

| TBM POINTS & LOCATIONS |             |           |            |       |
|------------------------|-------------|-----------|------------|-------|
| Name                   | Type        | Easting   | Northing   | RL    |
| C407SSPL               | STAR PICKET | 291854.72 | 5807962.78 | 42.43 |
| C496RVTCT              | RIVET       | 292029.1  | 5808158.84 | -     |
| C507SSPL               | STAR PICKET | 292019.96 | 5807688    | 40.69 |

| PSM POINTS & LOCATIONS |           |            |    |
|------------------------|-----------|------------|----|
| Name                   | Easting   | Northing   | RL |
| C501PMT                | 292097.21 | 5808208.53 | -  |
| C505PMT                | 291879.73 | 5808234.24 | -  |
| C517PMT                | 292120.33 | 5807830.29 | -  |

NOTES:

GENERAL:

- ALL WORKS TO BE CARRIED OUT IN ACCORDANCE WITH THE DRAWINGS, CURRENT COUNCIL STANDARD DRAWINGS AND SPECIFICATIONS AND VPA EDM GUIDELINES TO THE SATISFACTION OF COUNCIL'S SUPERINTENDENT & A.S.2124-1992 GENERAL CONDITIONS OF CONTRACT.
- PRIOR TO COMMENCEMENT OF WORKS ON SITE, THE CONTRACTOR MUST ENSURE THAT ALL MATTERS RELATING TO THE OCCUPATIONAL HEALTH AND SAFETY ACT 1985, INCLUDING ALL RELEVANT REGULATIONS, HAVE BEEN ADDRESSED IN PARTICULAR THE REQUIRED NOTIFICATIONS MUST BE CONVEYED TO THE VICTORIAN WORK COVER AUTHORITY - HEALTH AND SAFETY DIVISION WITH RESPECT TO TRENCHING OPERATIONS. DETAILS OF THE CONTRACTORS OCCUPATIONAL HEALTH AND SAFETY PROCEDURES MUST BE LODGED WITH THE SUPERINTENDENT PRIOR TO COMMENCEMENT OF WORKS.
- THE CONTRACTOR IS TO NOTIFY COUNCIL AND ALL SERVICE AUTHORITIES SEVEN (7) DAYS PRIOR TO COMMENCING CONSTRUCTION.
- THE CONTRACTOR SHALL CO-OPERATE WITH OTHER CONTRACTORS AND/OR AUTHORITIES AND SHALL ENSURE THAT ALL SERVICES ARE INSTALLED PRIOR TO THE FINAL PAVEMENT COURSE. THE CONTRACTOR SHALL CHECK WITH THE ENGINEER THE EXACT LOCATION OF ALL PROPOSED SERVICES PRIOR TO THE INSTALLATION OF CONDUITS. ALL WORKS ARE TO BE CARRIED OUT TO THE SATISFACTION OF COUNCIL'S SUPERINTENDENT.
- THE CONTRACTOR SHALL DETERMINE THE EXACT LOCATION OF ALL EXISTING UNDERGROUND SERVICES PRIOR TO COMMENCING EXCAVATIONS AND THE VARIOUS AUTHORITIES ARE TO BE NOTIFIED. SHOULD ANY EXISTING SERVICES BE DAMAGED DURING CONSTRUCTION WORKS, THE CONTRACTOR SHALL MAKE ARRANGEMENTS FOR REPAIRS. ALL COSTS FOR THIS SHALL BE BORNE BY THE CONTRACTOR.
- PRIOR TO COMMENCING WORK ON TRENCHES IN EXCESS OF 1.50m DEEP, NOTICE OF SUCH PROPOSAL IS TO BE SENT TO THE SECRETARY OF MINERALS AND ENERGY IN ACCORDANCE WITH CLAUSE 202 OF THE MINES (TRENCHES) REGULATIONS 1982. A FOREMAN QUALIFIED AS A MINES MANAGER MUST BE IN ATTENDANCE AT ALL TIMES DURING SUCH EXCAVATION WORKS.
- THE CONTRACTOR SHALL ERECT AND MAINTAIN ALL NECESSARY SHORING, PLANKING AND STRUTTING, DEWATERING DEVICES, BARRICADES, SIGNS, LIGHTS, ETC. NECESSARY TO KEEP THE WORKS IN A SAFE AND STABLE CONIDITION TO PROTECT THE PUBLIC FROM THE WORKS.
- UPON COMPLETION OF CONSTRUCTION, THE WHOLE SITE SHALL BE CLEANED UP & GRADED OVER AND ALL RUBBISH IS TO BE REMOVED, THE SITE IS TO BE LEFT CLEAN & TIDY AND TO THE SATISFACTION OF COUNCIL'S SUPERINTENDENT.
- UPON COMPLETION OF THE CIVIL WORKS, THE CONTRACTOR SHALL PROVIDE 'AS CONSTRUCTED' PLANS IN A D-SPEC AND R-SPEC DIGITAL FORMAT TO COUNCIL'S REQUIREMENTS AND TO THE SATISFACTION OF ALL PARTIES.
- THE INFRASTRUCTURE MANAGER OR HIS REPRESENTATIVE SHALL BE GIVE ACCESS TO THE SITE AT ALL TIMES. ALL CONSTRUCTION WORKS SHALL BE COMPLETED TO THE SATISFACTION OF COUNCIL'S SUPERINTENDENT.
- BLASTING REQUIRES BLASTING PERMIT FROM COUNCIL.
- ANY EXISTING PAVEMENT OR DRAINAGE DAMAGED DURING CONSTRUCTION OR THE MAINTENANCE PERIOD IS TO BE REINSTATED BY THE CONTRACTOR TO THE SATISFACTION OF THE SUPERINTENDENT.

SURVEY & SETOUT:

- ALL LEVELS ARE TO AUSTRALIAN HEIGHT DATUM (AHD).
- PERMANENT SURVEY MARK SKETCH PLANS ARE TO BE PREPARED ESTABLISHING A.H.D. LEVELS AND A.M.G. CO-ORDINATES FOR REGISTRATION WITH THE C.P.O. BY A LICENSED SURVEYOR.
- ALL TBMS AND CONTROL POINTS ARE TO BE MAINTAINED AND PROTECTED AT ALL TIMES DURING CONSTRUCTION. SHOULD ANY MARKS BE DISTURBED, THE CONTRACTOR WILL IMMEDIATELY NOTIFY THE CONSULTANT TO ARRANGE REINSTATEMENT AT THE CONTRACTORS EXPENSE.

EARTHWORKS:

- EARTHWORKS ARE TO BE PERFORMED IN ACCORDANCE WITH A.S.3798-2007 (GUIDELINES ON EARTHWORKS FOR COMMERCIAL AND RESIDENTIAL DEVELOPMENTS). FILLING TO BE CARRIED OUT USING APPROVED CLAY FILL COMPACTED TO 95% ASHOD. DAMS AND OPEN CHANNELS TO BE EXCAVATED TO A FIRM BASE TO THE SATISFACTION OF A SUITABLY QUALIFIED GEOTECHNICAL ENGINEER PRIOR TO COMMENCEMENT OF FILLING. ALL FILLING MUST COMPLY WITH A.S. 3798-2007 LEVEL 1 AND BE COMPACTED IN 150mm LAYERS. CONTRACTOR TO TAKE LEVELS IN EXISTING DAMS AND CHANNELS PRIOR TO FILLING & LEVELS RECORDED TO BE SUPPLIED TO THE ENGINEER FOR AS CONSTRUCTED PLAN.
- FILLING TO BE CARRIED OUT USING APPROVED MATERIAL. TOPSOIL AND ALL VEGETABLE MATERIAL TO BE STRIPPED FROM FILL SITE PRIOR TO ANY PLACEMENT OF MATERIAL. ALL FILLING TO BE CARRIED OUT IN 150mm LAYERS AND COMPACTED TO 95% OF MAXIMUM DRY DENSITY.
- FILL AREAS TO BE STRIPPED OF TOPSOIL, THEN REPLACED TO OBTAIN FINAL LEVELS AS SHOWN ON THE DRAWINGS. ALL FILLING TO BE COMPACTED AS SPECIFIED.
- NO TOP SOIL TO BE REMOVED FROM THE SITE WITHOUT THE APPROVAL OF COUNCIL.
- THE NATURE STRIPS IN CUT OR FILLED AREAS ARE TO BE TOPSOILED WITH 100mm OF APPROVED TOPSOIL MATERIAL. IF THE SOIL ON THE SITE, IS NOT SUITABLE, IT SHALL BE IMPORTED AT THE CONTRACTORS EXPENSE. THE APPROVED TOPSOIL MATERIAL IS TO BE TO THE SATISFACTION OF COUNCIL'S SUPERINTENDENT.
- ALL ALLOTMENTS TO BE GRADED AT A MINIMUM OF 1 IN 150 TO THE LOW CORNER.
- UNLESS OTHERWISE SHOWN BATTERS INTO ALLOTMENTS SHALL NOT BE STEEPER THAN 1 in 6. ALL BATTERS ARE TO BE GRASSED AND MULCHED WITH A MIXTURE OF CHOPPED GRASS, HAY, STRAW AND BITUMINOUS EMULSION, ALL TO THE SATISFACTION OF COUNCIL'S SUPERINTENDENT.
- FOR THE TERM OF THE CONTRACT PERIOD THE CONTRACTOR SHALL TAKE ADEQUATE PRECAUTION TO PREVENT THE EMISSION OF DUST, WHETHER FROM THE OPERATION OF CONSTRUCTION EQUIPMENT OR EXPOSURE OF SOIL TO WINDS.
- APPROPRIATE SILTATION CONTROL IS TO BE CARRIED OUT DURING CONSTRUCTION AND MAINTENANCE PERIOD.
- ON COMMENCEMENT OF CONSTRUCTION WORKS THE CONTRACTOR MUST COMPLY WITH THE RECOMMENDATIONS OF THE EPA PUBLICATION "CONSTRUCTION TECHNIQUES FOR SEDIMENT POLLUTION CONTROL" (PUBLICATION NO. 275).
- COMPACTION RESULTS OF EASEMENTS TO BE PROVIDED TO COUNCILS CONSTRUCTION ENGINEER.

ROADS:

- ALL DIMENSIONS AND RADII ARE GIVEN TO LIP OF KERBS, CHAINAGES ARE WITH RESPECT TO CENTRE LINE OF ROAD RESERVE. UNLESS OTHERWISE SHOWN.
- ALL PAVEMENT MATERIALS ARE TO BE VICROADS APPROVED MATERIALS.
- PAVEMENT SUB-BASE AND BEDDING TO KERB & CHANNEL IS TO EXTEND 600mm BEHIND BACK OF KERB.
- ALL SERVICES ARE TO BE CONSTRUCTED PRIOR TO PLACEMENT OF CAPPING LAYER UNDER ROADS.
- ALL DRIVEWAYS ARE TO BE 3.5m WIDE AND OFFSET 0.75m FROM THE SIDE BOUNDARY OR EASEMENT, UNLESS OTHERWISE SHOWN - REFER EDM 501 & 502. DRIVEWAY LAYBACK AND WINGS TO BE CONSTRUCTED AS A SINGLE SEGMENT OF CONCRETE.
- ACCESS RAMPS (DRIVEWAYS INTO LOTS) SHOULD HAVE A MAXIMUM GRADE OF 1 IN 10.
- CONCRETE SHALL BE 25 MPa FOR BOTH KERB AND CHANNEL AND FOOTPATH, HAVING A MINIMUM CEMENT CONTENT OF 280kg PER CUBIC METRE.
- FOOTPATHS AND VEHICLE CROSSINGS TO BE DOWELLED AT THE END OF EACH DAY'S POUR OF CONCRETE.
- SIGNS, LINEMARKING AND DELINEATORS ARE TO BE INSTALLED AS APPLICABLE ON ROADS IN ACCORDANCE WITH A.S.1742.2.
- STREET SIGNS ARE TO BE PROVIDED TO THE WYNDHAM CITY COUNCIL STANDARD, INCLUDING THE PROVISION OF LOGOS.
- INSTALL BLUE RAISED REFLECTIVE PAVEMENT MARKER ON ALL ROAD CENTRELINE AND "GROUND BALL" MARKER POST TO INDICATE THE LOCATION OF ALL FIREPLUGS.

DRAINAGE:

- DRAINAGE PIPES SHALL BE RUBBER RING JOINTS REINFORCED CONCRETE CLASS 2, UNLESS OTHERWISE SHOWN.
- ALL PVC STORM WATER DRAINAGE PIPES TO BE SEWER QUALITY PVC.
- NO PVC STORM WATER DRAINAGE PIPES TO BE LAID UNDER ROADS.
- DRAINAGE PIPES AND PITS ARE SETOUT FROM OFFSETS, RATHER THAN FROM CENTRELINE PIPE CHAINAGES. CURVILINEAR DRAINAGE PIPES MUST BE INSTALLED IN ACCORDANCE WITH MANUFACTURES GUIDELINES.
- DRAINAGE PIPES SHALL NOT BE SUBJECTED TO CONSTRUCTION TRAFFIC LOADING DURING CONSTRUCTION UNLESS THE PIPE STRENGTH CHARACTERISTICS HAVE BEEN APPROVED BY THE CONTRACTORS ENGINEER. COMPUTATIONS ARE TO ACCORD WITH AS.3725-2007, LOADS ON BURIED PIPES.
- PROPERTY INLET PITS ARE TO BE LOCATED 1.00m FROM LOW SIDE BOUNDARY, UNLESS OTHERWISE SHOWN. INVERTS OF PROPERTY INLETS ARE TO BE A MINIMUM OF 400mm BELOW FINISHED SURFACE.
- HOUSE DRAINS ARE TO BE CONNECTED DIRECTLY INTO UNDERGROUND DRAINAGE PIPES OR PITS AND OFFSET FROM SIDE BOUNDARY 5.50m WHERE POSSIBLE AS PER EDM 701. THE LOCATION OF THE HOUSE DRAIN TO BE MARKED AS PER EDM 303. HOUSE DRAIN LEVEL TO BE A MINIMUM 0.4m BELOW THE LOWEST CORNER OF THE LOT.
- ALL DRAINAGE PIPES UNDER ROAD PAVEMENT, DRIVEWAY, FOOTPATH & KERB AND CHANNEL SHALL BE BACKFILLED WITH CLASS 3 F.C.R.
- PRIOR TO THE ISSUE OF STATEMENT OF COMPLIANCE, ALL DRAINS ARE TO BE CCTV TESTED AND THE RESULTS PROVIDED TO COUNCIL.
- SUBSURFACE DRAINS ARE TO BE LAID BEHIND ALL KERB AND CHANNEL AS PER EDM 202.
- WHEN ROADS ARE TRUNCATED AGAINST RISING LAND PENDING DEVELOPMENT OF FUTURE STAGES, TEMPORARY A.G. DRAINS SHALL BE INSTALLED ACROSS THE END OF THE ROAD TO PREVENT SEEPAGE INTO PAVEMENT.
- WHERE DRAINAGE AND SEWER PIPE ARE IN CLOSE PROXIMITY, COMPACTION TO BE ACCORDANCE WITH SD6-10.

UTILITIES:

- SERVICE CONDUITS ARE TO BE INSTALLED AT THE LOCATIONS SHOWN ON THIS DRAWING. LOCATION OF ALL UNDERGROUND SERVICE CONDUITS TO BE MARKED ON KERB & CHANNEL AS PER EDM 303. SERVICE CONDUITS THAT ARE SUBJECT TO AMENDMENT SHALL NOT BE LAID UNTIL WRITTEN APPROVAL IS GIVEN BY THE SUPERINTENDENT.
- ALL CONDUIT TRENCHES UNDER ROAD PAVEMENT, DRIVEWAY, FOOTPATH & KERB AND CHANNEL SHALL BE BACKFILLED WITH CLASS 2 F.C.R.
- NBN TO BE NOTIFIED AT LEAST SEVEN (7) DAYS PRIOR TO CONCRETE WORKS BEING PLACED.
- NBN PITS ARE TO BE CLEAR OF PATHS - WITH THE EXCEPTION OF NEMI PARADE (WEST SIDE).
- LOCATION OF ELECTRICITY AND VUF CONDUITS WILL BE PROVIDED ON SEPARATE DRAWINGS.
- CONCRETE IS TO BE PLACED AROUND ELECTRICAL DISTRIBUTION PITS TO A MINIMUM DEPTH OF 125mm. DISTRIBUTION PITS WITHIN FOOTPATHS ARE TO A MINIMUM OF 300mm WITHIN THE EDGE OF PATH.

VEGETATION:

- ALL EXISTING TREES ARE TO BE PROTECTED DURING CONSTRUCTION.
- ANY TREE REMOVAL MUST BE IN ACCORDANCE WITH THE APPROVED LANDSCAPE PLAN OR AS DIRECTED ONSITE BY THE LANDSCAPE APPROVALS OFFICER.TREES SHOWN ON THE PLANS ARE TO BE RETAINED AND PROTECTED FROM DAMAGE DURING CONSTRUCTION.
- ALL ROOTS AND DECOMPOSABLE MATERIAL UNDER ROAD PAVEMENTS SHALL BE REMOVED TO THE SATISFACTION OF COUNCIL'S SUPERINTENDENT.
- NO SURPLUS TREES OR VEGETATION ARE TO BE BURNT ON SITE.


STRUCTURAL:

- A BUILDING PERMIT MUST BE OBTAINED FOR ANY STRUCTURE/RETAINING WALL EXCEEDING 1.0m IN HEIGHT PRIOR TO THE COMMENCEMENT OF CONSTRUCTION, IN ACCORDANCE WITH THE BUILDING CODE OF AUSTRALIA. COPY OF BUILDING PERMITS AND 'CERTIFICATE F COMPLIANCE-CONSTRUCTION TO BE SUBMITTED TO COUNCIL PRIOR TO 'STATEMENT OF COMPLIANCE'.
- ALL STRUCTURAL WORK MUST BE SUPERVISED BY A QUALIFIED STRUCTURAL ENGINEER.

# ALAMORA

## STAGE 21

# WYNDHAM CITY COUNCIL

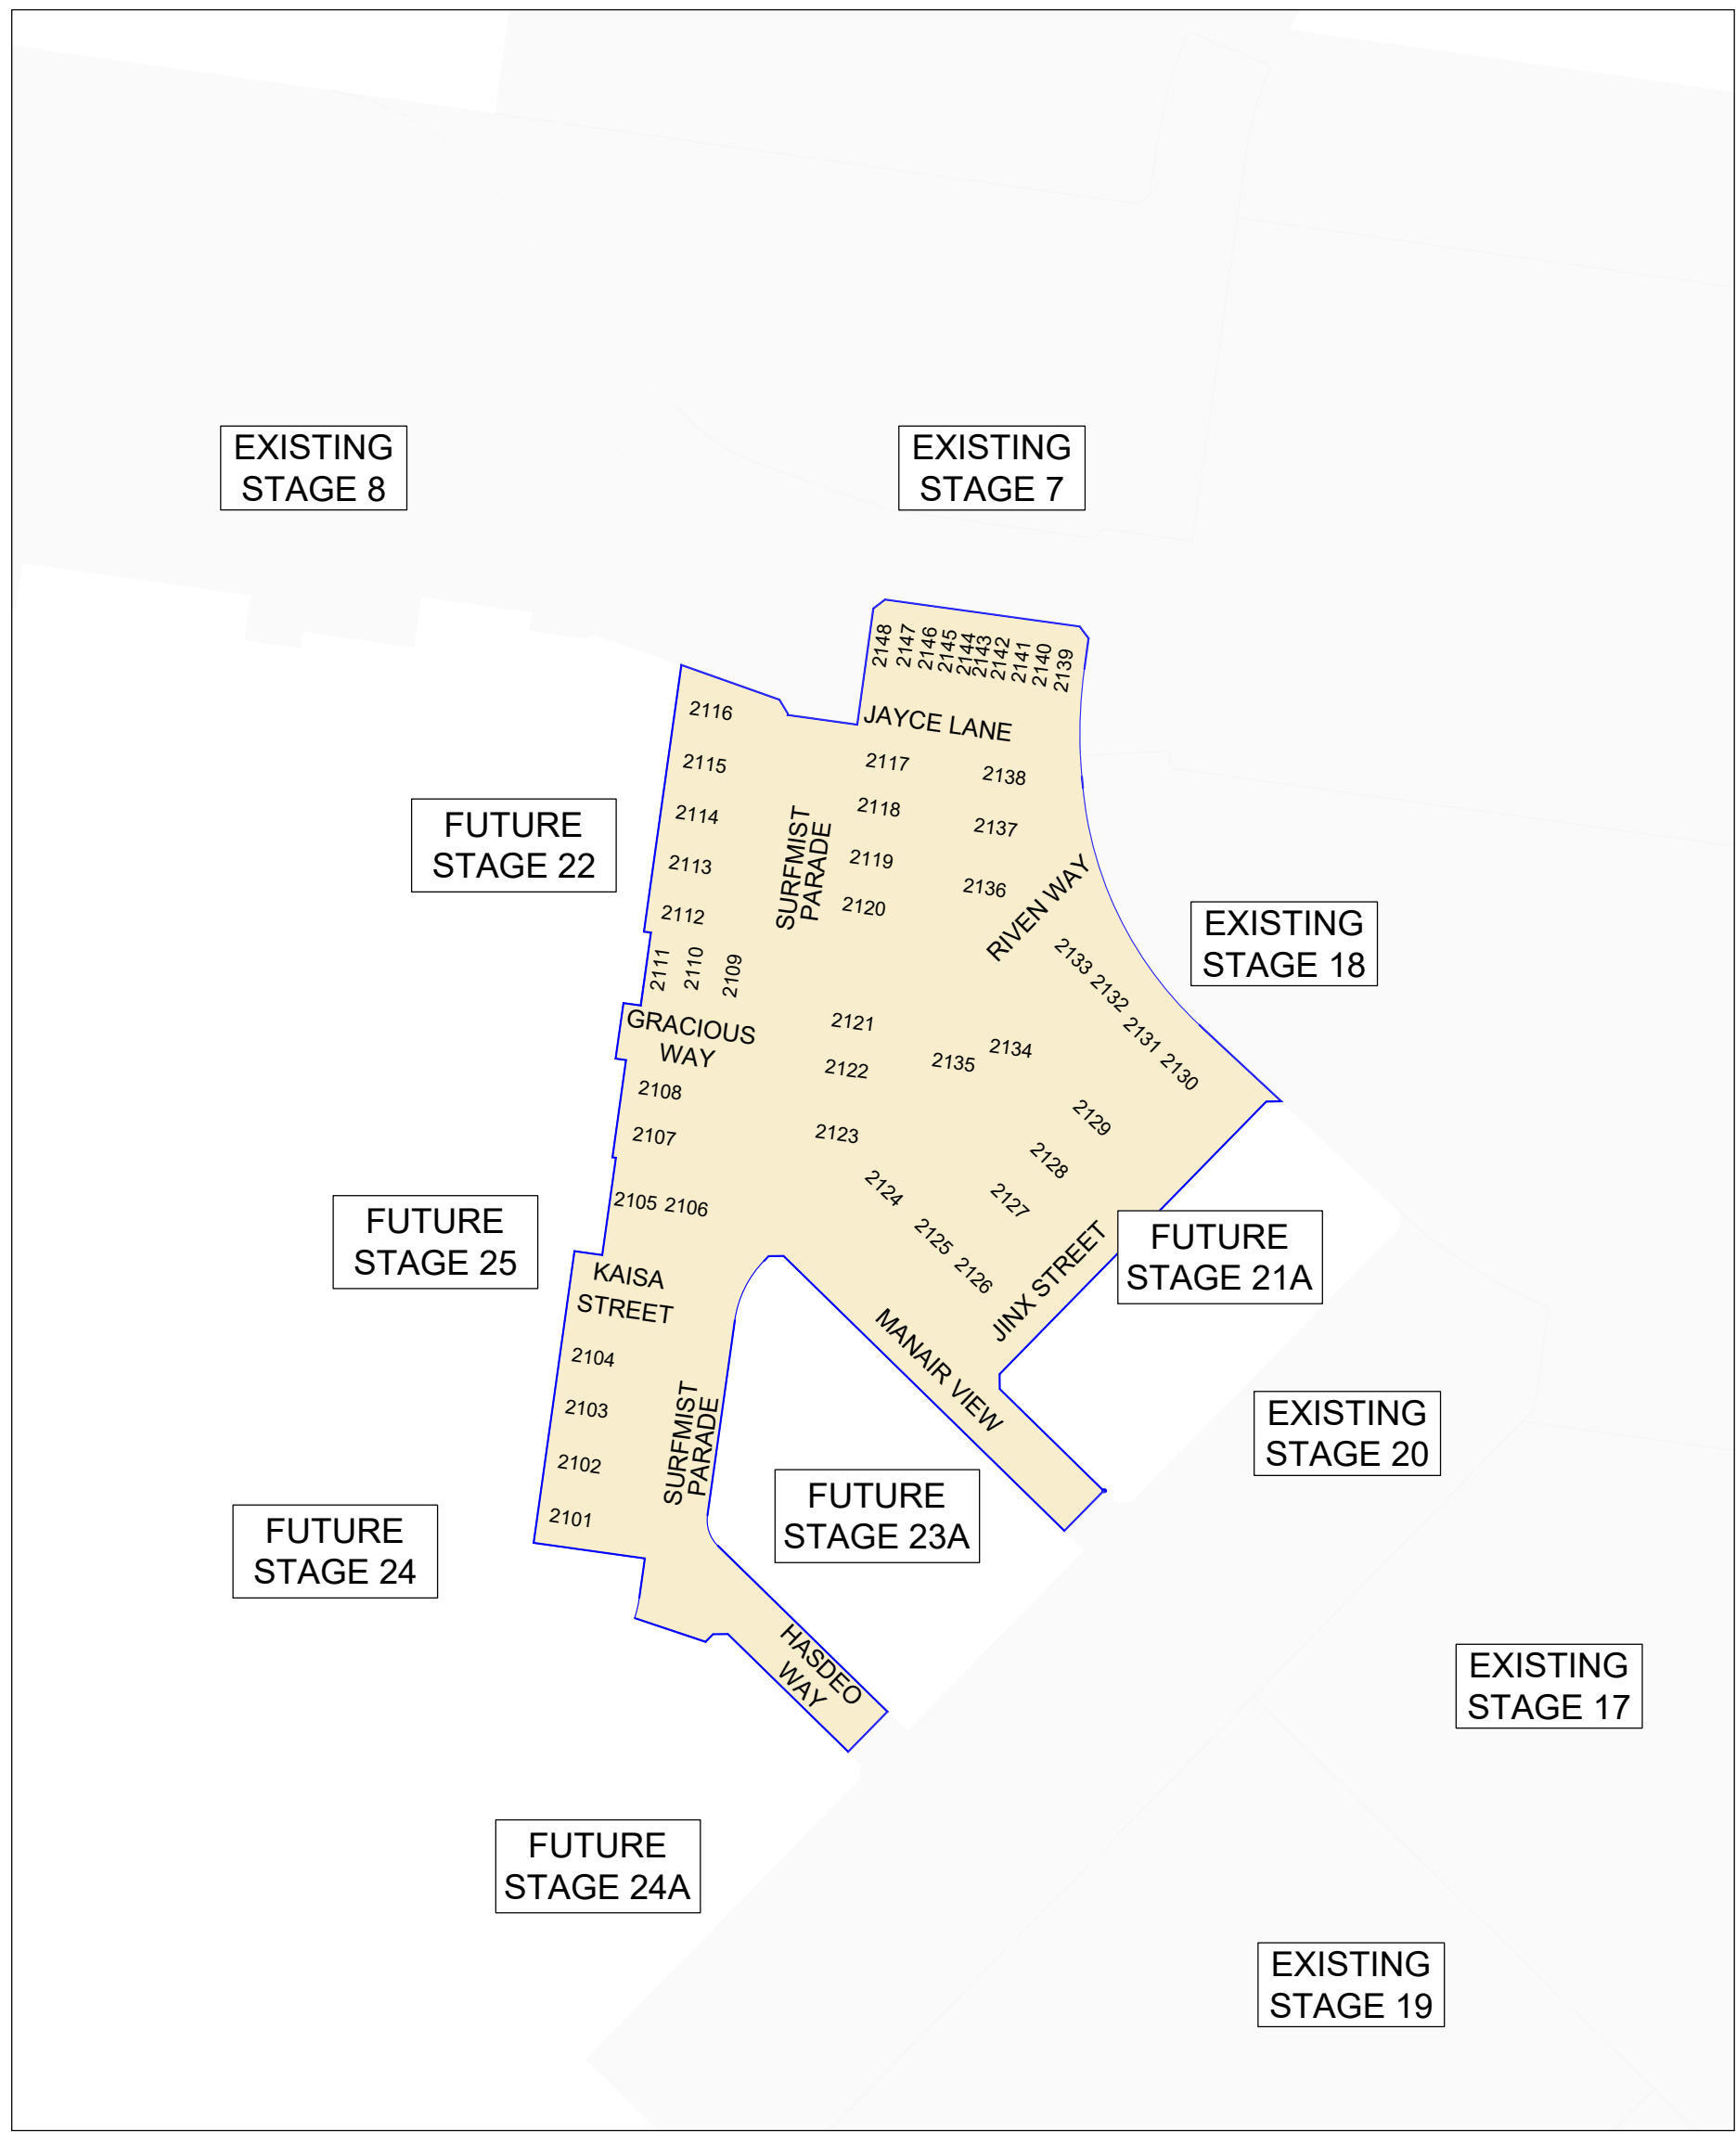

### LOCALITY PLAN

MELWAYS REF: 234 D7

| DRAWING INDEX |                                |          |
|---------------|--------------------------------|----------|
| DRAWING NO.   | DRAWING TITLE                  | REVISION |
| R100          | COVER SHEET                    | F        |
| R200          | LAYOUT PLAN - 1                | C        |
| R201          | LAYOUT PLAN - 2                | C        |
| R202          | SERVICES PLAN - 1              | C        |
| R203          | SERVICES PLAN - 2              | E        |
| R204          | EARTHWORKS PLAN - 1            | A        |
| R205          | EARTHWORKS PLAN - 2            | A        |
| R206          | TYPICAL CROSS SECTIONS         | C        |
| R300          | INTERSECTION DETAILS - 1       | A        |
| R301          | INTERSECTION DETAILS - 2       | A        |
| R302          | INTERSECTION DETAILS - 3       | A        |
| R400          | ROAD LONGITUDINAL SECTIONS - 1 | A        |
| R401          | ROAD LONGITUDINAL SECTIONS - 2 | A        |
| R500          | ROAD CROSS SECTIONS - 1        | A        |
| R501          | ROAD CROSS SECTIONS - 2        | B        |
| R502          | ROAD CROSS SECTIONS - 3        | A        |
| R503          | ROAD CROSS SECTIONS - 4        | A        |
| R504          | ROAD CROSS SECTIONS - 5        | A        |
| R505          | ROAD CROSS SECTIONS - 6        | A        |
| R506          | ROAD CROSS SECTIONS - 7        | A        |
| R600          | DRAINAGE LONG SECTIONS - 1     | F        |
| R601          | DRAINAGE LONG SECTIONS - 2     | F        |
| R602          | DRAINAGE LONG SECTIONS - 3     | E        |
| R603          | DRAINAGE LONG SECTIONS - 4     | C        |
| R604          | DRAINAGE LONG SECTIONS - 5     | D        |
| R605          | DRAINAGE LONG SECTIONS - 6     | B        |
| R606          | PIT SCHEDULE - 1               | E        |
| R607          | PIT SCHEDULE - 2               | C        |
| R700          | PAVEMENT PLAN                  | C        |
| R701          | TYPICAL DETAILS                | A        |
| R702          | PIT 3, 4 & 14 DETAILS          | D        |
| R800          | SIGNAGE & LINEMARKING PLAN - 1 | B        |
| R801          | SIGNAGE & LINEMARKING PLAN - 2 | A        |
| R900          | CONCRETE JOINTING PLAN         | C        |


NOTE:

THE SITE OF WORKS IS SUBJECT TO THE PROVISIONS OF CULTURAL HERITAGE MANAGEMENT PLAN No.15676. ALL WORKS AND PERSONNEL MUST OBSERVE THE REQUIREMENTS OF THE MANAGEMENT PLAN AT ALL TIMES.

**WARNING**  
**BEWARE OF UNDERGROUND & OVERHEAD SERVICES**  
THE LOCATIONS OF UNDERGROUND & OVERHEAD SERVICES ARE APPROXIMATE ONLY & THEIR EXACT POSITION SHOULD BE PROVEN ON SITE. NO GUARANTEE IS GIVEN THAT ALL EXISTING SERVICES ARE SHOWN. LOCATE ALL UNDERGROUND SERVICES BEFORE COMMENCEMENT OF WORKS  
**BEFORE YOU DIG**  
[www.byda.com.au](http://www.byda.com.au)

E:\2025\ENERGY\TEMP\2025\ENERGY\2025\ENERGY\SERVER\SERVICE\2025\FED\9808-00FF-4A71-401C-A650D19847D0\20282.21 - R100 - COVER SHEET.DWG

| REVISION | DATE     | ISSUE DESCRIPTION                | DRAWN    | CHECKED | APPROVED   | CLIENT |  | PROJECT | DRAWING TITLE | STATUS | <div>SCALE @ A1 : 1:2000</div> <div><div><div></div><div></div><div></div><div></div><div></div><div></div><div></div><div></div><div></div><div></div></div><div>200 40 60 80 100</div><div><div>N</div><div></div></div></div> | DESIGNED | PROJECT ENGINEER |             |          |  |         |        |                 |            |  |
|----------|----------|----------------------------------|----------|---------|------------|--------|---------------------------------------------------------------------------------------|---------|---------------|--------|---|----------|------------------|-------------|----------|--|---------|--------|-----------------|------------|--|
|          |          |                                  |          |         |            |        |                                                                                       |         |               |        |   |          |                  |             |          |  | M.PLANT | A.WALE |                 |            |  |
|          |          |                                  |          |         |            |        |                                                                                       |         |               |        |   |          |                  |             |          |  |         | DRAWN  | PROJECT MANAGER |            |  |
| F        | 08.10.26 | COUNCIL COMMENTS - DRAWING INDEX | A.WALE   | A.WALE  | E.SFYRIDIS |        |                                                                                       |         |               |        |   |          |                  |             |          |  |         |        | M.PLANT         | E.SFYRIDIS |  |
| E        | 23.06.26 | COUNCIL COMMENTS - DRAWING INDEX | W.CONCHA | A.WALE  | E.SFYRIDIS |        |                                                                                       |         |               |        |   |          |                  |             |          |  |         |        |                 |            |  |
| D        | 08.09.26 | COUNCIL COMMENTS - DRAWING INDEX | W.CONCHA | A.WALE  | E.SFYRIDIS |        |                                                                                       |         |               |        |   |          |                  |             |          |  |         |        |                 |            |  |
| C        | 19.08.26 | COUNCIL COMMENTS - DRAWING INDEX | A.WALE   | A.WALE  | E.SFYRIDIS |        |                                                                                       |         |               |        |   |          |                  |             |          |  |         |        |                 |            |  |
| B        | 10.06.26 | COUNCIL COMMENTS - DRAWING INDEX | M.PLANT  | A.WALE  | E.SFYRIDIS |        |                                                                                       |         |               |        |   |          | PROJECT No.      | DRAWING No. | REVISION |  |         |        |                 |            |  |
| A        | 16.02.26 | ISSUED FOR APPROVAL              | M.PLANT  | A.WALE  | E.SFYRIDIS |        |                                                                                       |         |               |        |   |          | 200282.21        | R100        | F        |  |         |        |                 |            |  |

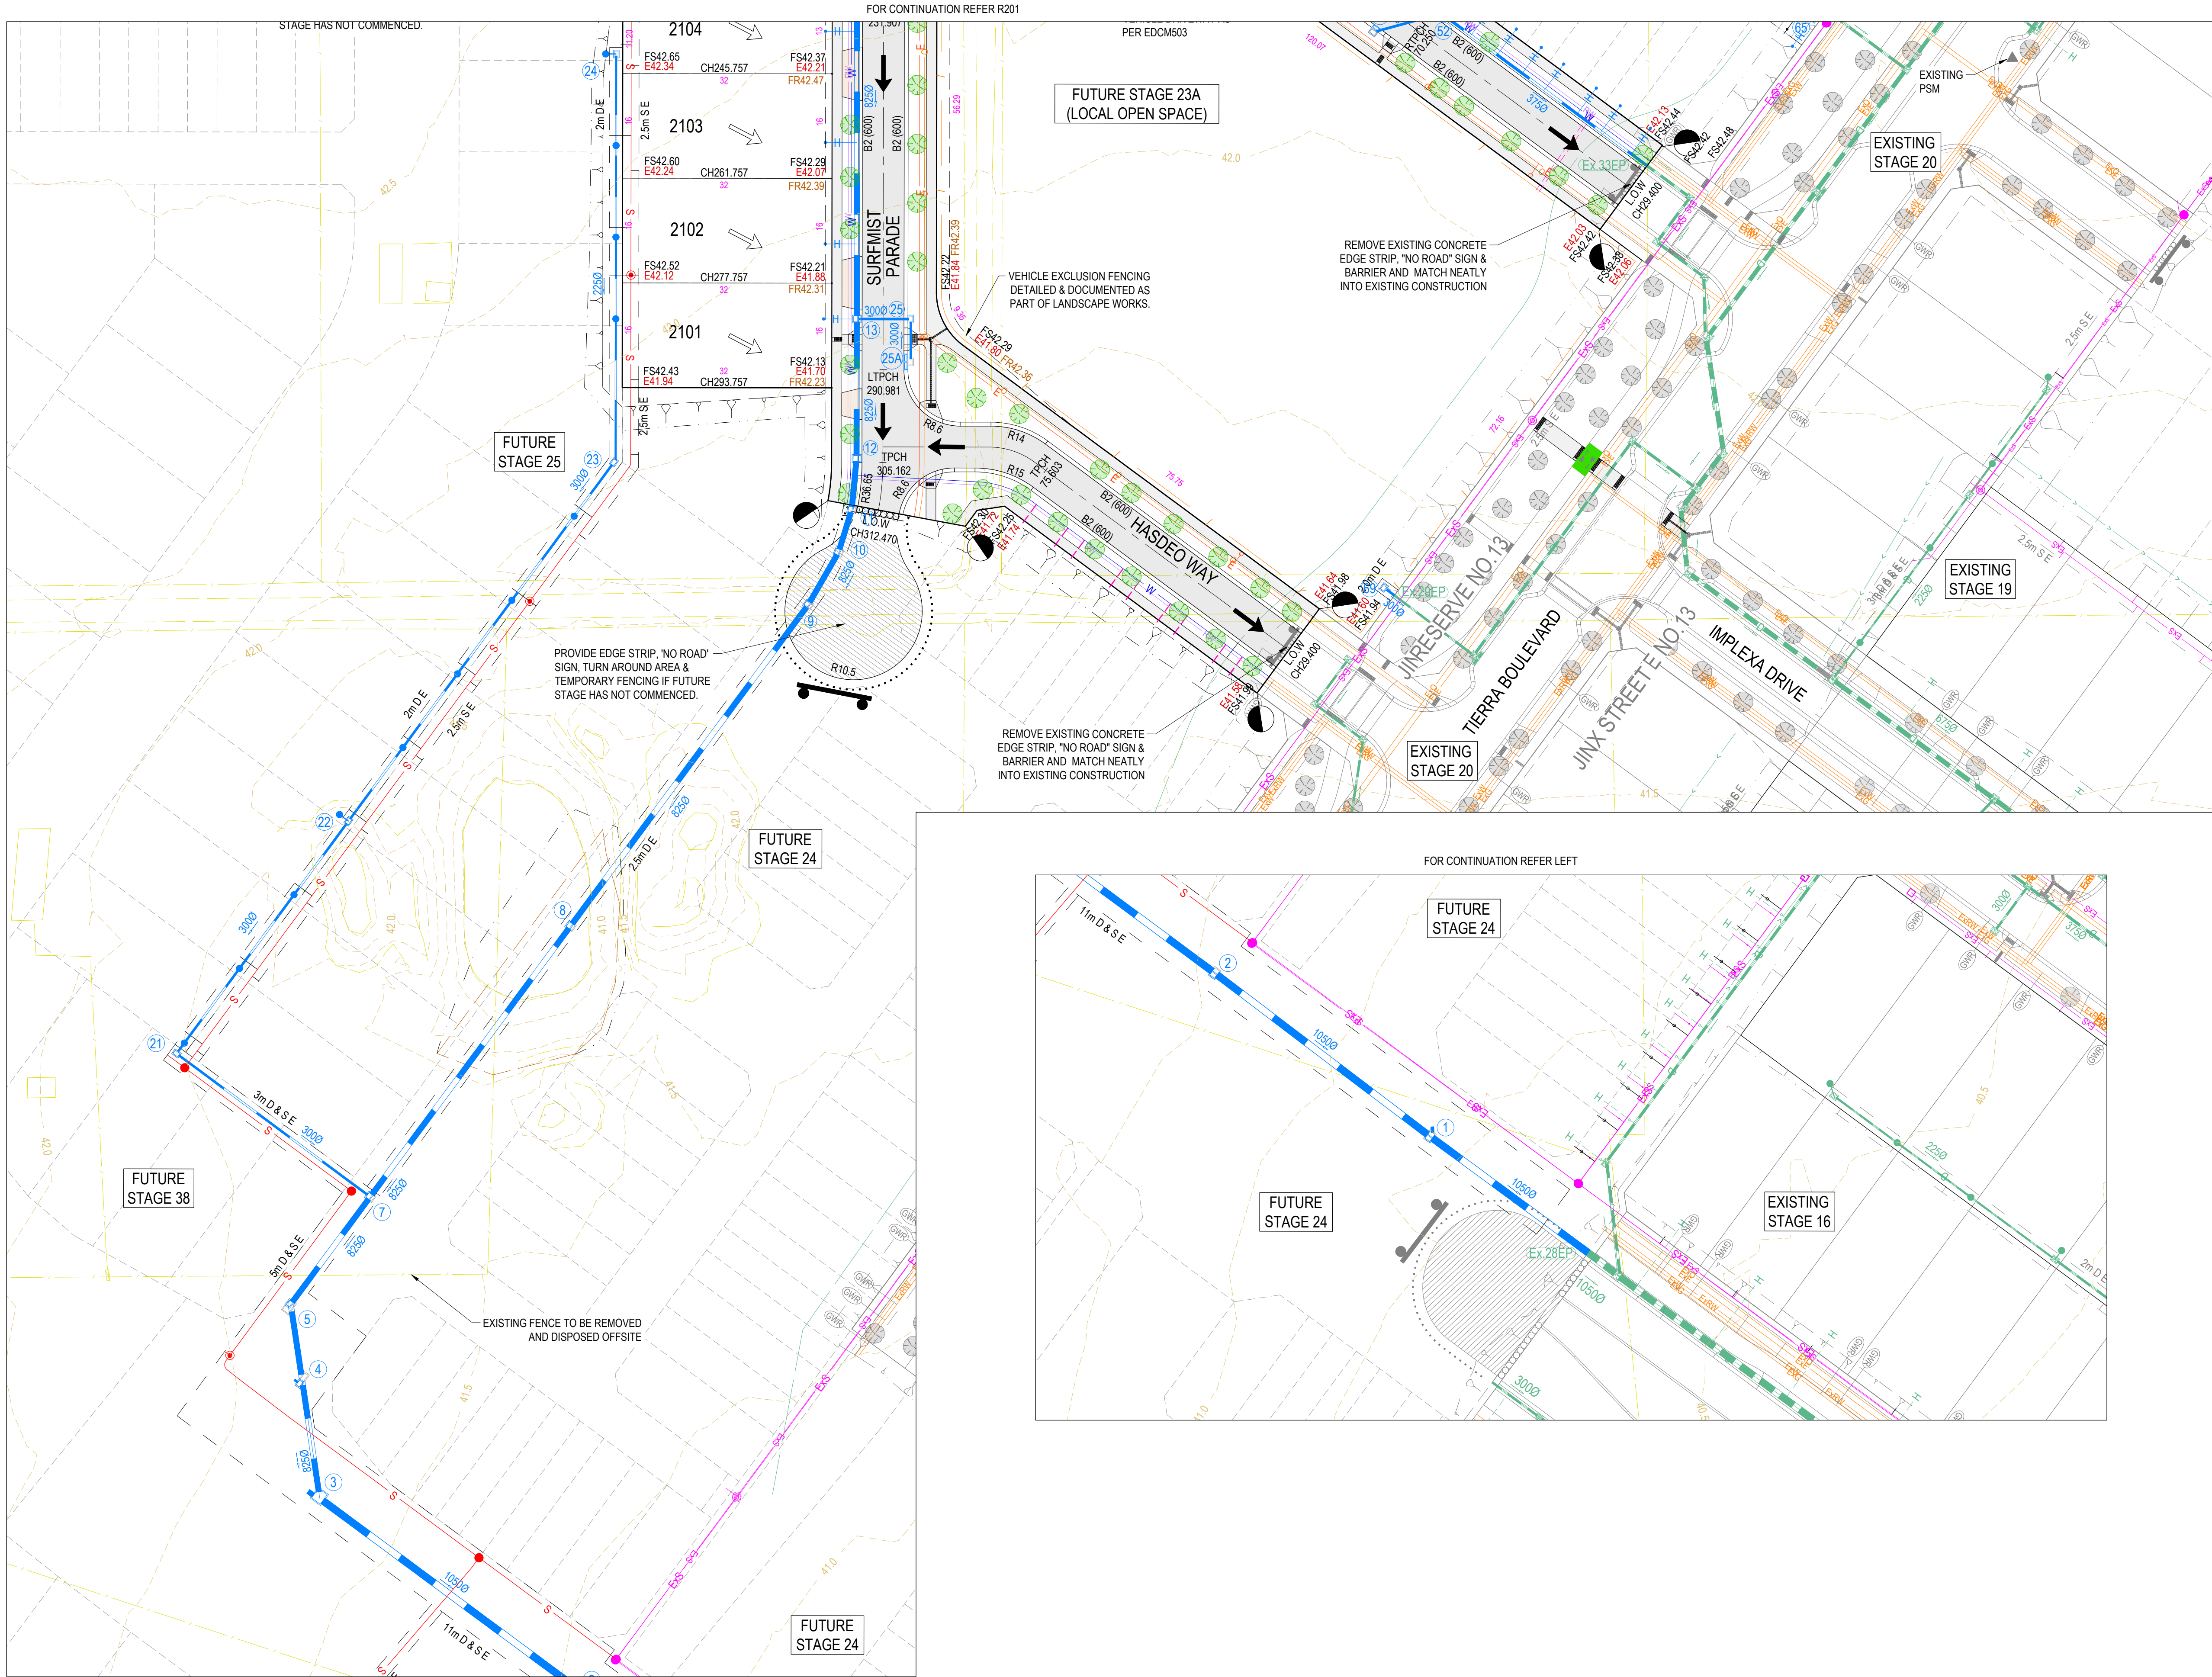

**LEGEND - LAYOUT PLAN**

- STORMWATER DRAIN, PIT & PROPERTY INLET
- EXISTING STORMWATER DRAIN
- EXISTING HOUSE DRAIN
- SWALE DRAIN
- SEWER & MAINTENANCE STRUCTURES
- EXISTING SEWER
- HOUSE DRAIN
- SERVICE CONDUITS
- PROPOSED ELECTRICITY (UNDERGROUND)
- PROPOSED GAS
- PROPOSED OPTIC FIBRE
- PROPOSED TELSTRA
- PROPOSED WATER
- PROPOSED RECYCLED WATER
- EXISTING ELECTRICITY (UNDERGROUND)
- EXISTING ELECTRICITY (OVERHEAD)
- EXISTING GAS
- EXISTING OPTIC FIBRE
- EXISTING TELSTRA
- EXISTING WATER
- EXISTING RECYCLED WATER
- EXISTING SURFACE LEVEL
- FINISHED SURFACE LEVEL
- FINISHED RIDGE LINE LEVEL
- DIRECTION OF FALL (ALLOTMENT TO BE GRADED EVENLY IN DIRECTION OF FALL TO LEVELS INDICATED)
- OVERLAND FLOW
- CONCRETE EDGE STRIP WITH SUBSOIL DRAIN, "NO ROAD" SIGN & BARRIER
- LIMIT OF WORKS
- EXISTING TREE TO BE REMOVED
- EXISTING TREE TO REMAIN
- PROPOSED PAVEMENT, KERB & CHANNEL, FOOTPATH & DRIVEWAY
- PROPOSED PAVEMENT, KERB & CHANNEL, FOOTPATH & HEAVY DUTY OR NON-STD DRIVEWAY
- RIDGE LINE
- EXISTING CONTOURS
- TACTILE PAVERS

**NOTE:**  
CONTRACTOR IS TO VERIFY ALL CONNECTION LEVELS PRIOR TO COMMENCEMENT OF WORKS AND NOTIFY CREO CIVIL IF THERE ARE DIFFERENCES

**WARNING**  
**BEWARE OF UNDERGROUND & OVERHEAD SERVICES**  
THE LOCATIONS OF UNDERGROUND & OVERHEAD SERVICES ARE APPROXIMATE ONLY & THEIR EXACT POSITION SHOULD BE PROVEN ON SITE. NO GUARANTEE IS GIVEN THAT ALL EXISTING SERVICES ARE SHOWN. LOCATE ALL UNDERGROUND SERVICES BEFORE COMMENCEMENT OF WORKS  
**BEFORE YOU DIG**  
[www.byda.com.au](http://www.byda.com.au)

| REVISION | DATE     | ISSUE DESCRIPTION                 | DRAWN    | CHECKED | APPROVED   |
|----------|----------|-----------------------------------|----------|---------|------------|
| C        | 23.09.26 | GAS REINSTATED                    | W.CONCHA | A.WALE  | E.SFYRIDIS |
| B        | 10.06.26 | COUNCIL COMMENTS - PRAM CROSSINGS | M.PLANT  | A.WALE  | E.SFYRIDIS |
| A        | 16.02.26 | ISSUED FOR APPROVAL               | M.PLANT  | A.WALE  | E.SFYRIDIS |

**villawood properties**  
Communities Designed for Living


**creo CIVIL**  
Level 7, 176 Wellington Parade  
East Melbourne, VIC, Australia 3002

**ALAMORA**  
Tarnait

**ALAMORA - STAGE 21**  
**LAYOUT PLAN - 1**

**ISSUED FOR APPROVAL**  
**NOT FOR CONSTRUCTION**  
SCALE @ A1: 1:500  
0 5 10 20 30  
N

|             |           |                  |            |
|-------------|-----------|------------------|------------|
| DESIGNED    | M.PLANT   | PROJECT ENGINEER | A.WALE     |
| DRAWN       | M.PLANT   | PROJECT MANAGER  | E.SFYRIDIS |
| PROJECT No. | 200282.21 | DRAWING No.      | R200       |
| REVISION    |           |                  | C          |

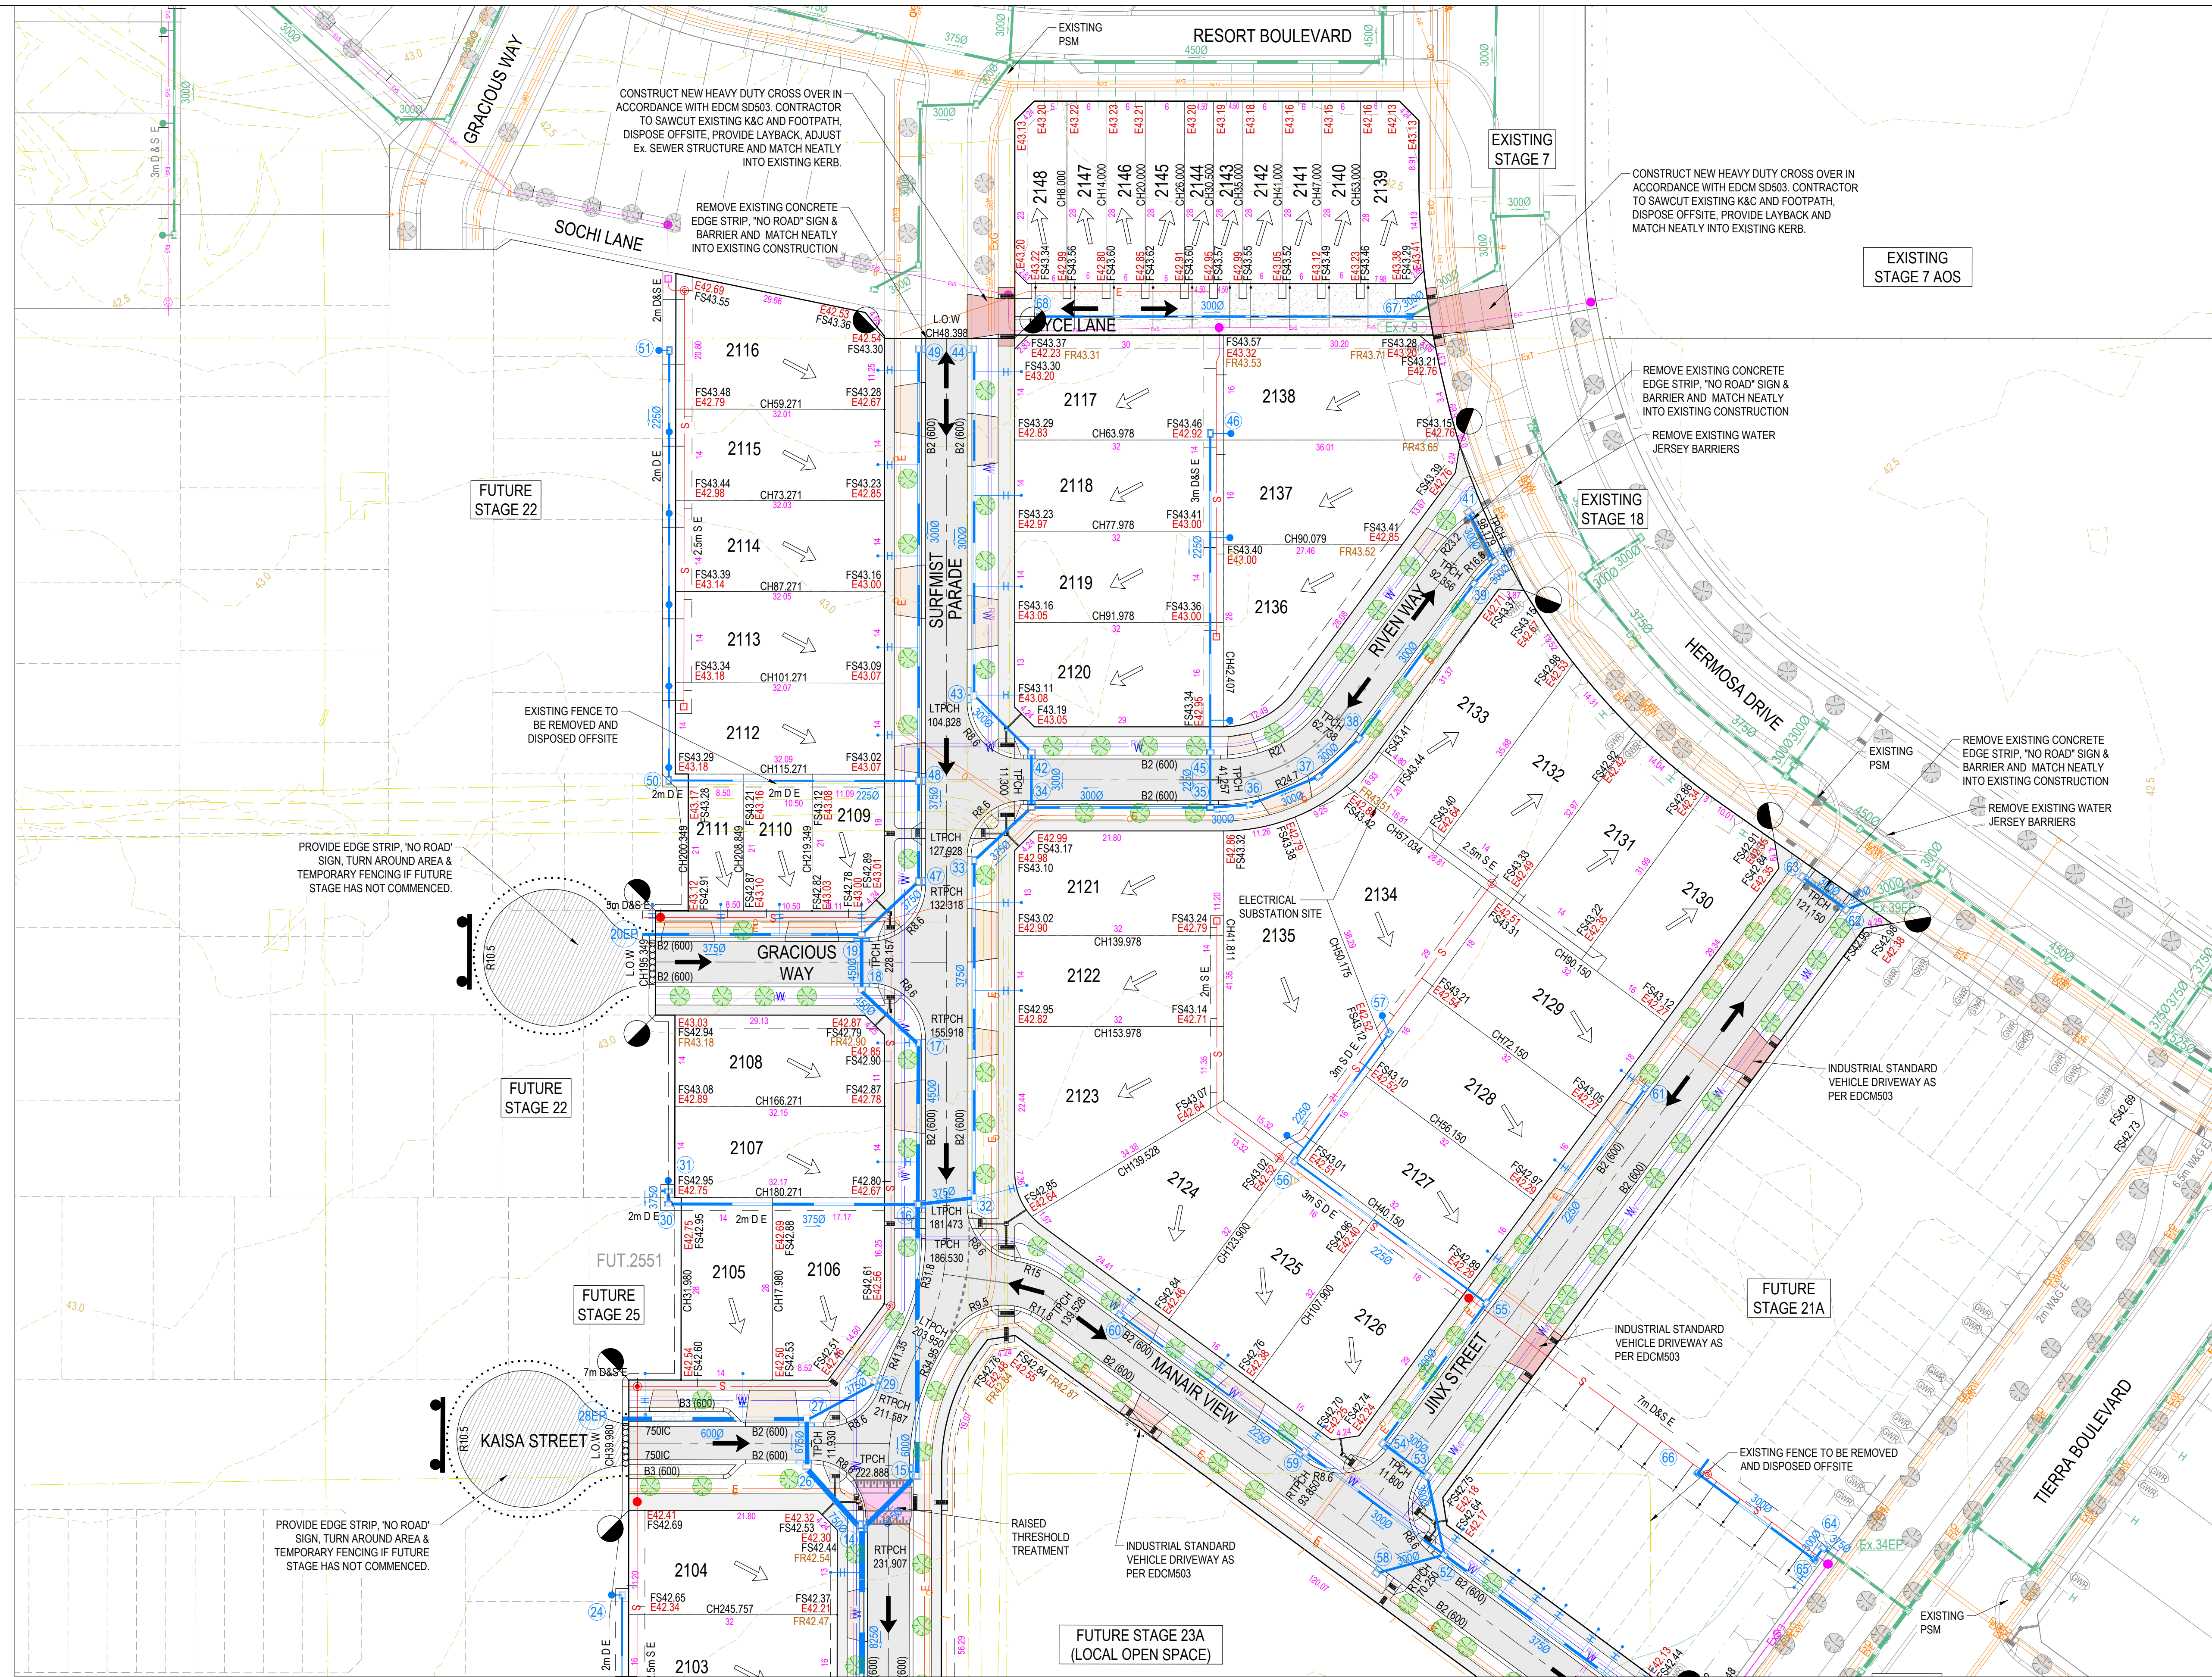

**LEGEND - LAYOUT PLAN**


- STORMWATER DRAIN, PIT & PROPERTY INLET
- EXISTING STORMWATER DRAIN
- EXISTING HOUSE DRAIN
- SWALE DRAIN
- SEWER & MAINTENANCE STRUCTURES
- EXISTING SEWER
- HOUSE DRAIN
- SERVICE CONDUITS
- PROPOSED ELECTRICITY (UNDERGROUND)
- PROPOSED GAS
- PROPOSED OPTIC FIBRE
- PROPOSED TELSTRA
- PROPOSED WATER
- PROPOSED RECYCLED WATER
- EXISTING ELECTRICITY (UNDERGROUND)
- EXISTING ELECTRICITY (OVERHEAD)
- EXISTING GAS
- EXISTING OPTIC FIBRE
- EXISTING TELSTRA
- EXISTING WATER
- EXISTING RECYCLED WATER
- EXISTING SURFACE LEVEL
- FINISHED SURFACE LEVEL
- FINISHED RIDGE LINE LEVEL
- DIRECTION OF FALL (ALLOTMENT TO BE GRADED EVENLY IN DIRECTION OF FALL TO LEVELS INDICATED)
- OVERLAND FLOW
- CONCRETE EDGE STRIP WITH SUBSOIL DRAIN, "NO ROAD" SIGN & BARRIER
- LIMIT OF WORKS
- EXISTING TREE TO BE REMOVED
- EXISTING TREE TO REMAIN
- PROPOSED PAVEMENT, KERB & CHANNEL, FOOTPATH & DRIVEWAY
- PROPOSED PAVEMENT, KERB & CHANNEL, FOOTPATH & HEAVY DUTY OR NON-STD DRIVEWAY
- RIDGE LINE
- EXISTING CONTOURS
- TACTILE PAVERS

**NOTE:**  
STREET TREE LOCATIONS SHOWN ARE INDICATIVE ONLY. ULTIMATE LOCATION IS TO BE PROVIDED & CONFIRMED BY LANDSCAPE ARCHITECTS

**NOTE:**  
CONTRACTOR IS TO VERIFY ALL CONNECTION LEVELS PRIOR TO COMMENCEMENT OF WORKS AND NOTIFY CREO CIVIL IF THERE ARE DIFFERENCES

**WARNING**  
**BEWARE OF UNDERGROUND & OVERHEAD SERVICES**  
THE LOCATIONS OF UNDERGROUND & OVERHEAD SERVICES ARE APPROXIMATE ONLY & THEIR EXACT POSITION SHOULD BE PROVEN ON SITE. NO GUARANTEE IS GIVEN THAT ALL EXISTING SERVICES ARE SHOWN. LOCATE ALL UNDERGROUND SERVICES BEFORE COMMENCEMENT OF WORKS  
**BEFORE YOU DIG**  
www.byda.com.au

| REVISION | DATE     | ISSUE DESCRIPTION                             | DRAWN    | CHECKED | APPROVED   | CLIENT   | PROJECT   | DRAWING TITLE                         | STATUS                                      | DESIGNED   | PROJECT ENGINEER |
|----------|----------|-----------------------------------------------|----------|---------|------------|---|---|---------------------------------------|---------------------------------------------|------------|------------------|
|          |          |                                               |          |         |            | <br>Communities Designed for Living | <br>Level 7, 176 Wellington Parade<br>East Melbourne, VIC, Australia 3002 | ALAMORA - STAGE 21<br>LAYOUT PLAN - 2 | ISSUED FOR APPROVAL<br>NOT FOR CONSTRUCTION | M.PLANT    | A.WALE           |
|          |          |                                               |          |         | M.PLANT    |   |   |                                       |                                             | E.SFYRIDIS |                  |
|          |          |                                               |          |         | M.PLANT    |   |   |                                       |                                             | E.SFYRIDIS |                  |
|          |          |                                               |          |         |            |   |   |                                       |                                             |            |                  |
| C        | 23.09.26 | GAS REINSTATED                                | W.CONCHA | A.WALE  | E.SFYRIDIS |   |   |                                       |                                             |            |                  |
| B        | 10.06.26 | COUNCIL COMMENTS - SMOOTH CURVE PRAM CROSSING | M.PLANT  | A.WALE  | E.SFYRIDIS |   |   |                                       |                                             |            |                  |
| A        | 16.02.26 | ISSUED FOR APPROVAL                           | M.PLANT  | A.WALE  | E.SFYRIDIS |   |   |                                       |                                             |            |                  |
|          |          |                                               |          |         |            |   |   |                                       |                                             |            |                  |
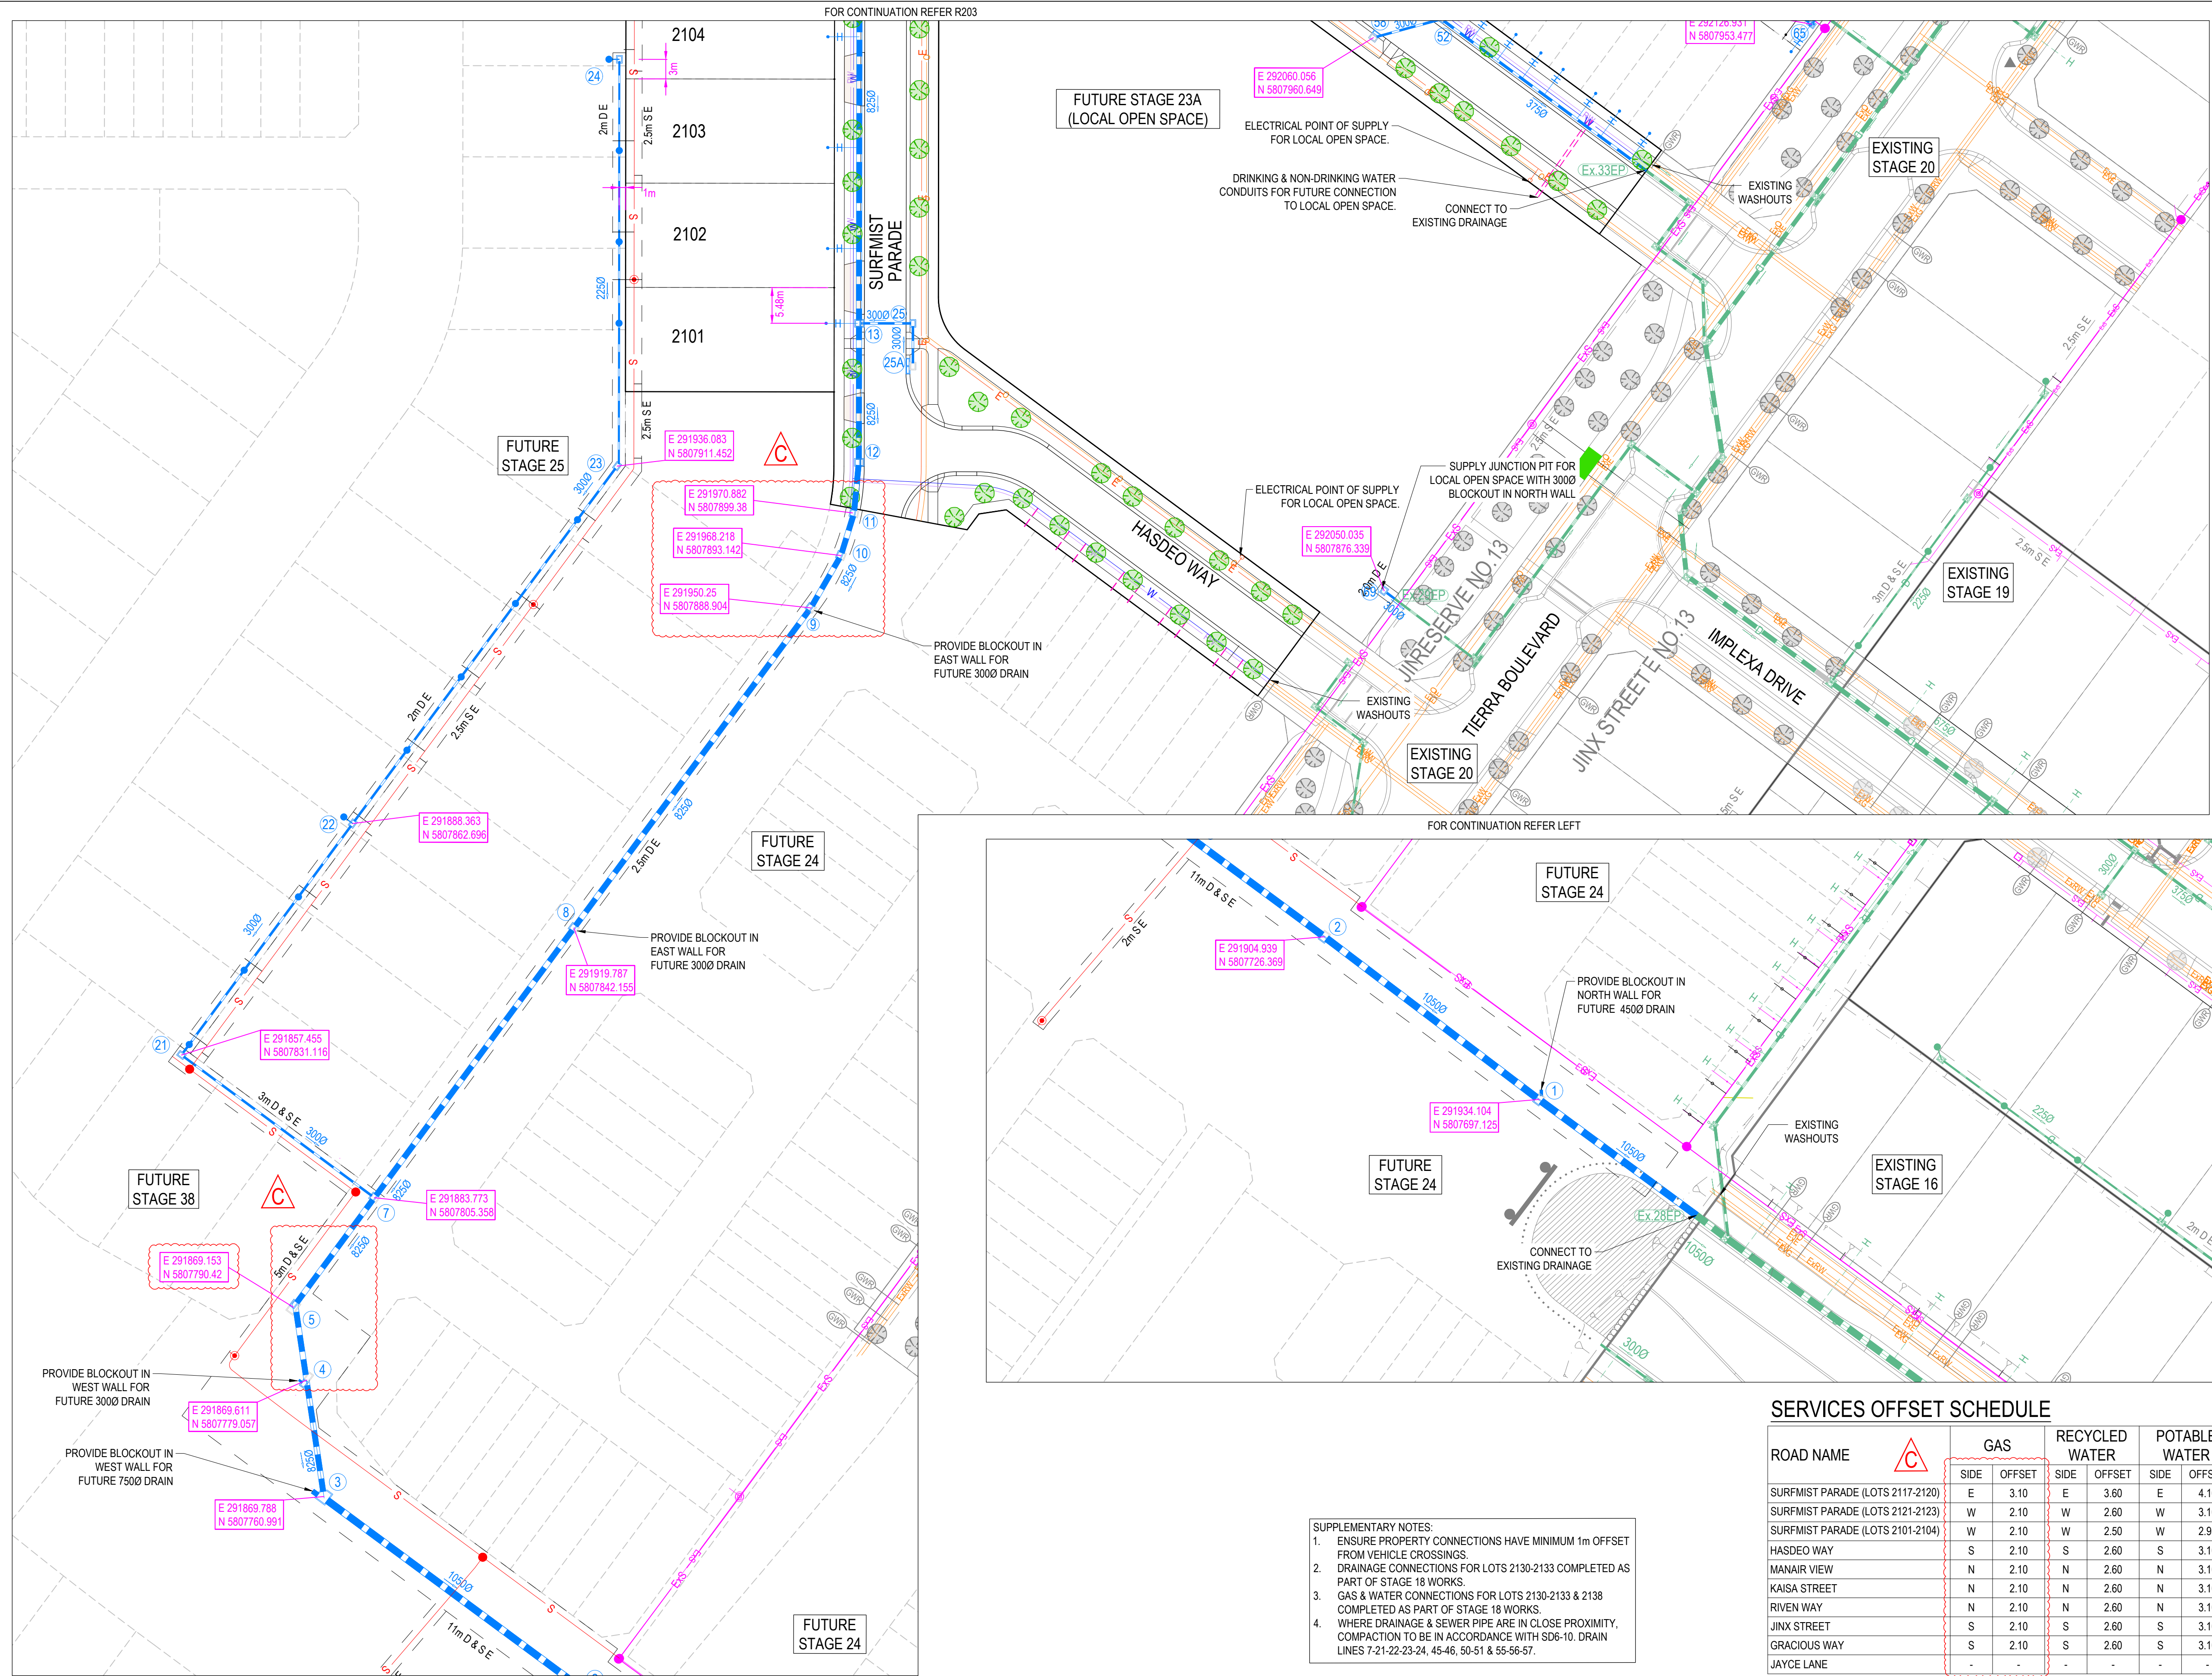

**LEGEND - SERVICES PLAN**

- STORMWATER DRAIN, PIT & PROPERTY INLET
- EXISTING STORMWATER DRAIN
- SEWER & MAINTENANCE STRUCTURES
- EXISTING SEWER
- HOUSE DRAIN
- SERVICE CONDUITS
- PROPOSED ELECTRICITY (UNDERGROUND)
- PROPOSED GAS
- PROPOSED OPTIC FIBRE
- PROPOSED TELSTRA
- PROPOSED WATER
- PROPOSED RECYCLED WATER
- EXISTING ELECTRICITY (UNDERGROUND)
- EXISTING ELECTRICITY (OVERHEAD)
- EXISTING GAS
- EXISTING OPTIC FIBRE
- EXISTING TELSTRA
- EXISTING WATER
- EXISTING RECYCLED WATER
- PROPOSED PAVEMENT, KERB & CHANNEL, FOOTPATH & DRIVEWAY
- STORMWATER PIT SETOUT POINT

**WARNING**  
**BEWARE OF UNDERGROUND & OVERHEAD SERVICES**

THE LOCATIONS OF UNDERGROUND & OVERHEAD SERVICES ARE APPROXIMATE ONLY & THEIR EXACT POSITION SHOULD BE PROVEN ON SITE. NO GUARANTEE IS GIVEN THAT ALL EXISTING SERVICES ARE SHOWN. LOCATE ALL UNDERGROUND SERVICES BEFORE COMMENCEMENT OF WORKS

**BEFORE YOU DIG**  
www.byda.com.au

**SERVICES OFFSET SCHEDULE**

| ROAD NAME                       | GAS  |        | RECYCLED WATER |        | POTABLE WATER |        | OPTIC FIBRE |        | ELECTRICITY |        | PUBLIC LIGHTING |        |
|---------------------------------|------|--------|----------------|--------|---------------|--------|-------------|--------|-------------|--------|-----------------|--------|
|                                 | SIDE | OFFSET | SIDE           | OFFSET | SIDE          | OFFSET | SIDE        | OFFSET | SIDE        | OFFSET | SIDE            | OFFSET |
| SURFIST PARADE (LOTS 2117-2120) | E    | 3.10   | E              | 3.60   | E             | 4.10   | W           | 1.80   | W           | 2.50   | W               | 1.00*  |
| SURFIST PARADE (LOTS 2121-2123) | W    | 2.10   | W              | 2.60   | W             | 3.10   | E           | 2.85   | E           | 3.60   | E               | 1.00*  |
| SURFIST PARADE (LOTS 2101-2104) | W    | 2.10   | W              | 2.50   | W             | 2.95   | E           | 1.85   | E           | 2.60   | E               | 1.00*  |
| HASDEO WAY                      | S    | 2.10   | S              | 2.60   | S             | 3.10   | N           | 1.80   | N           | 2.50   | N               | 1.00*  |
| MANAIR VIEW                     | N    | 2.10   | N              | 2.60   | N             | 3.10   | S           | 1.80   | S           | 2.50   | S               | 1.00*  |
| KAISA STREET                    | N    | 2.10   | N              | 2.60   | N             | 3.10   | S           | 2.85   | S           | 3.40   | S               | 1.00*  |
| RIVEN WAY                       | N    | 2.10   | N              | 2.60   | N             | 3.10   | S           | 1.80   | S           | 2.50   | S               | 1.00*  |
| JINX STREET                     | S    | 2.10   | S              | 2.60   | S             | 3.10   | N           | 1.80   | N           | 2.50   | N               | 1.00*  |
| GRACIOUS WAY                    | S    | 2.10   | S              | 2.60   | S             | 3.10   | N           | 1.80   | N           | 2.50   | N               | 1.00*  |
| JAYCE LANE                      | -    | -      | -              | -      | -             | -      | -           | -      | N           | 1.20   | -               | -      |

1. \* DENOTES OFFSET FROM BACK OF KERB.

- SUPPLEMENTARY NOTES:**
- ENSURE PROPERTY CONNECTIONS HAVE MINIMUM 1m OFFSET FROM VEHICLE CROSSINGS.
  - DRAINAGE CONNECTIONS FOR LOTS 2130-2133 COMPLETED AS PART OF STAGE 18 WORKS.
  - GAS & WATER CONNECTIONS FOR LOTS 2130-2133 & 2138 COMPLETED AS PART OF STAGE 18 WORKS.
  - WHERE DRAINAGE & SEWER PIPE ARE IN CLOSE PROXIMITY, COMPACTION TO BE IN ACCORDANCE WITH SD6-10. DRAIN LINES 7-21-22-23-24, 45-46, 50-51 & 55-56-57.

| REVISION | DATE     | ISSUE DESCRIPTION                                        | DRAWN    | CHECKED | APPROVED   |
|----------|----------|----------------------------------------------------------|----------|---------|------------|
| C        | 23.09.26 | COUNCIL COMMENTS - DRAIN 4-7 & 9-12 UPDATED              | W.CONCHA | A.WALE  | E.SFYRIDIS |
| B        | 10.06.26 | SERVICES OFFSET TABLE UPDATED - GAS REMOVAL, ELEC UPDATE | M.PLANT  | A.WALE  | E.SFYRIDIS |
| A        | 16.02.26 | ISSUED FOR APPROVAL                                      | M.PLANT  | A.WALE  | E.SFYRIDIS |


**villawood properties**  
Communities Designed for Living

**creo CIVIL**  
Level 7, 176 Wellington Parade  
East Melbourne, VIC, Australia 3002


**ALAMORA**  
Tarnait

**ALAMORA - STAGE 21  
SERVICES PLAN - 1**

**ISSUED FOR APPROVAL  
NOT FOR CONSTRUCTION**

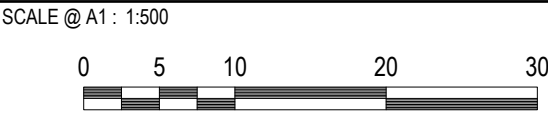

|             |           |                  |            |
|-------------|-----------|------------------|------------|
| DESIGNED    | M.PLANT   | PROJECT ENGINEER | A.WALE     |
| DRAWN       | M.PLANT   | PROJECT MANAGER  | E.SFYRIDIS |
| PROJECT No. | 200282.21 | DRAWING No.      | R202       |
| REVISION    |           |                  | C          |

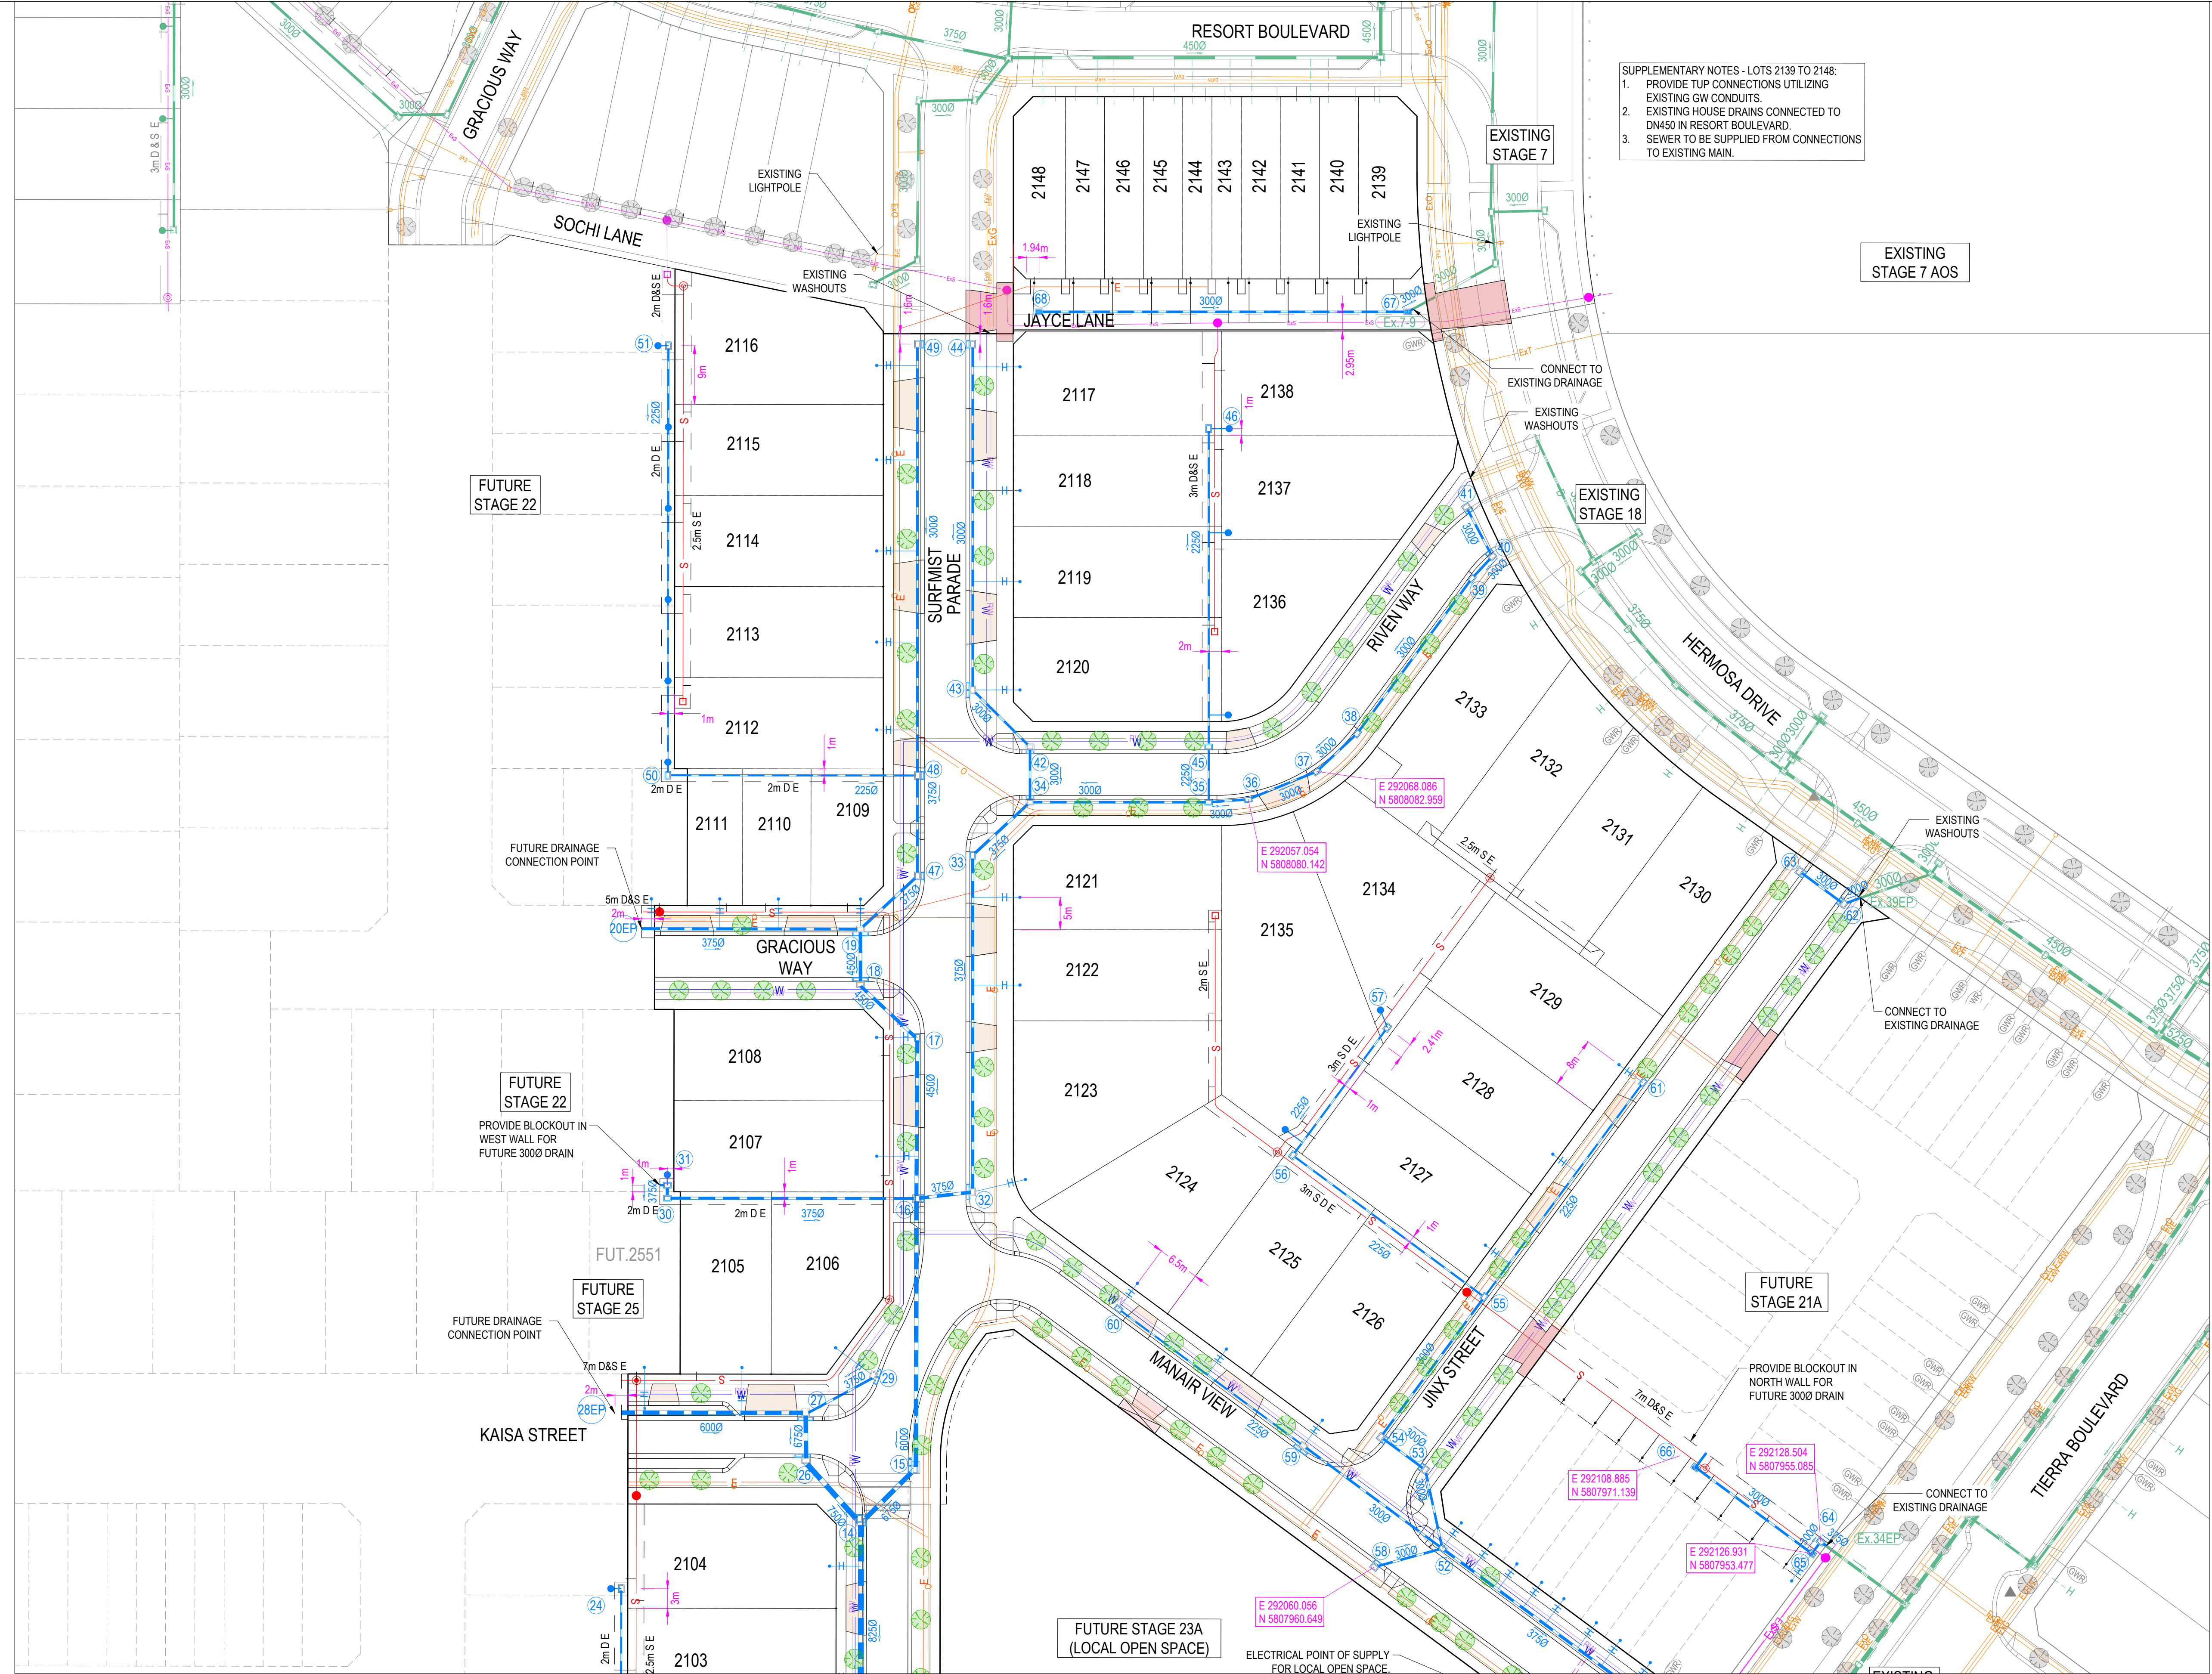

**LEGEND - SERVICES PLAN**

- STORMWATER DRAIN, PIT & PROPERTY INLET
- EXISTING STORMWATER DRAIN
- SEWER & MAINTENANCE STRUCTURES
- EXISTING SEWER
- HOUSE DRAIN
- SERVICE CONDUITS
- PROPOSED ELECTRICITY (UNDERGROUND)
- PROPOSED GAS
- PROPOSED OPTIC FIBRE
- PROPOSED TELSTRA
- PROPOSED WATER
- PROPOSED RECYCLED WATER
- EXISTING ELECTRICITY (UNDERGROUND)
- EXISTING ELECTRICITY (OVERHEAD)
- EXISTING GAS
- EXISTING OPTIC FIBRE
- EXISTING TELSTRA
- EXISTING WATER
- EXISTING RECYCLED WATER
- PROPOSED PAVEMENT, KERB & CHANNEL, FOOTPATH & DRIVEWAY
- STORMWATER PIT SETOUT POINT

SUPPLEMENTARY NOTES - LOTS 2139 TO 2148:  
1. PROVIDE TUP CONNECTIONS UTILIZING EXISTING GW CONDUITS.  
2. EXISTING HOUSE DRAINS CONNECTED TO DN450 IN RESORT BOULEVARD.  
3. SEWER TO BE SUPPLIED FROM CONNECTIONS TO EXISTING MAIN.

SUPPLEMENTARY NOTES:  
1. ENSURE PROPERTY CONNECTIONS HAVE MINIMUM 1m OFFSET FROM VEHICLE CROSSINGS.  
2. DRAINAGE CONNECTIONS FOR LOTS 2130-2133 COMPLETED AS PART OF STAGE 18 WORKS.  
3. GAS & WATER CONNECTIONS FOR LOTS 2130-2133 & 2138 COMPLETED AS PART OF STAGE 18 WORKS.  
4. WHERE DRAINAGE & SEWER PIPE ARE IN CLOSE PROXIMITY, COMPACTION TO BE IN ACCORDANCE WITH SD6-10. DRAIN LINES 7-21-22-23-24, 45-46, 50-51 & 55-56-57.

NOTE:  
STREET TREE LOCATIONS SHOWN ARE INDICATIVE ONLY. ULTIMATE LOCATION IS TO BE PROVIDED & CONFIRMED BY LANDSCAPE ARCHITECTS

**WARNING**  
**BEWARE OF UNDERGROUND & OVERHEAD SERVICES**  
THE LOCATIONS OF UNDERGROUND & OVERHEAD SERVICES ARE APPROXIMATE ONLY & THEIR EXACT POSITION SHOULD BE PROVEN ON SITE. NO GUARANTEE IS GIVEN THAT ALL EXISTING SERVICES ARE SHOWN. LOCATE ALL UNDERGROUND SERVICES BEFORE COMMENCEMENT OF WORKS  
**BEFORE YOU DIG**  
www.byda.com.au

| REVISION | DATE     | ISSUE DESCRIPTION                                     | DRAWN    | CHECKED | APPROVED   |
|----------|----------|-------------------------------------------------------|----------|---------|------------|
| E        | 23.09.26 | GAS REINSTATED                                        | W.CONCHA | A.WALE  | E.SFYRIDIS |
| D        | 08.09.26 | COUNCIL COMMENTS - DRAIN 14-15 & 14-26 UPDATED        | W.CONCHA | A.WALE  | E.SFYRIDIS |
| C        | 19.08.26 | COUNCIL COMMENTS - FITZROY BOX DEPICTED FUT. LOT 2511 | A.WALE   | A.WALE  | E.SFYRIDIS |
| B        | 10.06.26 | BACKFILL NOTE AMENDED, ELEC UPDATE, GAS REMOVAL       | M.PLANT  | A.WALE  | E.SFYRIDIS |
| A        | 16.02.26 | ISSUED FOR APPROVAL                                   | M.PLANT  | A.WALE  | E.SFYRIDIS |

**villawood**  
properties  
Communities Designed for Living


**creo**  
CIVIL  
Level 7, 176 Wellington Parade  
East Melbourne, VIC, Australia 3002

**ALAMORA**  
Tarnait

DRAWING TITLE  
**ALAMORA - STAGE 21  
SERVICES PLAN - 2**



STATUS  
**ISSUED FOR APPROVAL  
NOT FOR CONSTRUCTION**  
SCALE @ A1: 1:500  
0 5 10 20 30  
N

|                                 |                               |
|---------------------------------|-------------------------------|
| DESIGNED<br>M.PLANT             | PROJECT ENGINEER<br>A.WALE    |
| DRAWN<br>M.PLANT                | PROJECT MANAGER<br>E.SFYRIDIS |
| PROJECT No.<br><b>200282.21</b> | DRAWING No.<br><b>R203</b>    |
|                                 | REVISION<br><b>E</b>          |

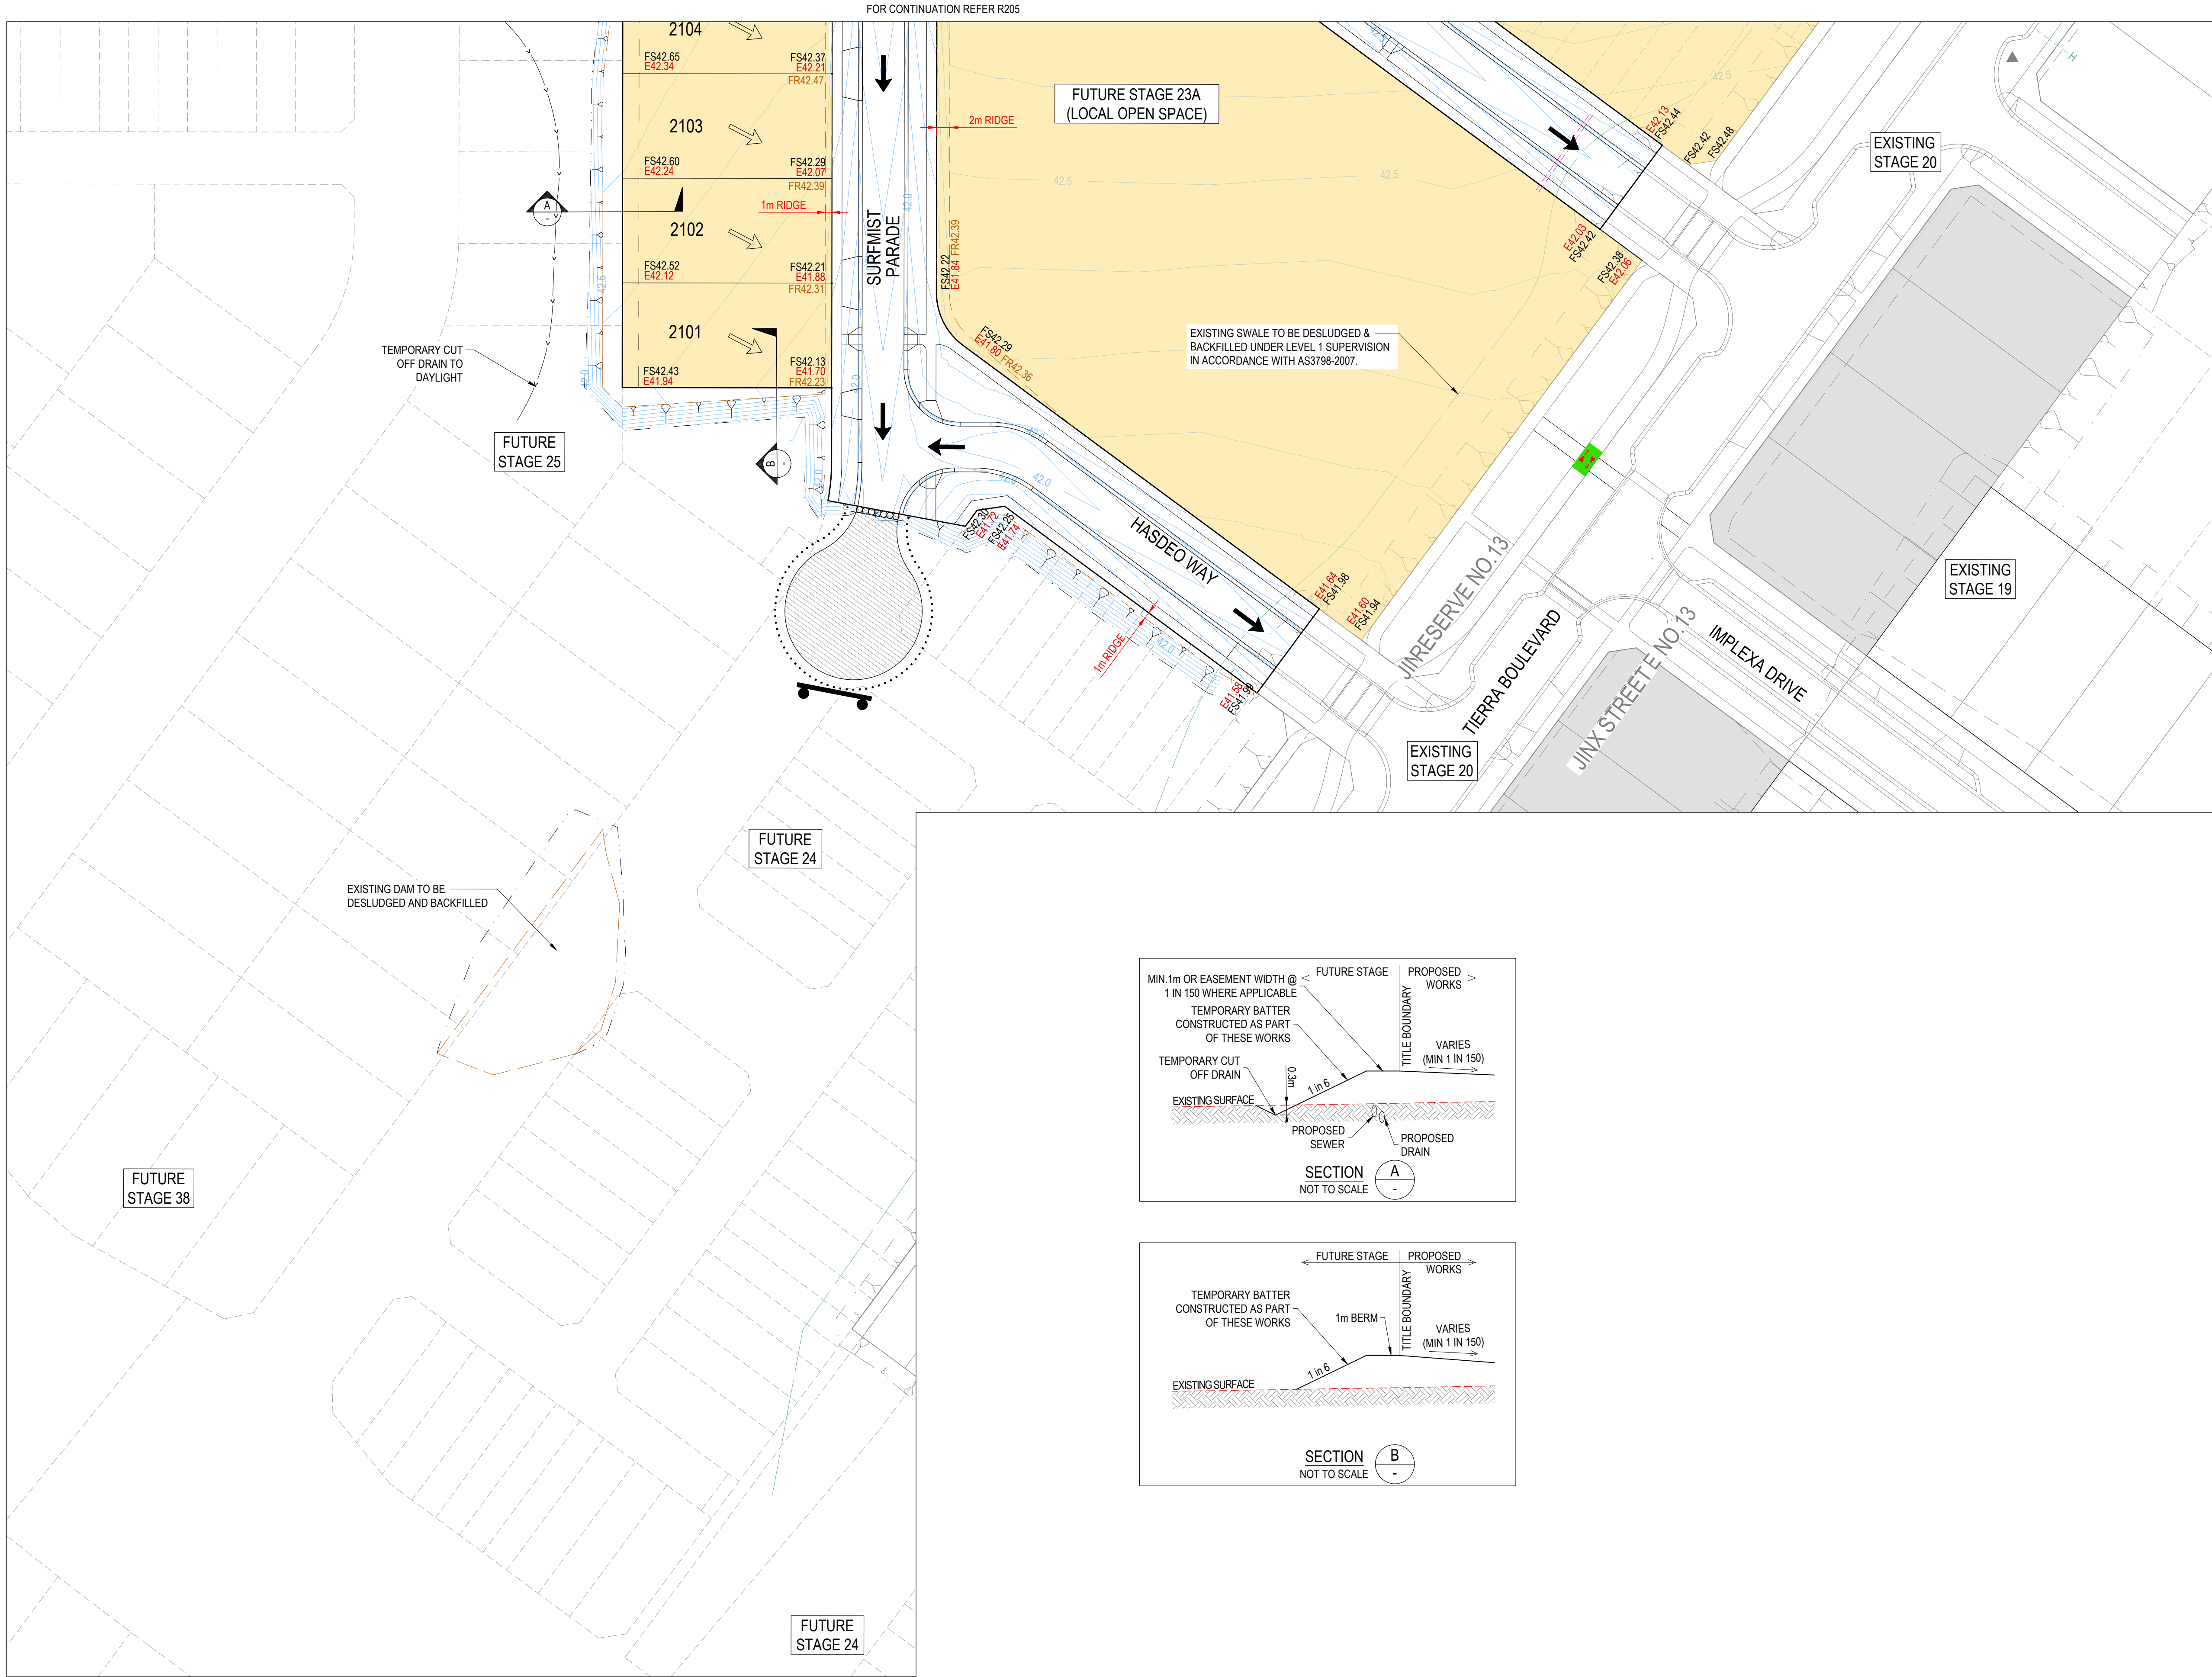

**LEGEND - EARTHWORKS PLAN**

- RIDGE LINE
- TOE OF BATTER
- SWALE DRAIN
- ES141.34 EXISTING SURFACE LEVEL
- FS140.35 FINISHED BUILDING LINE LEVEL
- FR157.40 FINISHED RIDGE LINE LEVEL
- TW159.30 TOP OF RETAINING WALL
- BW159.30 BOTTOM OF RETAINING WALL
- RETAINING WALL
- STRUCTURAL FILL > 200mm DEEP
- EX. STRUCTURAL FILL > 200mm DEEP
- DIRECTION OF FALL (ALLOTMENT TO BE GRADED EVENLY IN DIRECTION OF FALL TO LEVELS INDICATED)
- OVERLAND FLOW
- 0.10m CONTOUR

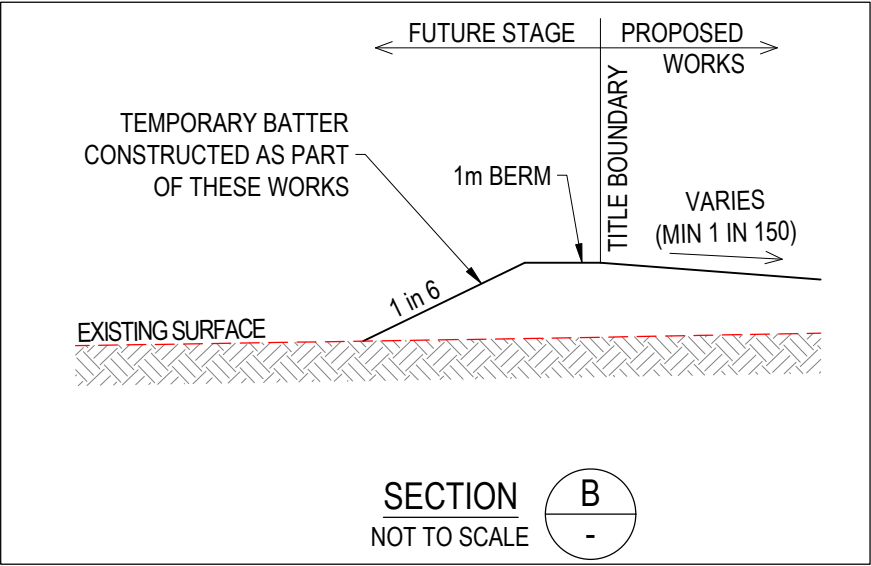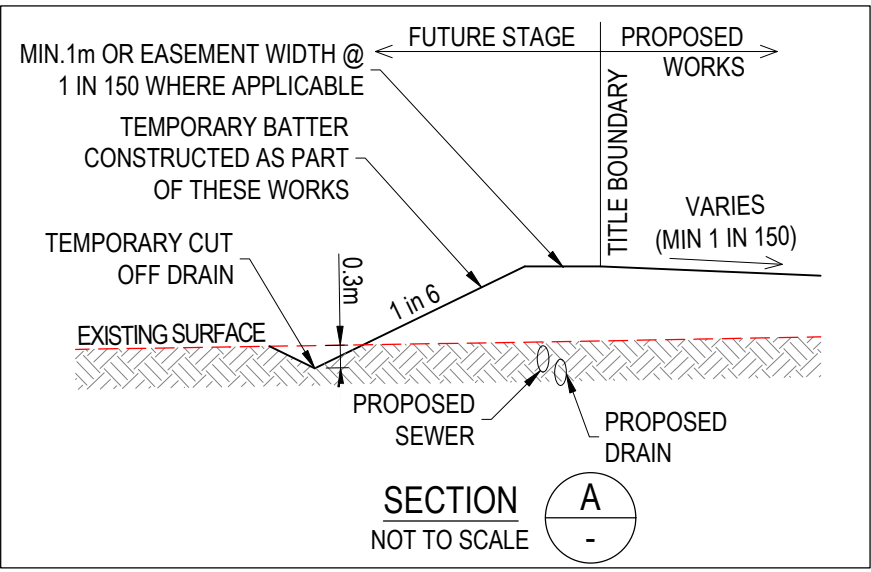

**WARNING**

**BEWARE OF UNDERGROUND & OVERHEAD SERVICES**

THE LOCATIONS OF UNDERGROUND & OVERHEAD SERVICES ARE APPROXIMATE ONLY & THEIR EXACT POSITION SHOULD BE PROVEN ON SITE. NO GUARANTEE IS GIVEN THAT ALL EXISTING SERVICES ARE SHOWN. LOCATE ALL UNDERGROUND SERVICES BEFORE COMMENCEMENT OF WORKS

**BEFORE YOU DIG**

[www.byda.com.au](http://www.byda.com.au)

| REVISION | DATE     | ISSUE DESCRIPTION   | DRAWN   | CHECKED | APPROVED   |
|----------|----------|---------------------|---------|---------|------------|
| A        | 16.02.26 | ISSUED FOR APPROVAL | M.PLANT | A.WALE  | E.SFYRIDIS |

**villawood properties**

Communities Designed for Living



**creo CIVIL**

Level 7, 176 Wellington Parade  
East Melbourne, VIC, Australia 3002


**ALAMORA**  
Tarnait

**ALAMORA - STAGE 21  
EARTHWORKS PLAN - 1**

**ISSUED FOR APPROVAL  
NOT FOR CONSTRUCTION**

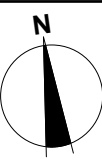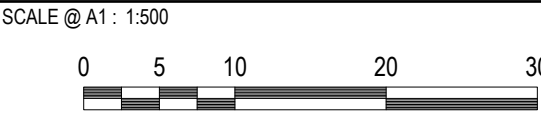

|             |           |                  |            |
|-------------|-----------|------------------|------------|
| DESIGNED    | M.PLANT   | PROJECT ENGINEER | A.WALE     |
| DRAWN       | M.PLANT   | PROJECT MANAGER  | E.SFYRIDIS |
| PROJECT No. | 200282.21 | DRAWING No.      | R204       |
| REVISION    |           |                  | A          |

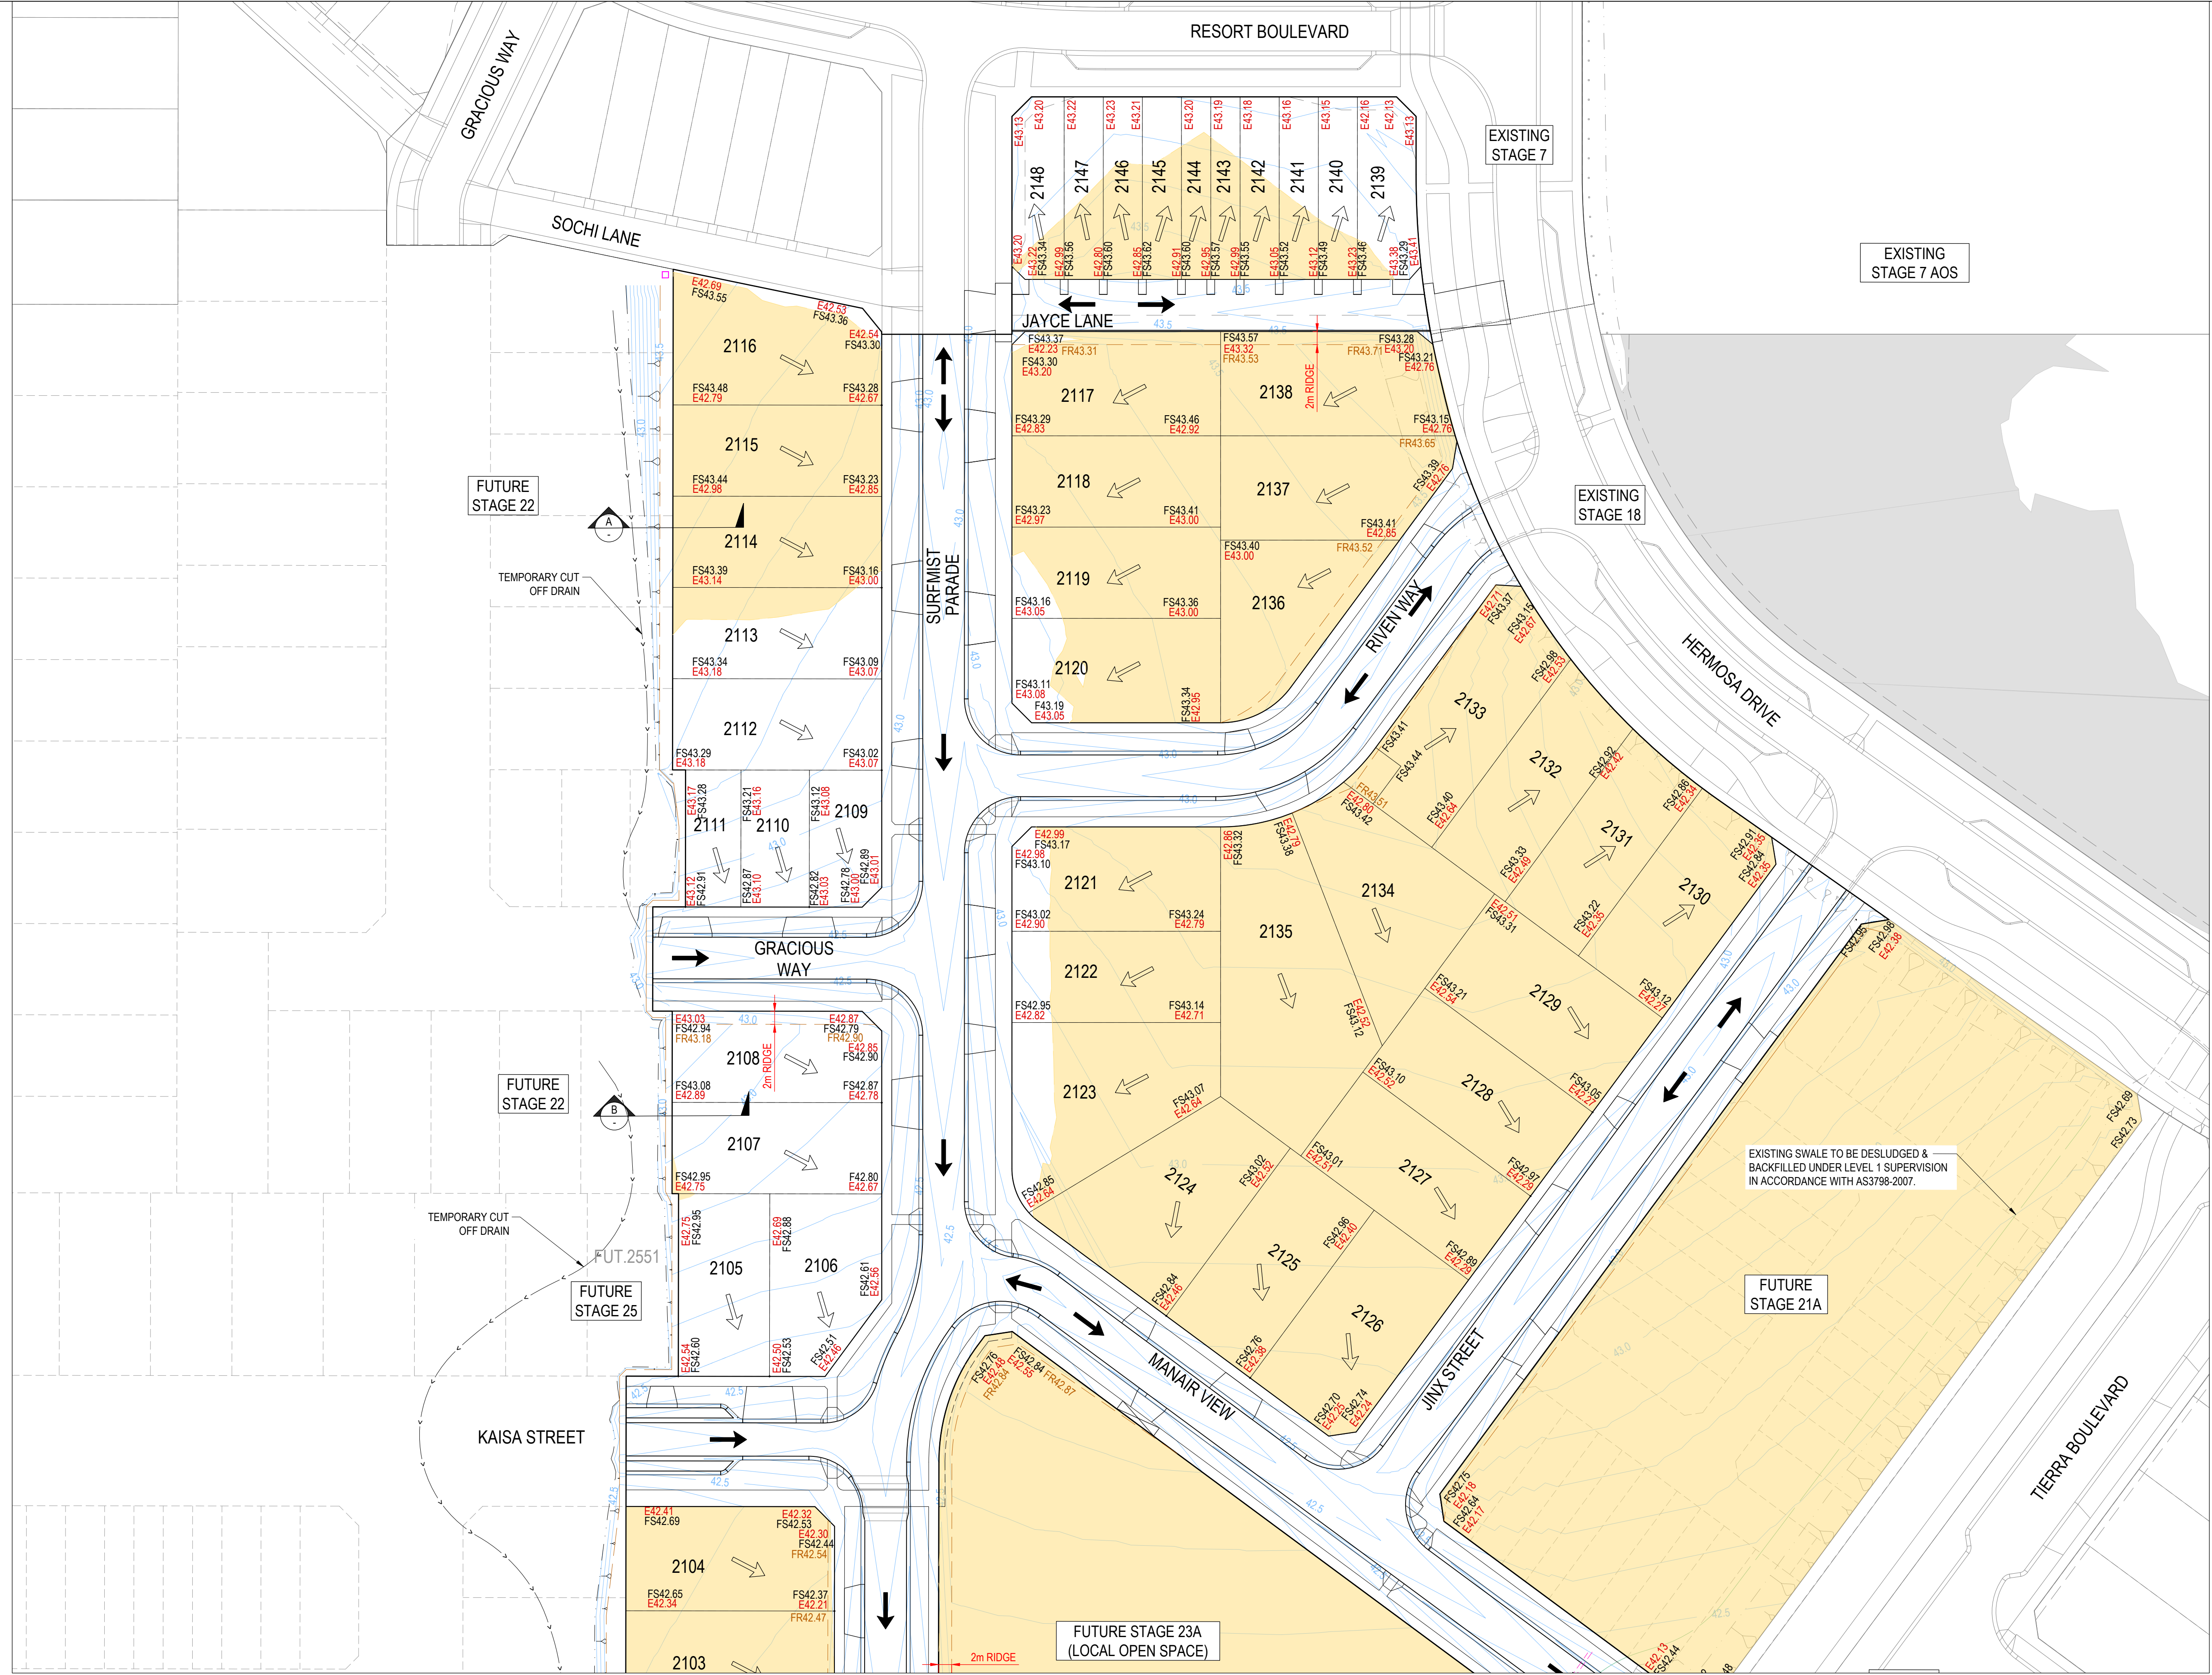

LEGEND - EARTHWORKS PLAN

- RIDGE LINE
- TOE OF BATTER
- SWALE DRAIN
- ES141.34 EXISTING SURFACE LEVEL
- FS140.35 FINISHED BUILDING LINE LEVEL
- FR157.40 FINISHED RIDGE LINE LEVEL
- TW159.30 TOP OF RETAINING WALL
- BW159.30 BOTTOM OF RETAINING WALL
- RETAINING WALL
- STRUCTURAL FILL > 200mm DEEP
- EX. STRUCTURAL FILL > 200mm DEEP
- DIRECTION OF FALL (ALLOTMENT TO BE GRADED EVENLY IN DIRECTION OF FALL TO LEVELS INDICATED)
- OVERLAND FLOW
- 0.10m CONTOUR

**WARNING**  
**BEWARE OF UNDERGROUND & OVERHEAD SERVICES**  
THE LOCATIONS OF UNDERGROUND & OVERHEAD SERVICES ARE APPROXIMATE ONLY & THEIR EXACT POSITION SHOULD BE PROVEN ON SITE. NO GUARANTEE IS GIVEN THAT ALL EXISTING SERVICES ARE SHOWN. LOCATE ALL UNDERGROUND SERVICES BEFORE COMMENCEMENT OF WORKS  
**BEFORE YOU DIG**  
www.byda.com.au

| REVISION | DATE     | ISSUE DESCRIPTION   | DRAWN   | CHECKED | APPROVED   |
|----------|----------|---------------------|---------|---------|------------|
| A        | 16.02.26 | ISSUED FOR APPROVAL | M.PLANT | A.WALE  | E.SFYRIDIS |

**villawood**  
properties  
Communities Designed for Living

**creo**  
CIVIL  
Level 7, 176 Wellington Parade  
East Melbourne, VIC, Australia 3002

**ALAMORA**  
Tarnait

DRAWING TITLE  
**ALAMORA - STAGE 21  
EARTHWORKS PLAN - 2**










STATUS  
**ISSUED FOR APPROVAL  
NOT FOR CONSTRUCTION**

SCALE @ A1 : 1:500


0 5 10 20 30

N

|             |           |                  |            |
|-------------|-----------|------------------|------------|
| DESIGNED    | M.PLANT   | PROJECT ENGINEER | A.WALE     |
| DRAWN       | M.PLANT   | PROJECT MANAGER  | E.SFYRIDIS |
| PROJECT No. | 200282.21 | DRAWING No.      | R205       |
| REVISION    |           |                  | A          |

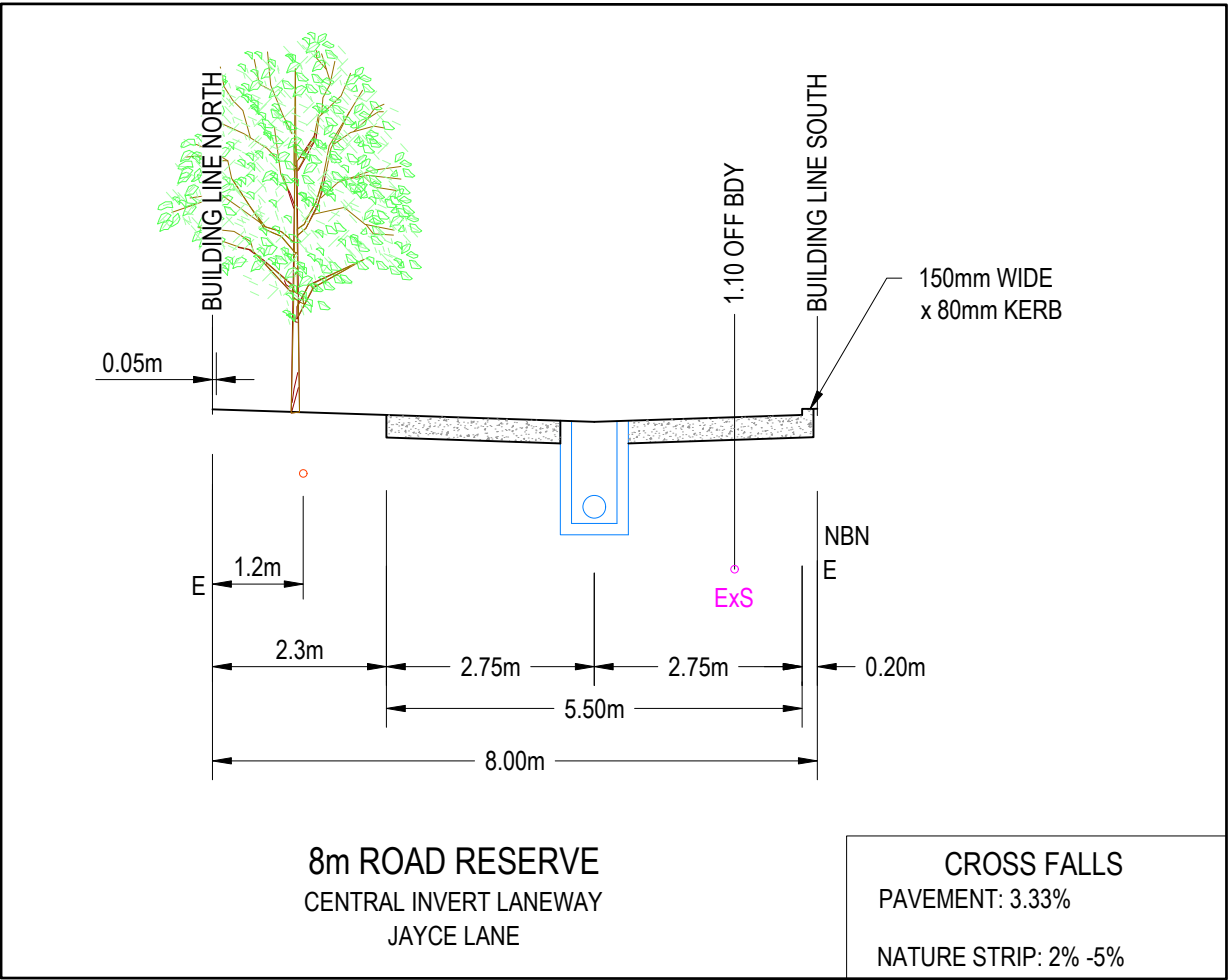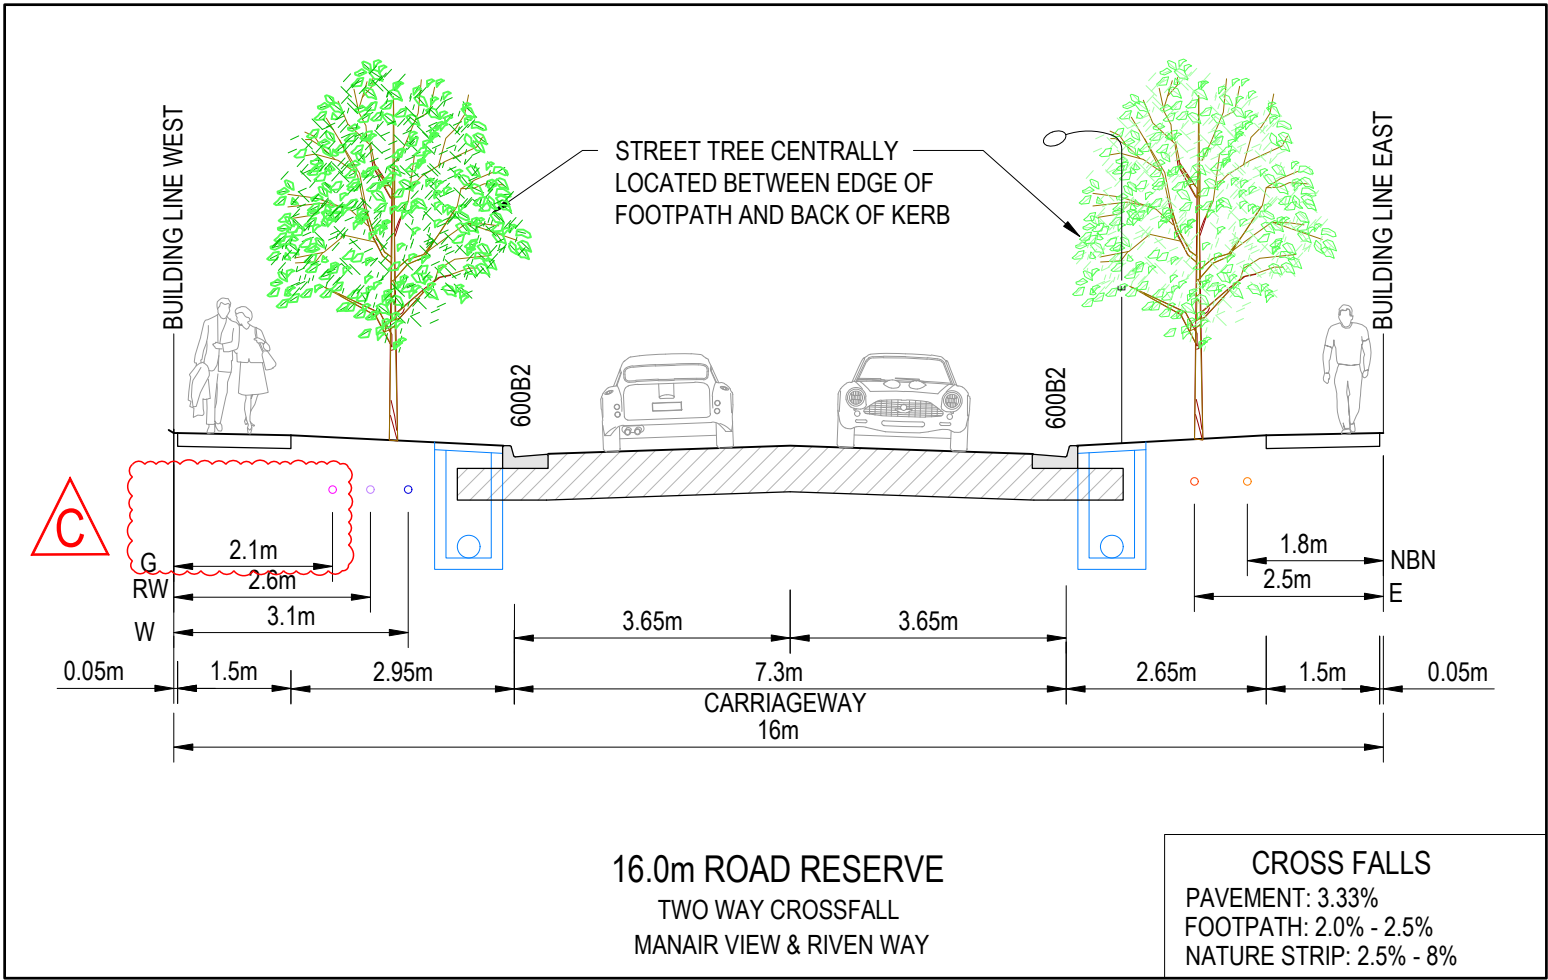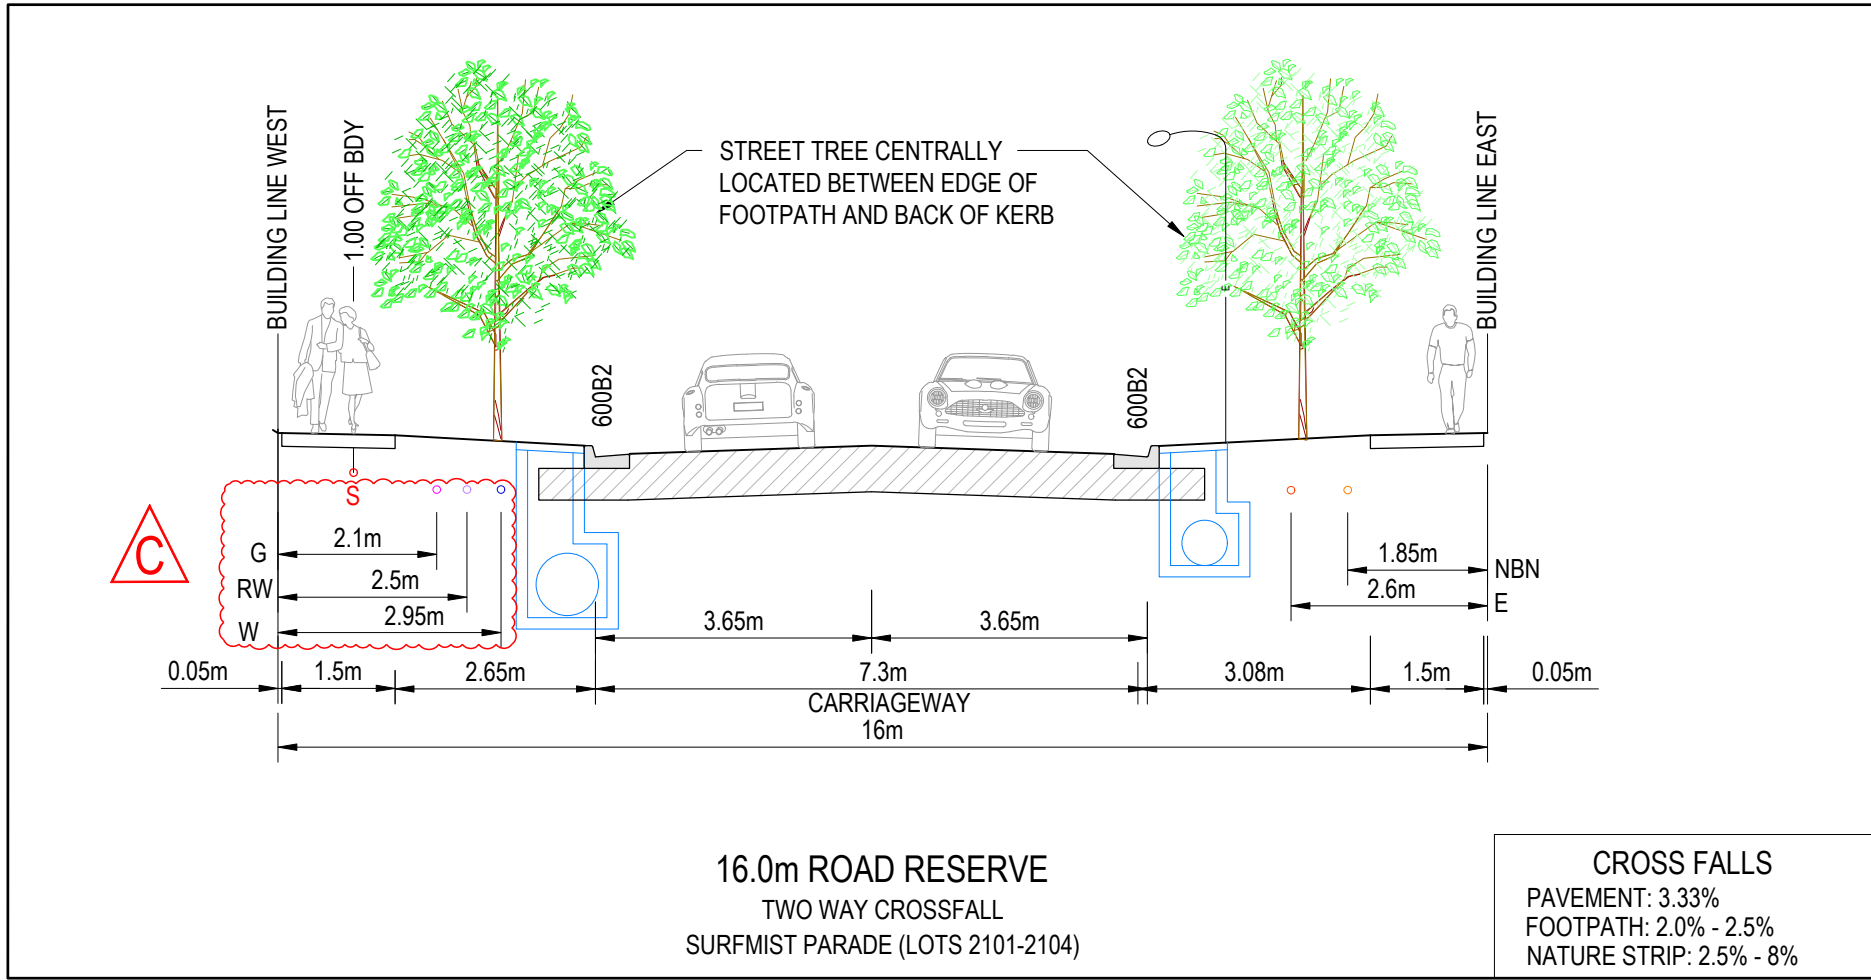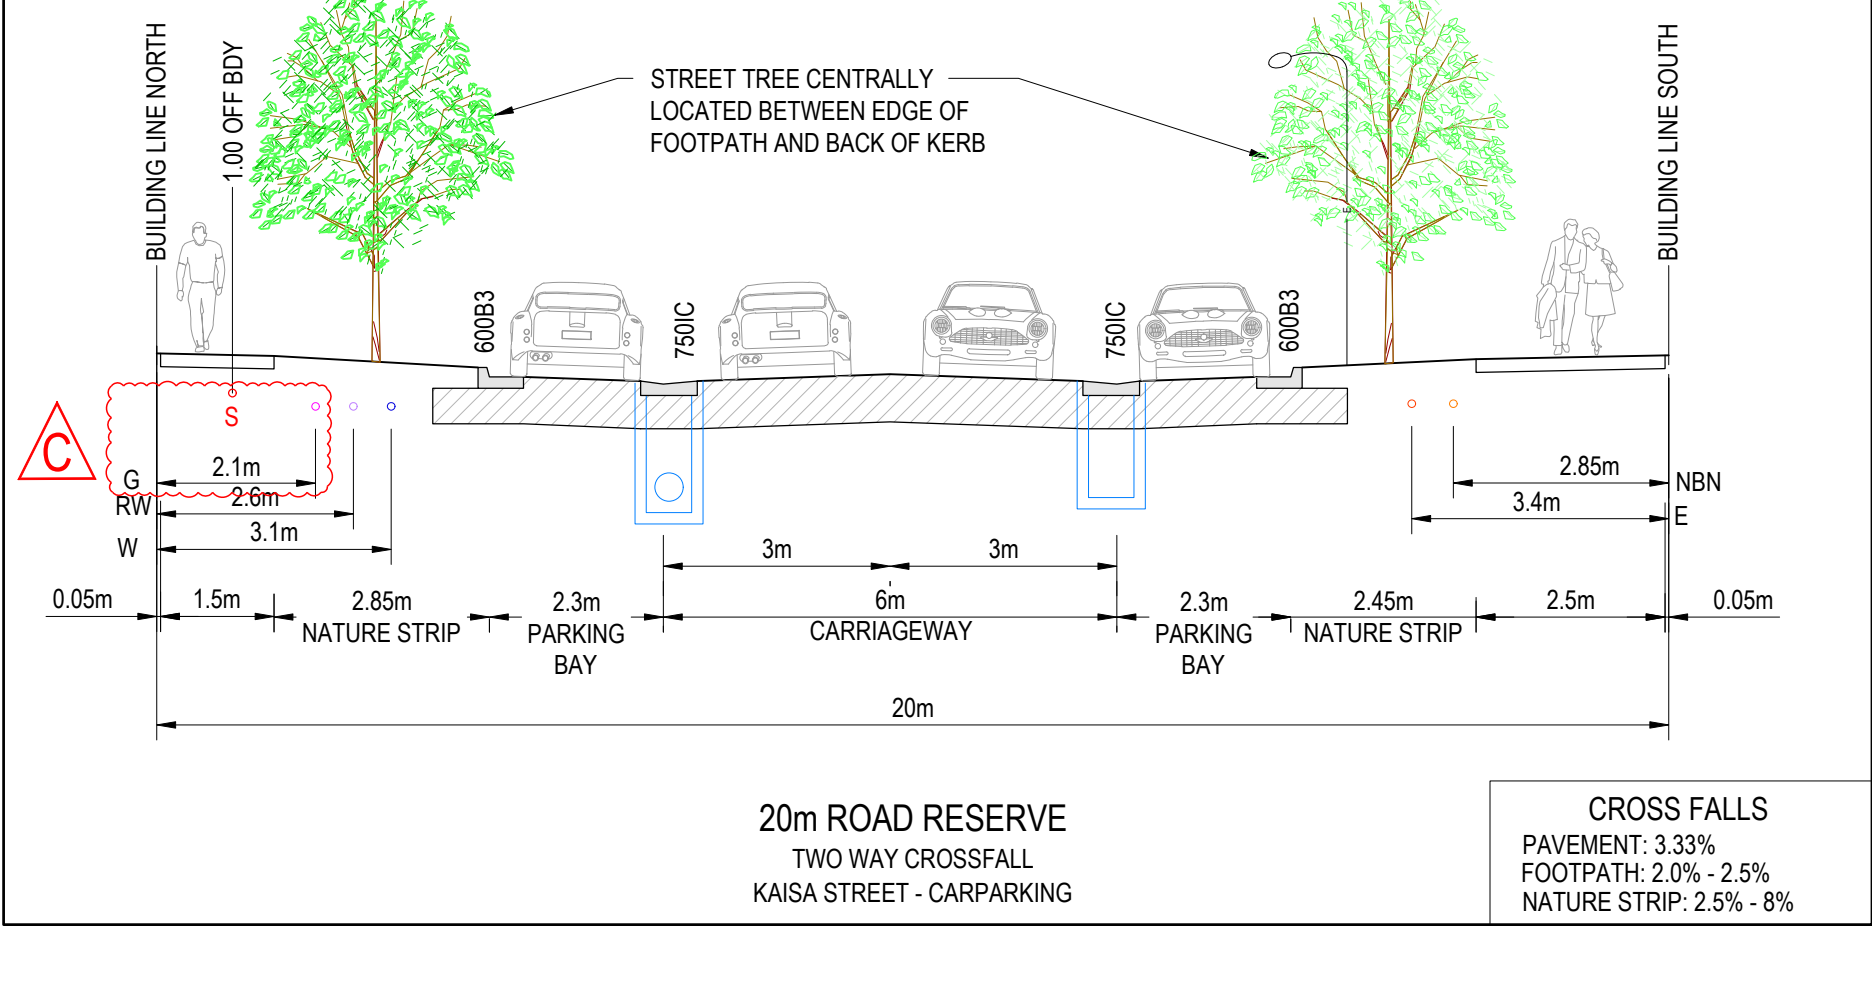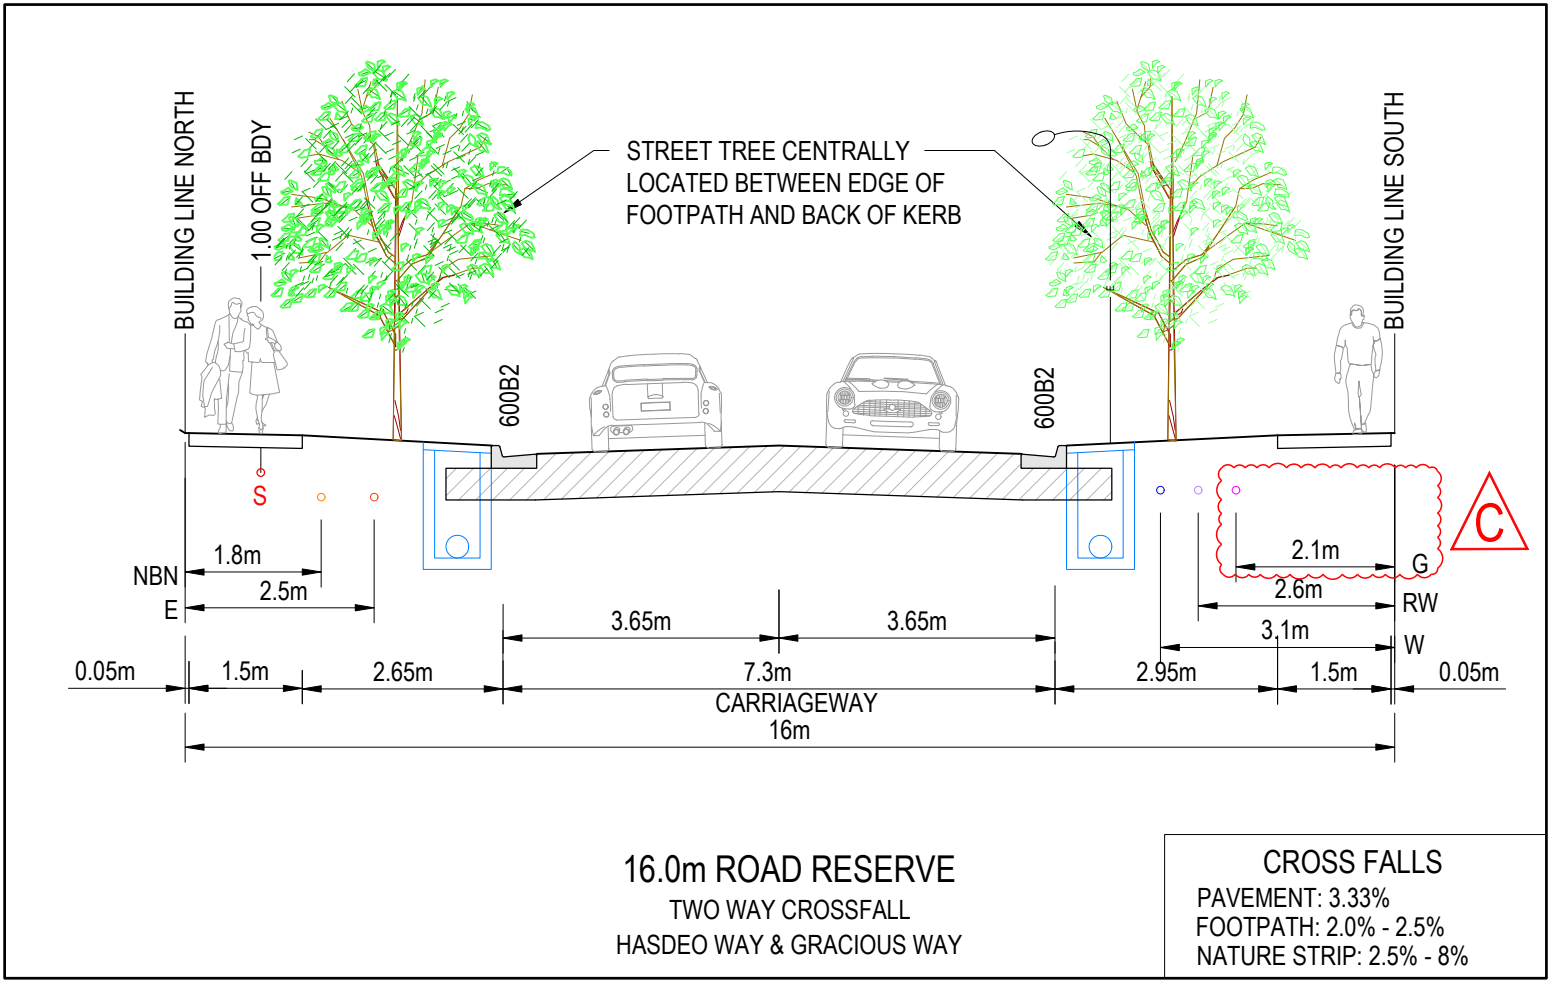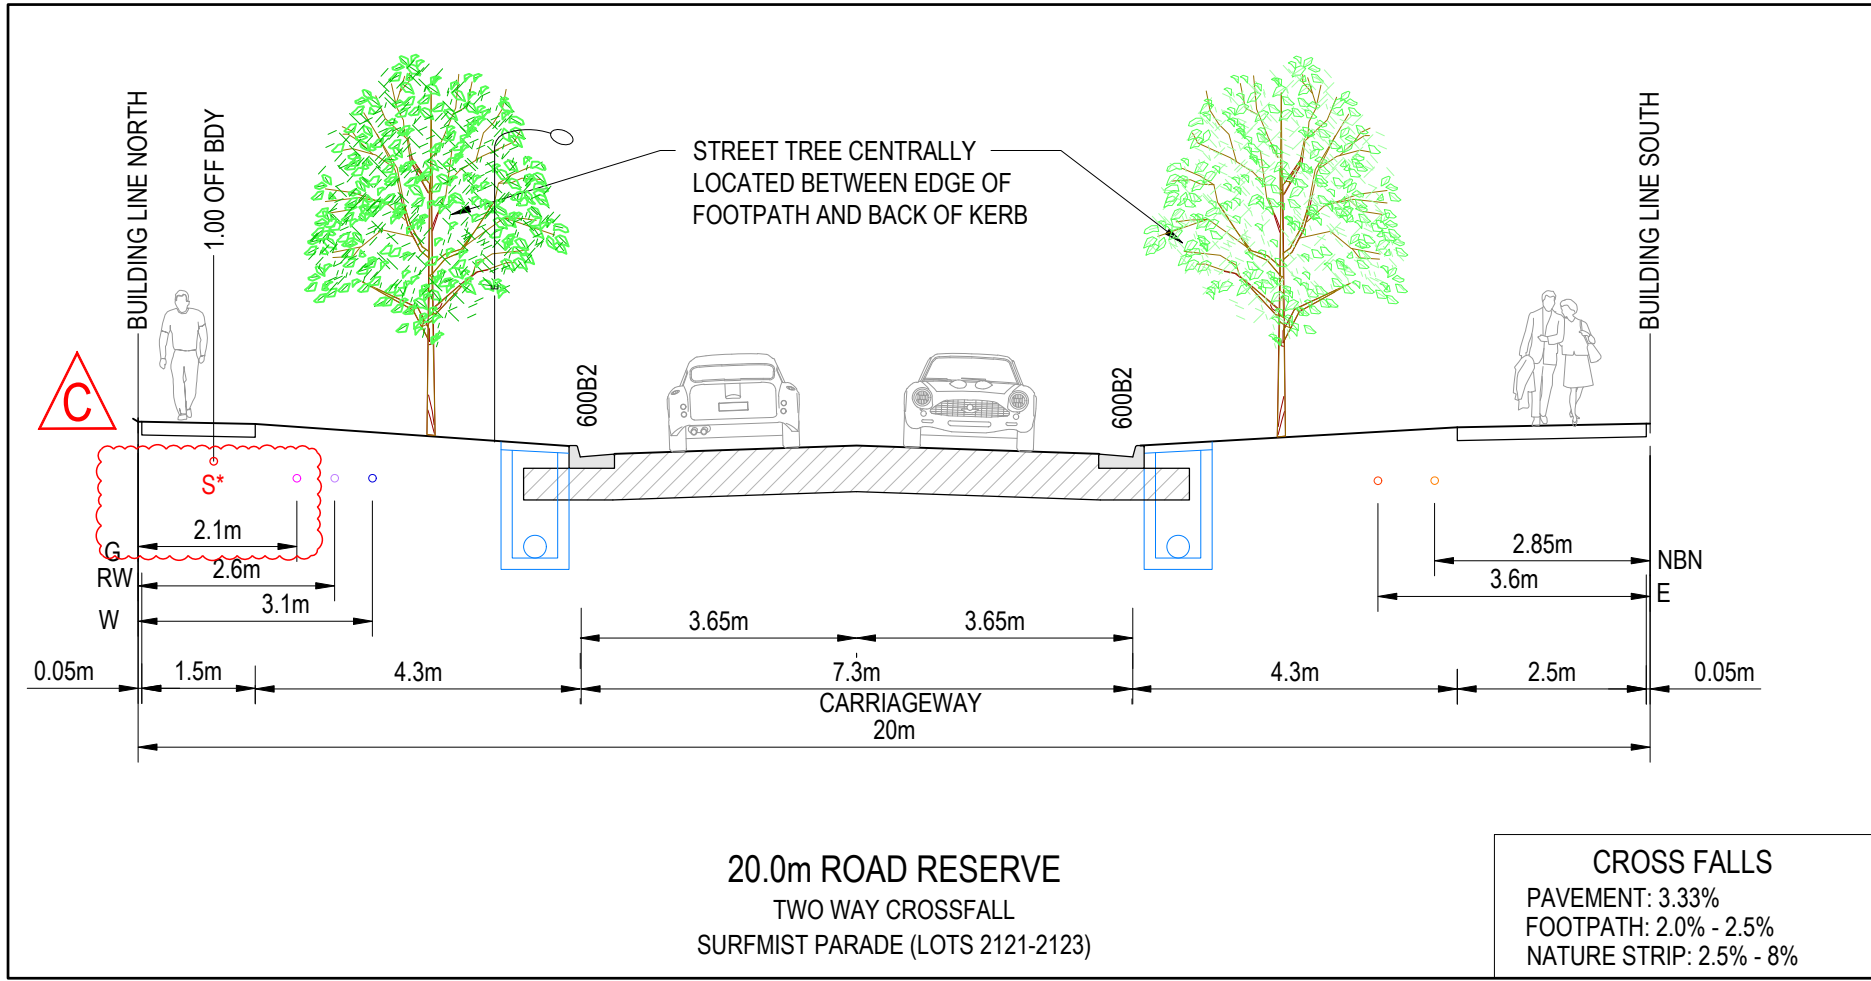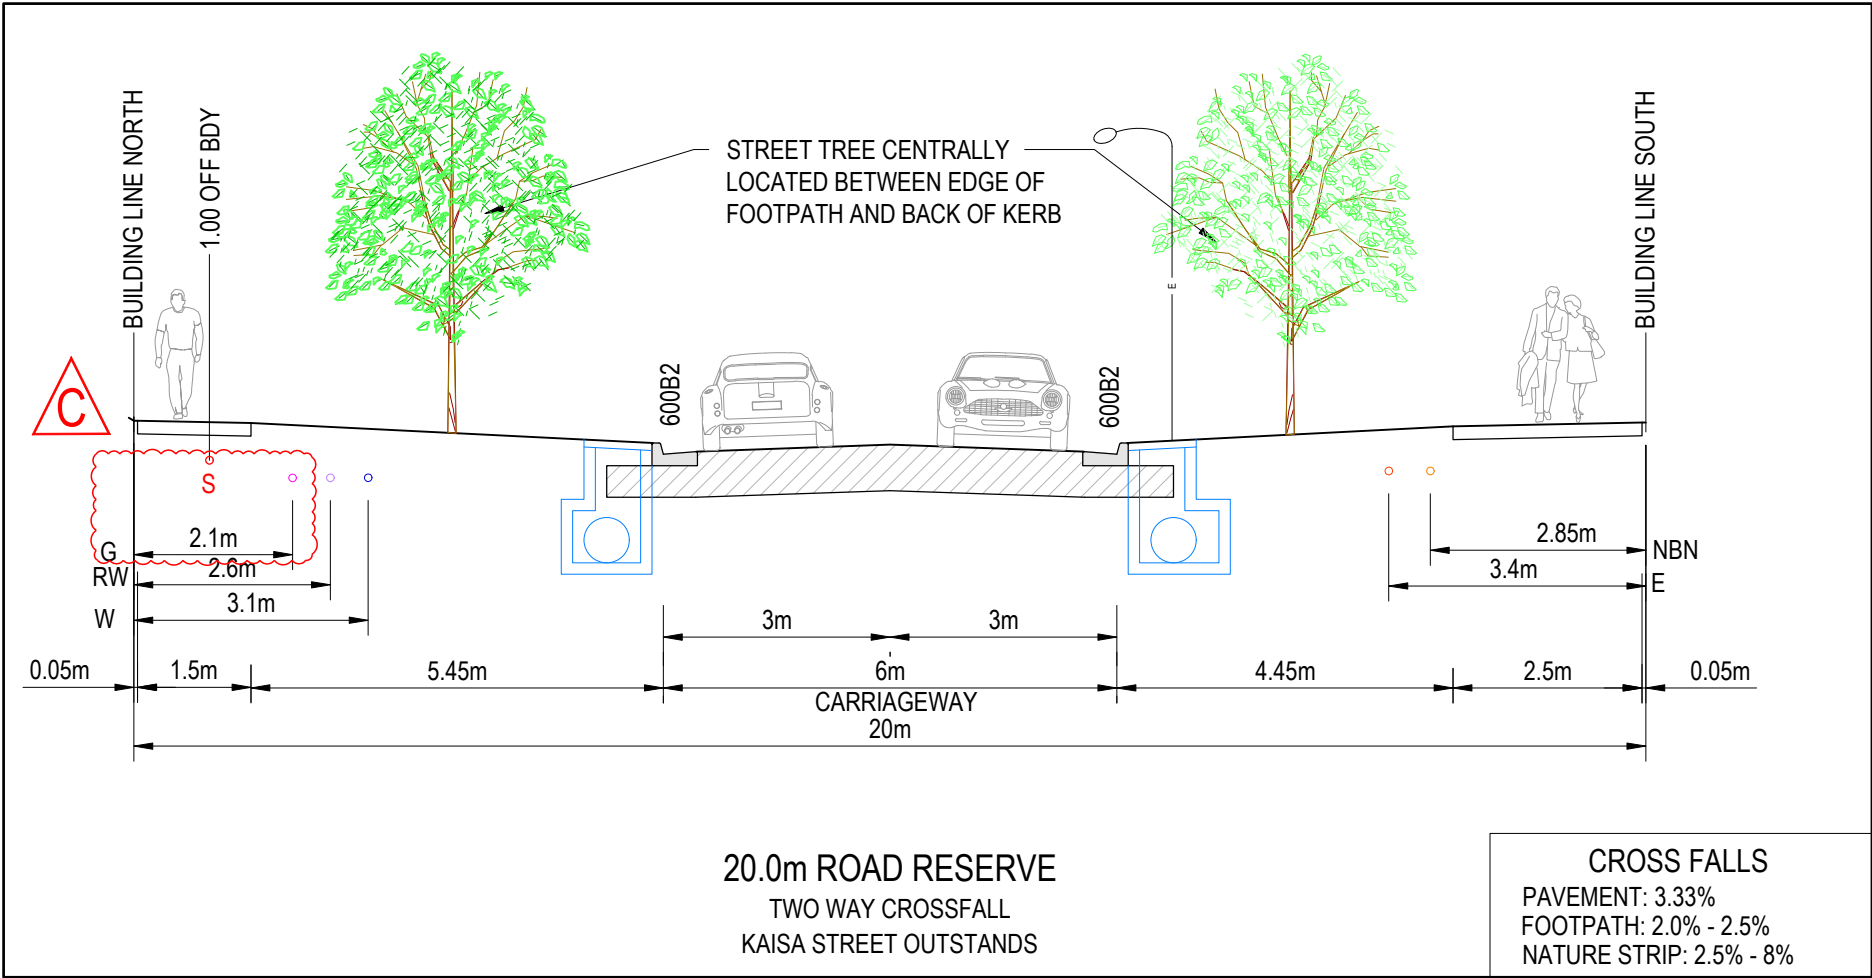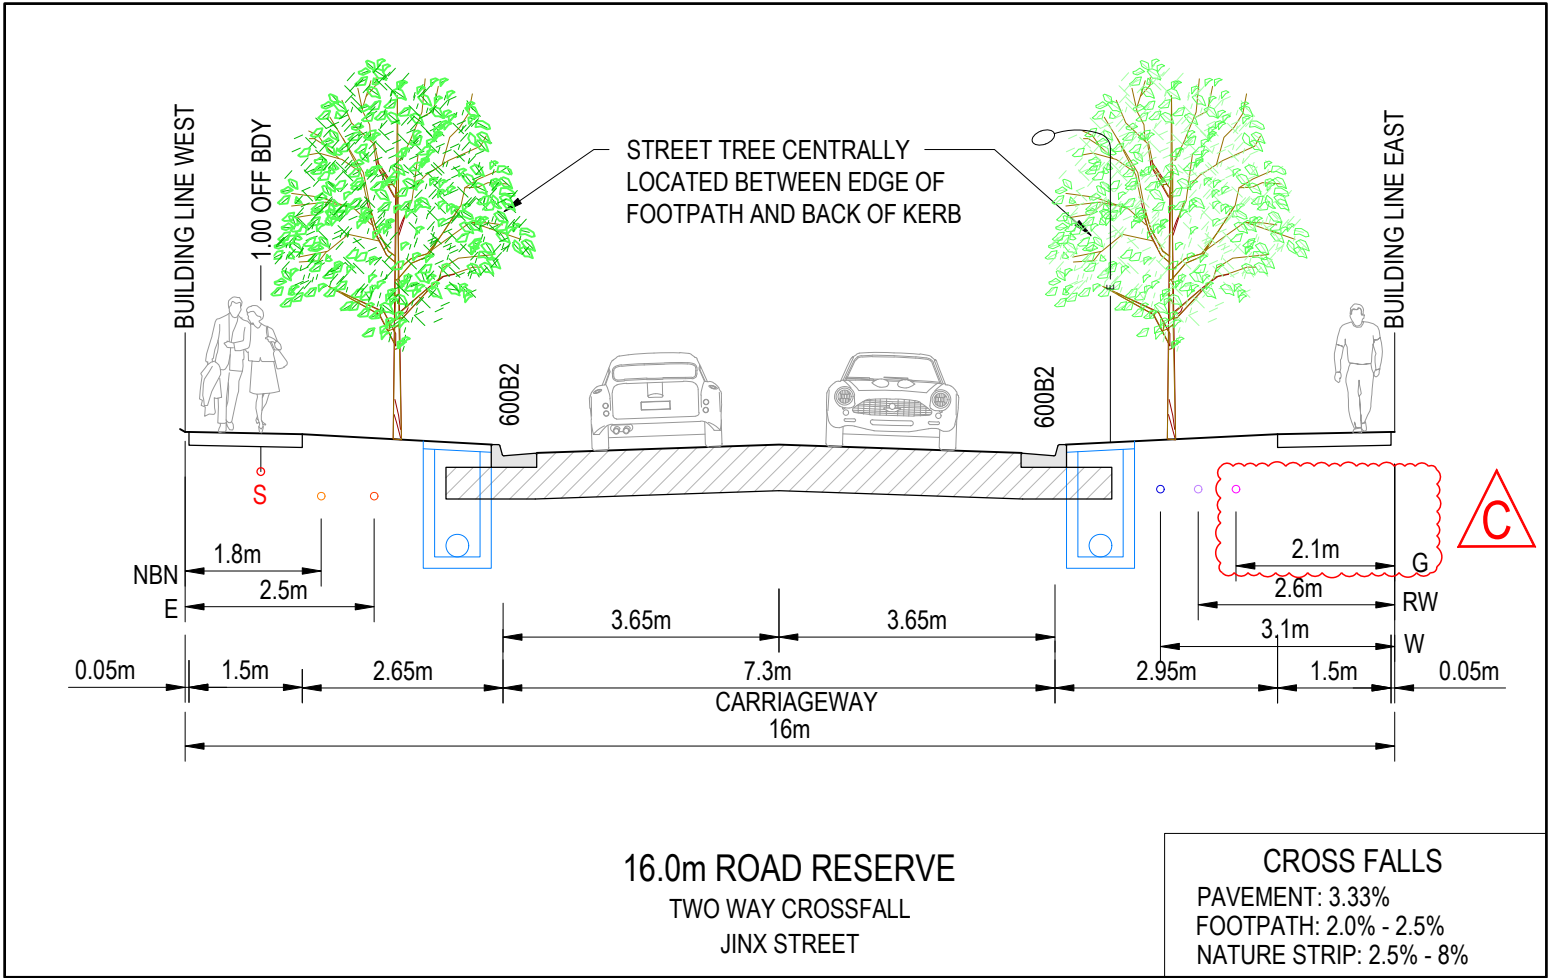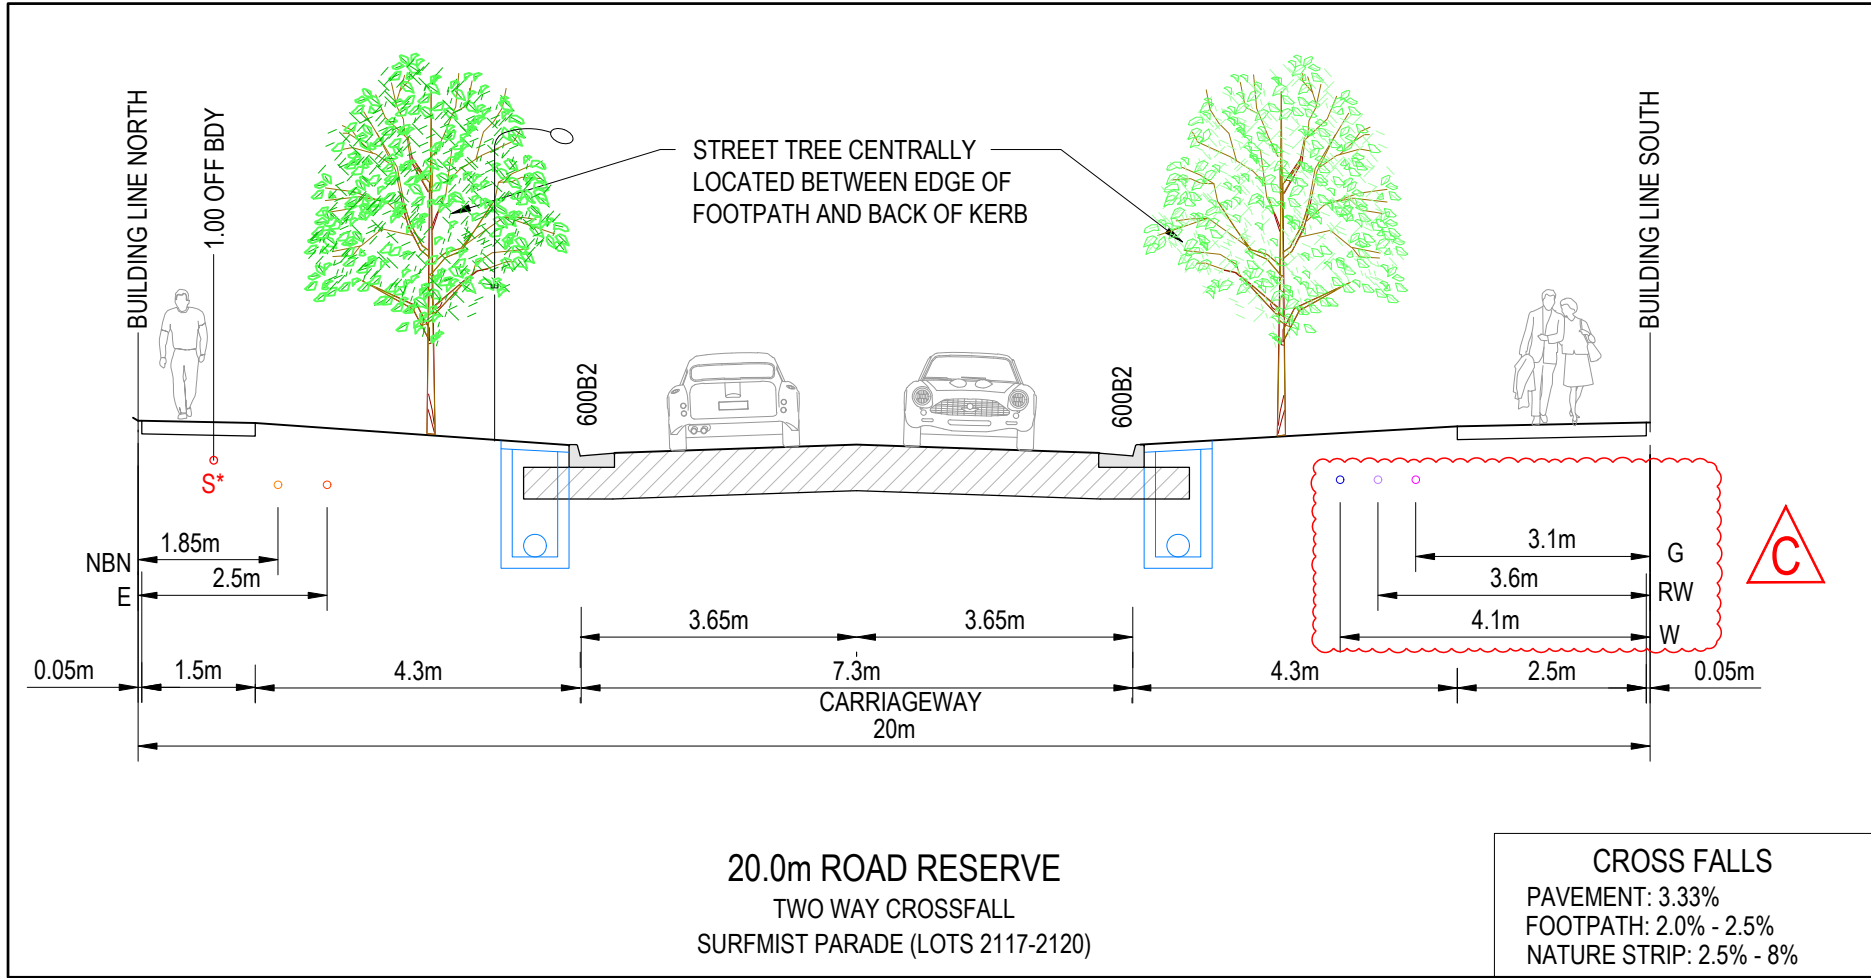

| REVISION | DATE     | ISSUE DESCRIPTION                     | DRAWN    | CHECKED | APPROVED   | CLIENT                                                                               | PROJECT                                                                               | DRAWING TITLE                                                                         | STATUS                                              | DESIGNED         | PROJECT ENGINEER |
|----------|----------|---------------------------------------|----------|---------|------------|--------------------------------------------------------------------------------------|---------------------------------------------------------------------------------------|---------------------------------------------------------------------------------------|-----------------------------------------------------|------------------|------------------|
|          |          |                                       |          |         |            |  |  |  | <b>ISSUED FOR APPROVAL<br/>NOT FOR CONSTRUCTION</b> | M.PLANT          | A.WALE           |
|          |          |                                       |          |         |            | Communities Designed for Living                                                      | Level 7, 176 Wellington Parade<br>East Melbourne, VIC, Australia 3002                 |                                                                                       | SCALE @ A1:                                         | M.PLANT          | PROJECT MANAGER  |
|          |          |                                       |          |         |            |                                                                                      |                                                                                       |                                                                                       |                                                     | PROJECT No.      | DRAWING No.      |
|          |          |                                       |          |         |            |                                                                                      |                                                                                       |                                                                                       |                                                     | <b>200282.21</b> | <b>R206</b>      |
|          |          |                                       |          |         |            |                                                                                      |                                                                                       |                                                                                       |                                                     |                  | REVISION         |
|          |          |                                       |          |         |            |                                                                                      |                                                                                       |                                                                                       |                                                     |                  | <b>C</b>         |
| C        | 23.09.26 | GAS REINSTATED                        | W.CONCHA | A.WALE  | E.SFYRIDIS |                                                                                      |                                                                                       |                                                                                       |                                                     |                  |                  |
| B        | 10.06.26 | TYPICAL DETAILS UPDATED - GAS REMOVAL | M.PLANT  | A.WALE  | E.SFYRIDIS |                                                                                      |                                                                                       |                                                                                       |                                                     |                  |                  |
| A        | 16.02.26 | ISSUED FOR APPROVAL                   | M.PLANT  | A.WALE  | E.SFYRIDIS |                                                                                      |                                                                                       |                                                                                       |                                                     |                  |                  |

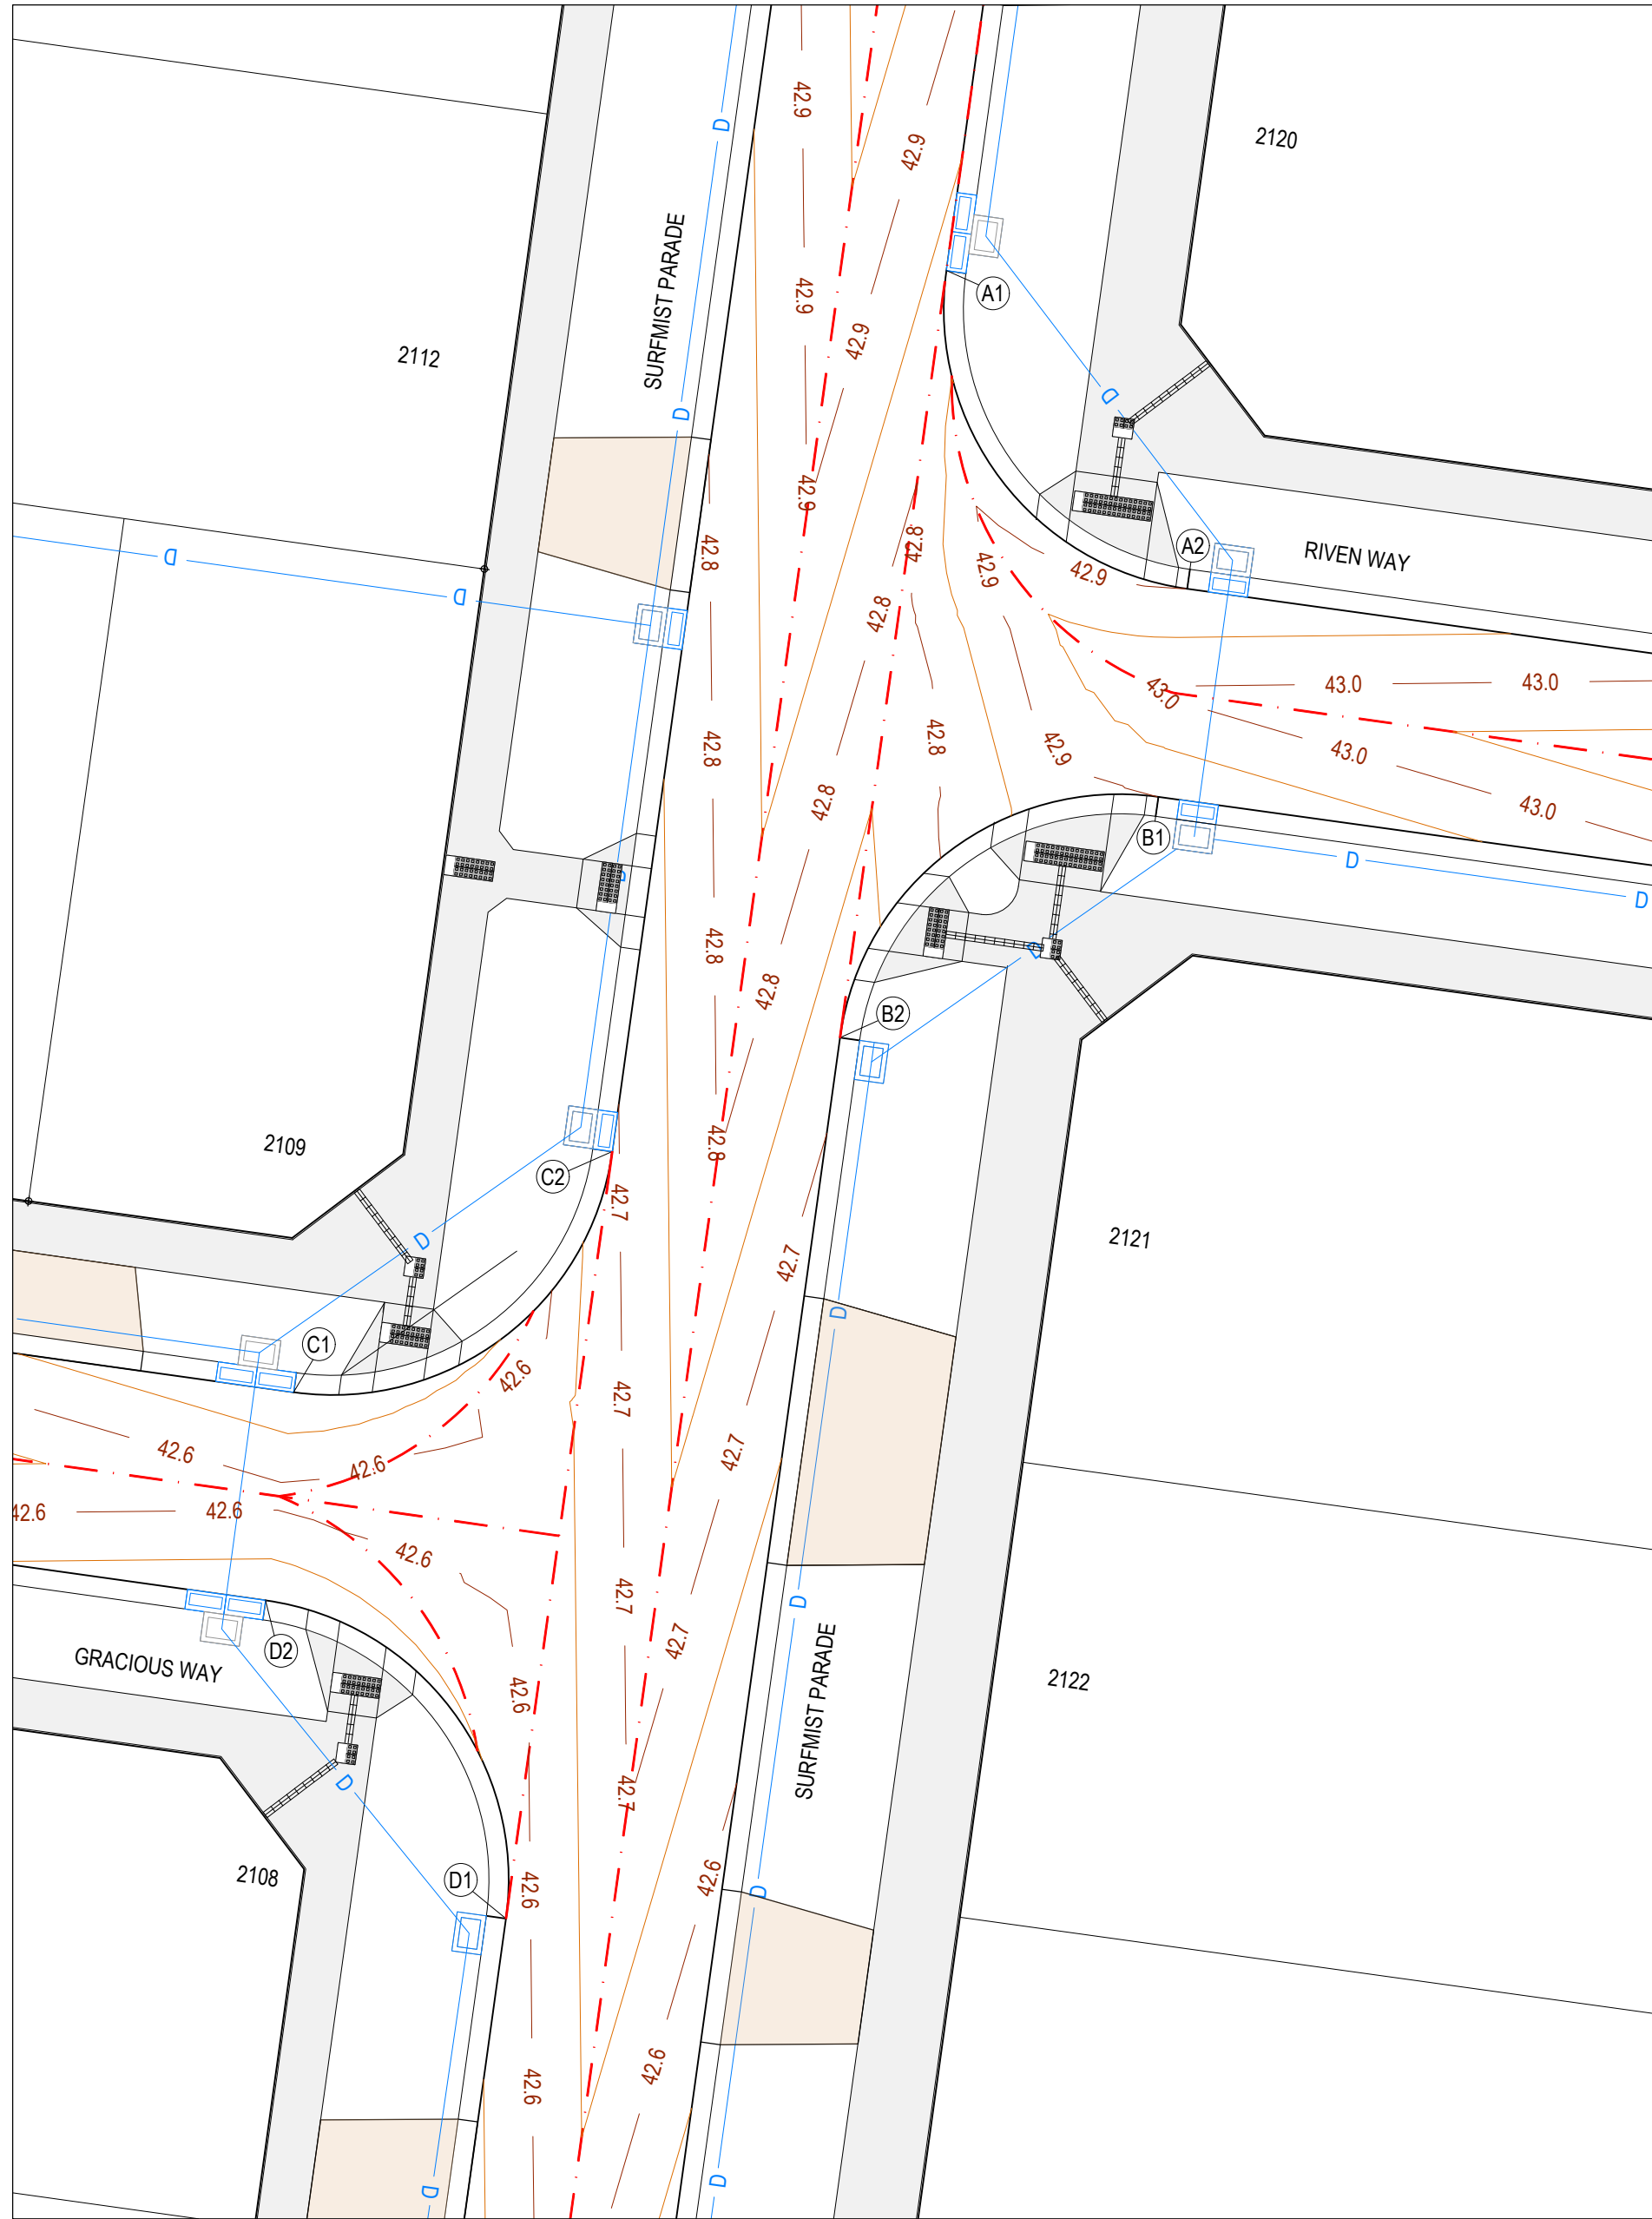

SURFMIST PARADE / RIVEN VIEW INTERSECTION  
&  
SURFMIST PARADE / GRACIOUS WAY INTERSECTION




**LEGEND - INTERSECTION PLAN**


- STORMWATER DRAIN & PIT
- TACTILE PAVERS
- PROPOSED PAVEMENT, KERB & CHANNEL, FOOTPATH & DRIVEWAY
- PROPOSED PAVEMENT, KERB & CHANNEL, FOOTPATH & HEAVY DUTY OR NON-STD DRIVEWAY
- CROWN/GRADELINE
- MINOR CONTOUR 0.05m INTERVAL
- MAJOR CONTOUR 0.1m INTERVAL

**LEGEND - SECTION**

- EXISTING SURFACE
- DESIGN LINE
- INTERSECTION POINT

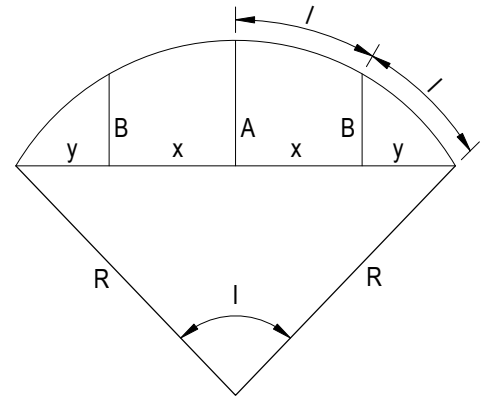

LIP PROFILE SETOUT

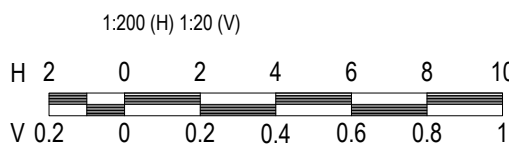


VERTICAL GEOMETRY  
DATUM RL42

DESIGN LEVEL

EXISTING SURFACE

CHAINAGE

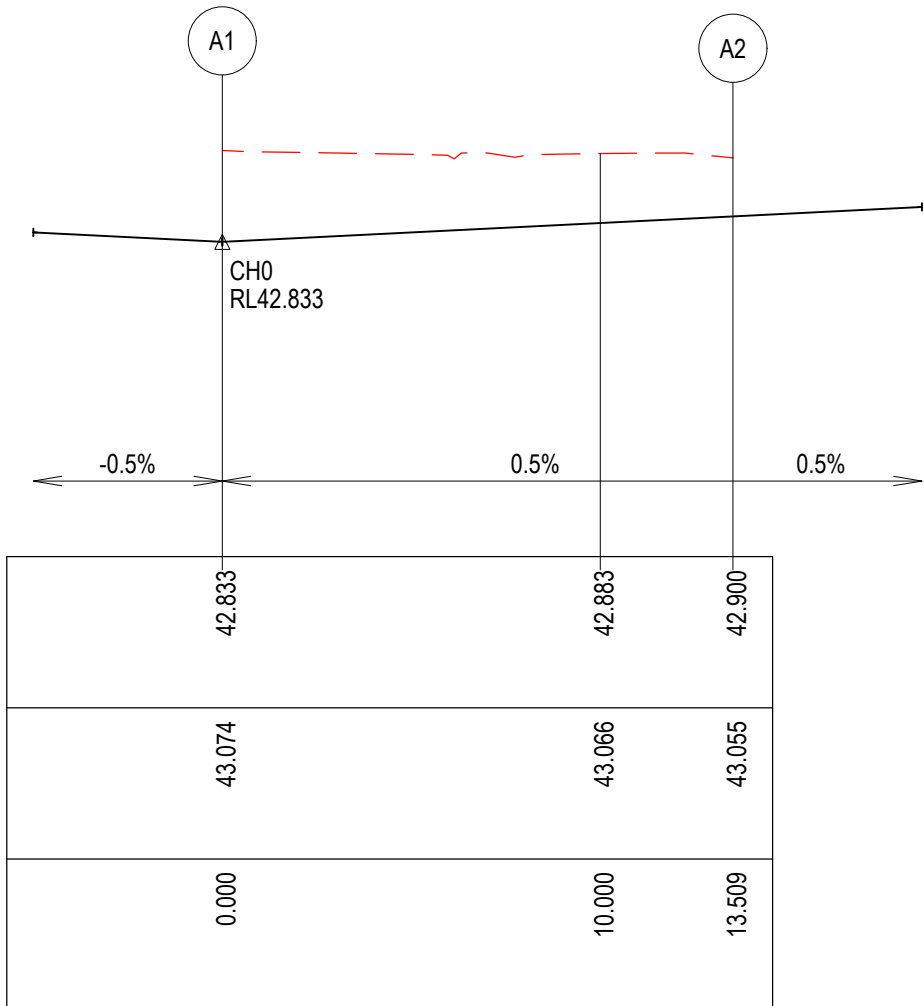

LIP LINE A

Alignment A

| Point no | Easting    | Northing    | RL     |
|----------|------------|-------------|--------|
| A1       | 292016.248 | 5808101.572 | 42.833 |
| A2       | 292023.586 | 5808091.873 | 42.900 |


| Curve no | L      | Radius | Arc    | A     | B     | X     | Y     | I     | Mid point RL |
|----------|--------|--------|--------|-------|-------|-------|-------|-------|--------------|
| A1 - A2  | 90.000 | 8.600  | 13.509 | 2.519 | 1.864 | 3.291 | 2.790 | 3.377 | 42.866       |

VERTICAL GEOMETRY  
DATUM RL41

DESIGN LEVEL

EXISTING SURFACE

CHAINAGE

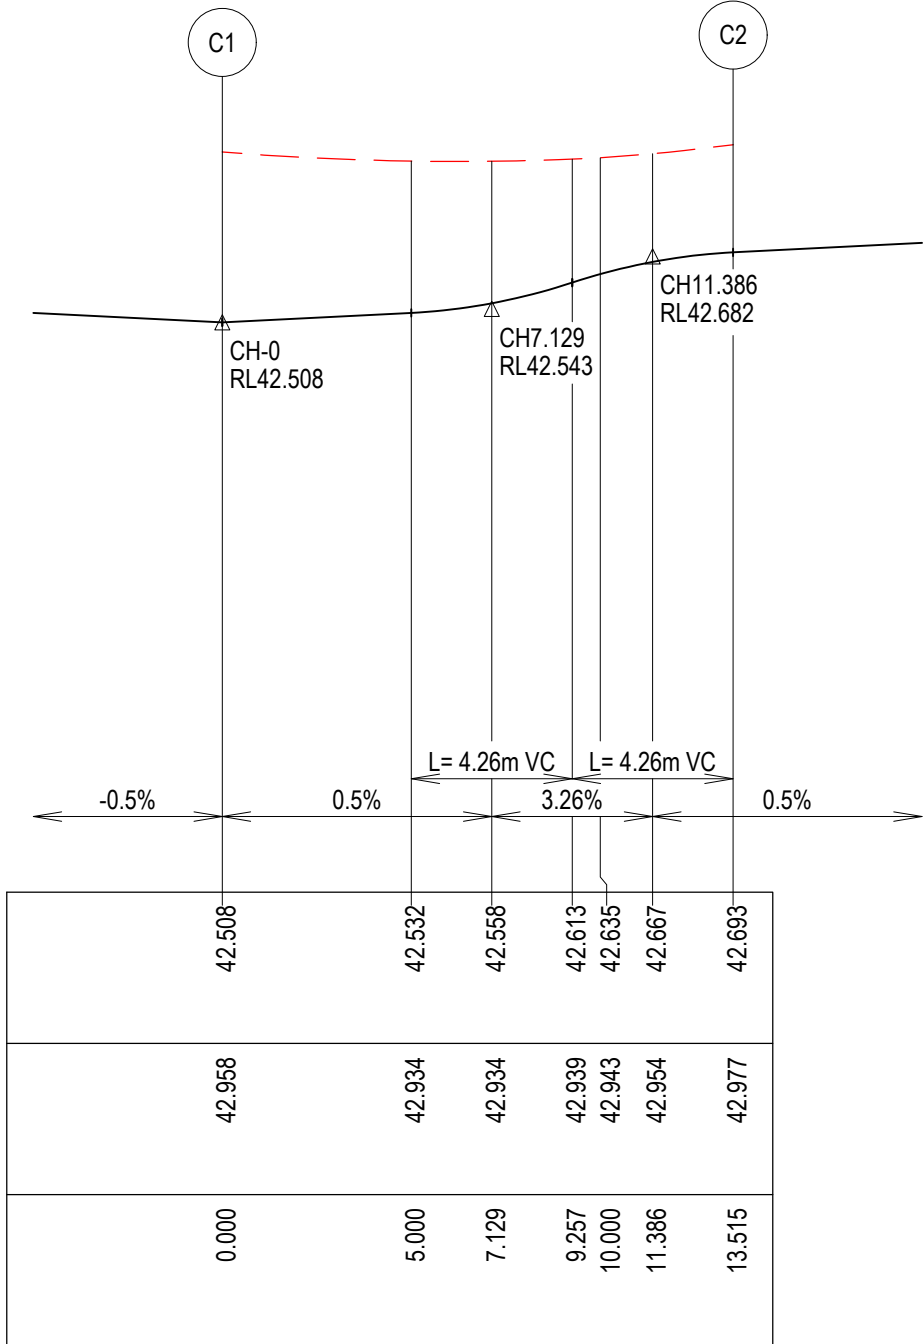

LIP LINE C

Alignment C

| Point no | Easting    | Northing    | RL     |
|----------|------------|-------------|--------|
| C1       | 291986.354 | 5808067.390 | 42.508 |
| C2       | 292006.065 | 5808074.726 | 42.693 |


| Curve no | L      | Radius | Arc    | A     | B     | X     | Y     | I     | Mid point RL |
|----------|--------|--------|--------|-------|-------|-------|-------|-------|--------------|
| C1 - C2  | 89.913 | 8.612  | 13.515 | 2.518 | 1.864 | 3.293 | 2.792 | 3.379 | 42.551       |

VERTICAL GEOMETRY  
DATUM RL42

DESIGN LEVEL

EXISTING SURFACE

CHAINAGE

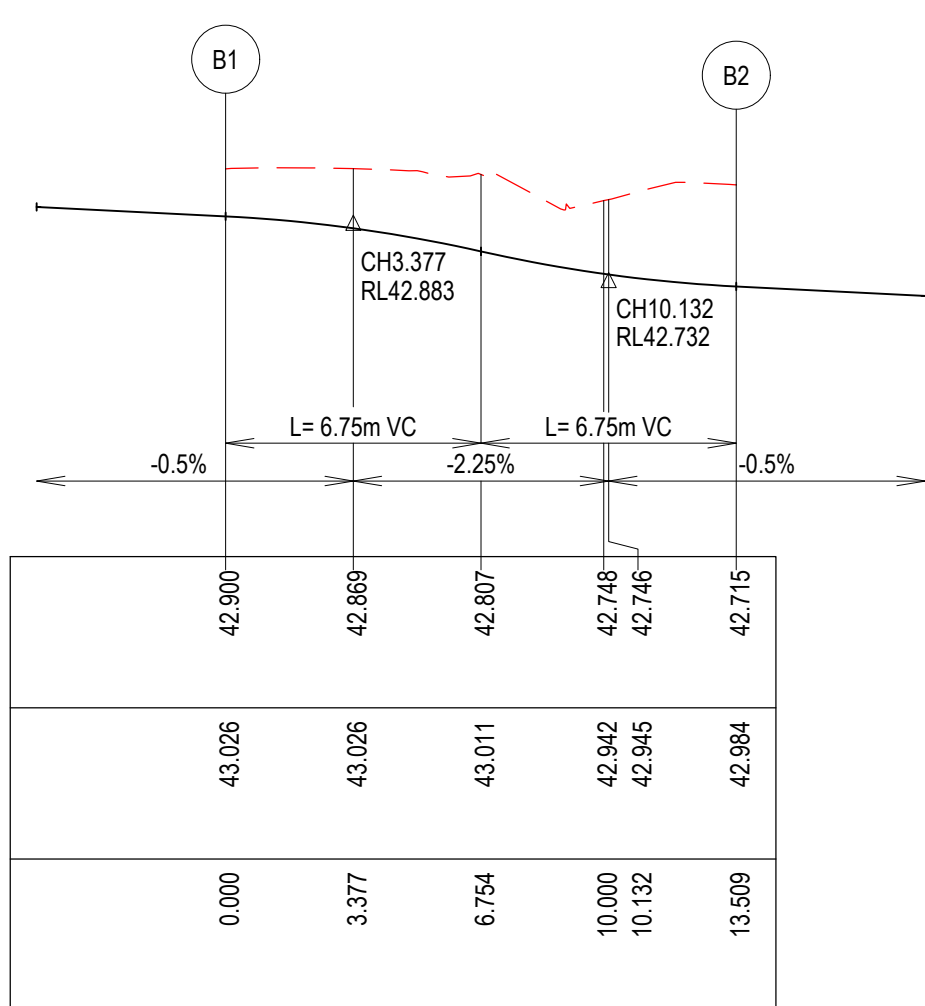

LIP LINE B

Alignment B

| Point no | Easting    | Northing    | RL     |
|----------|------------|-------------|--------|
| B1       | 292022.707 | 5808085.533 | 42.900 |
| B2       | 292013.007 | 5808078.196 | 42.715 |


| Curve no | L      | Radius | Arc    | A     | B     | X     | Y     | I     | Mid point RL |
|----------|--------|--------|--------|-------|-------|-------|-------|-------|--------------|
| B1 - B2  | 90.000 | 8.600  | 13.509 | 2.519 | 1.864 | 3.291 | 2.790 | 3.377 | 42.807       |

VERTICAL GEOMETRY  
DATUM RL41

DESIGN LEVEL

EXISTING SURFACE

CHAINAGE

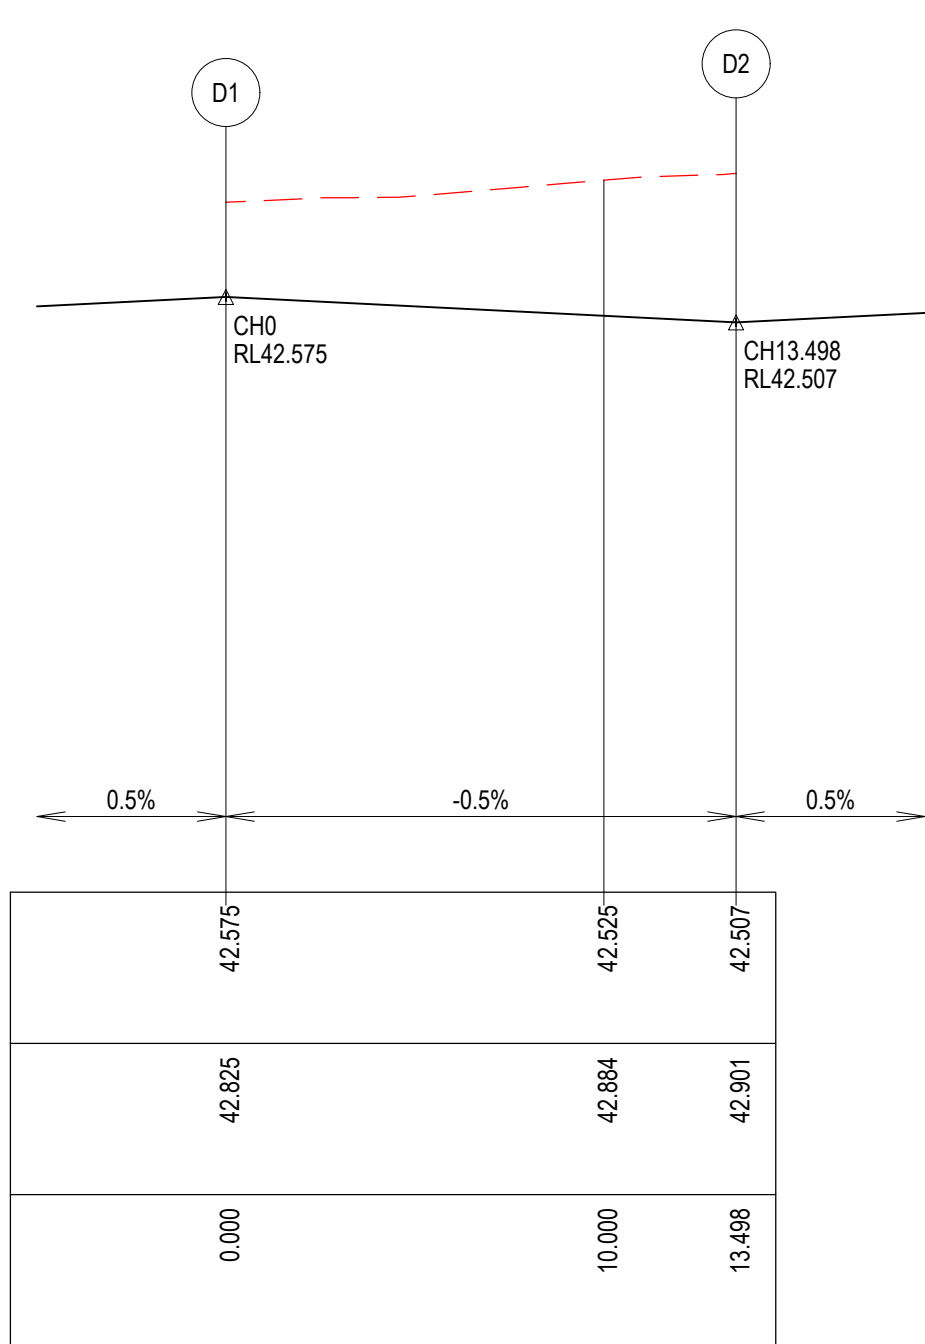

LIP LINE D

Alignment D

| Point no | Easting    | Northing    | RL     |
|----------|------------|-------------|--------|
| D1       | 292002.824 | 5808051.350 | 42.575 |
| D2       | 291995.498 | 5808061.048 | 42.507 |

| Curve no | L      | Radius | Arc    | A     | B     | X     | Y     | I     | Mid point RL |
|----------|--------|--------|--------|-------|-------|-------|-------|-------|--------------|
| D1 - D2  | 89.926 | 8.600  | 13.498 | 2.515 | 1.861 | 3.289 | 2.789 | 3.374 | 42.541       |

NOTE  
FOR SIGNS & LINEMARKING PLAN  
REFER SHEETS R800.

**WARNING**  
**BEWARE OF UNDERGROUND & OVERHEAD SERVICES**  
THE LOCATIONS OF UNDERGROUND & OVERHEAD SERVICES ARE APPROXIMATE ONLY & THEIR EXACT POSITION SHOULD BE PROVEN ON SITE. NO GUARANTEE IS GIVEN THAT ALL EXISTING SERVICES ARE SHOWN. LOCATE ALL UNDERGROUND SERVICES BEFORE COMMENCEMENT OF WORKS  
**BEFORE YOU DIG**  
[www.byda.com.au](http://www.byda.com.au)

| REVISION | DATE     | ISSUE DESCRIPTION   | DRAWN   | CHECKED | APPROVED   |
|----------|----------|---------------------|---------|---------|------------|
| A        | 16.02.26 | ISSUED FOR APPROVAL | M.PLANT | A.WALE  | E.SFYRIDIS |

**villawood properties**  
Communities Designed for Living

**creo CIVIL**  
Level 7, 176 Wellington Parade  
East Melbourne, VIC, Australia 3002

**ALAMORA**  
Tarnait

DRAWING TITLE  
**ALAMORA - STAGE 21  
INTERSECTION DETAILS - 1**

STATUS  
**ISSUED FOR APPROVAL  
NOT FOR CONSTRUCTION**





SCALE @ A1:  
**AS SHOWN**







|                                 |                               |
|---------------------------------|-------------------------------|
| DESIGNED<br>M.PLANT             | PROJECT ENGINEER<br>A.WALE    |
| DRAWN<br>M.PLANT                | PROJECT MANAGER<br>E.SFYRIDIS |
| PROJECT No.<br><b>200282.21</b> | DRAWING No.<br><b>R300</b>    |
|                                 | REVISION<br><b>A</b>          |





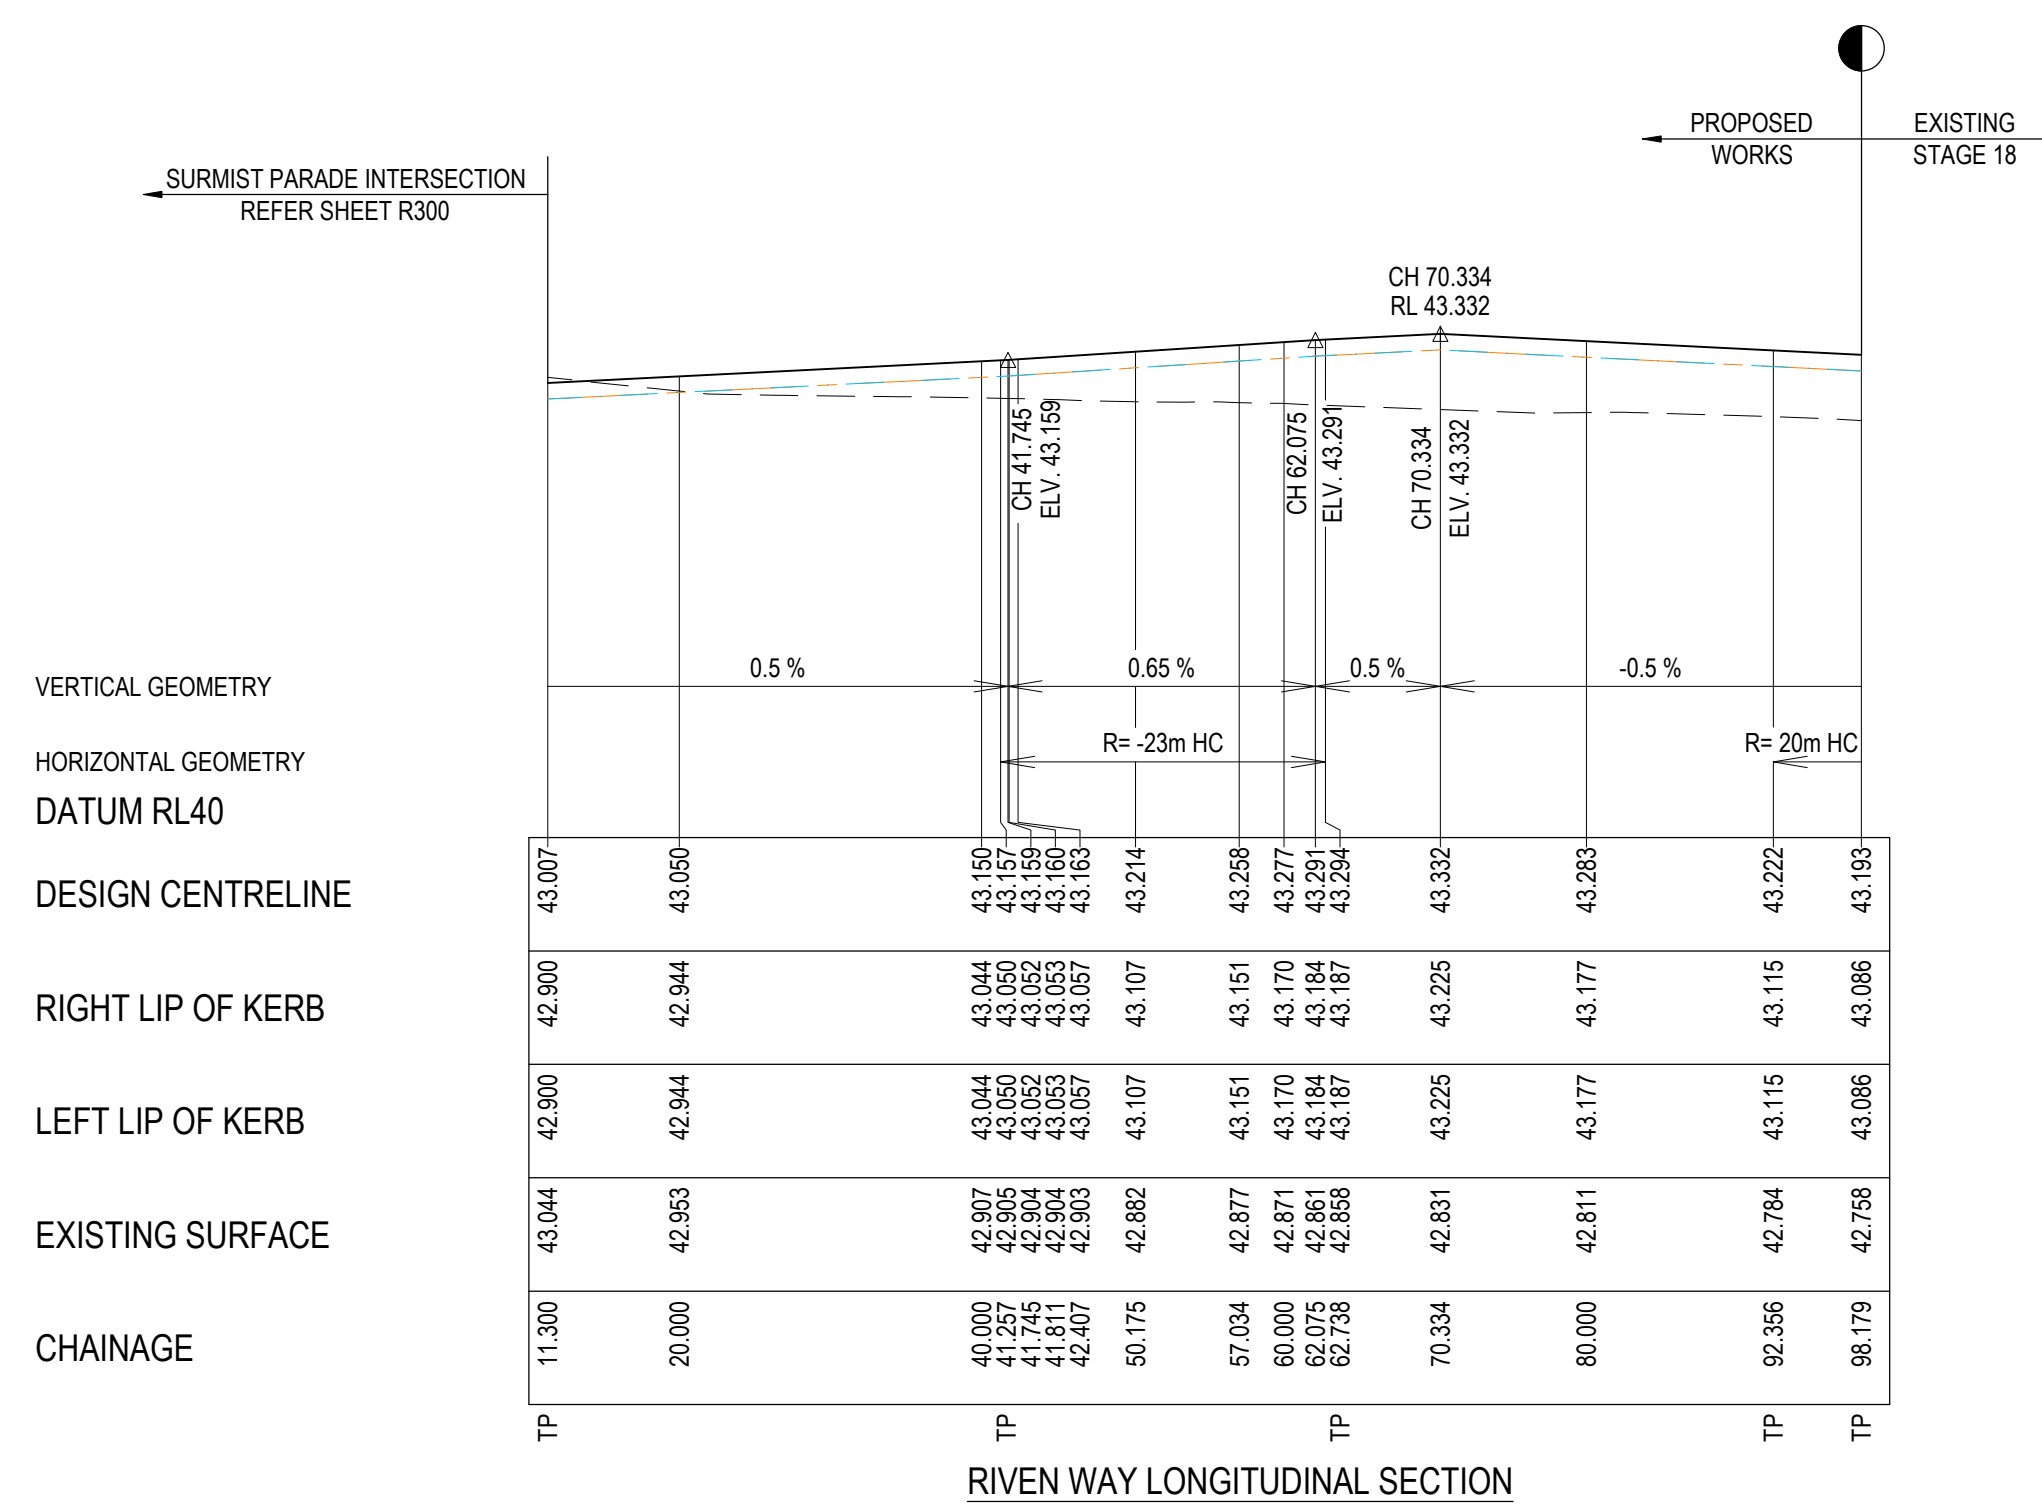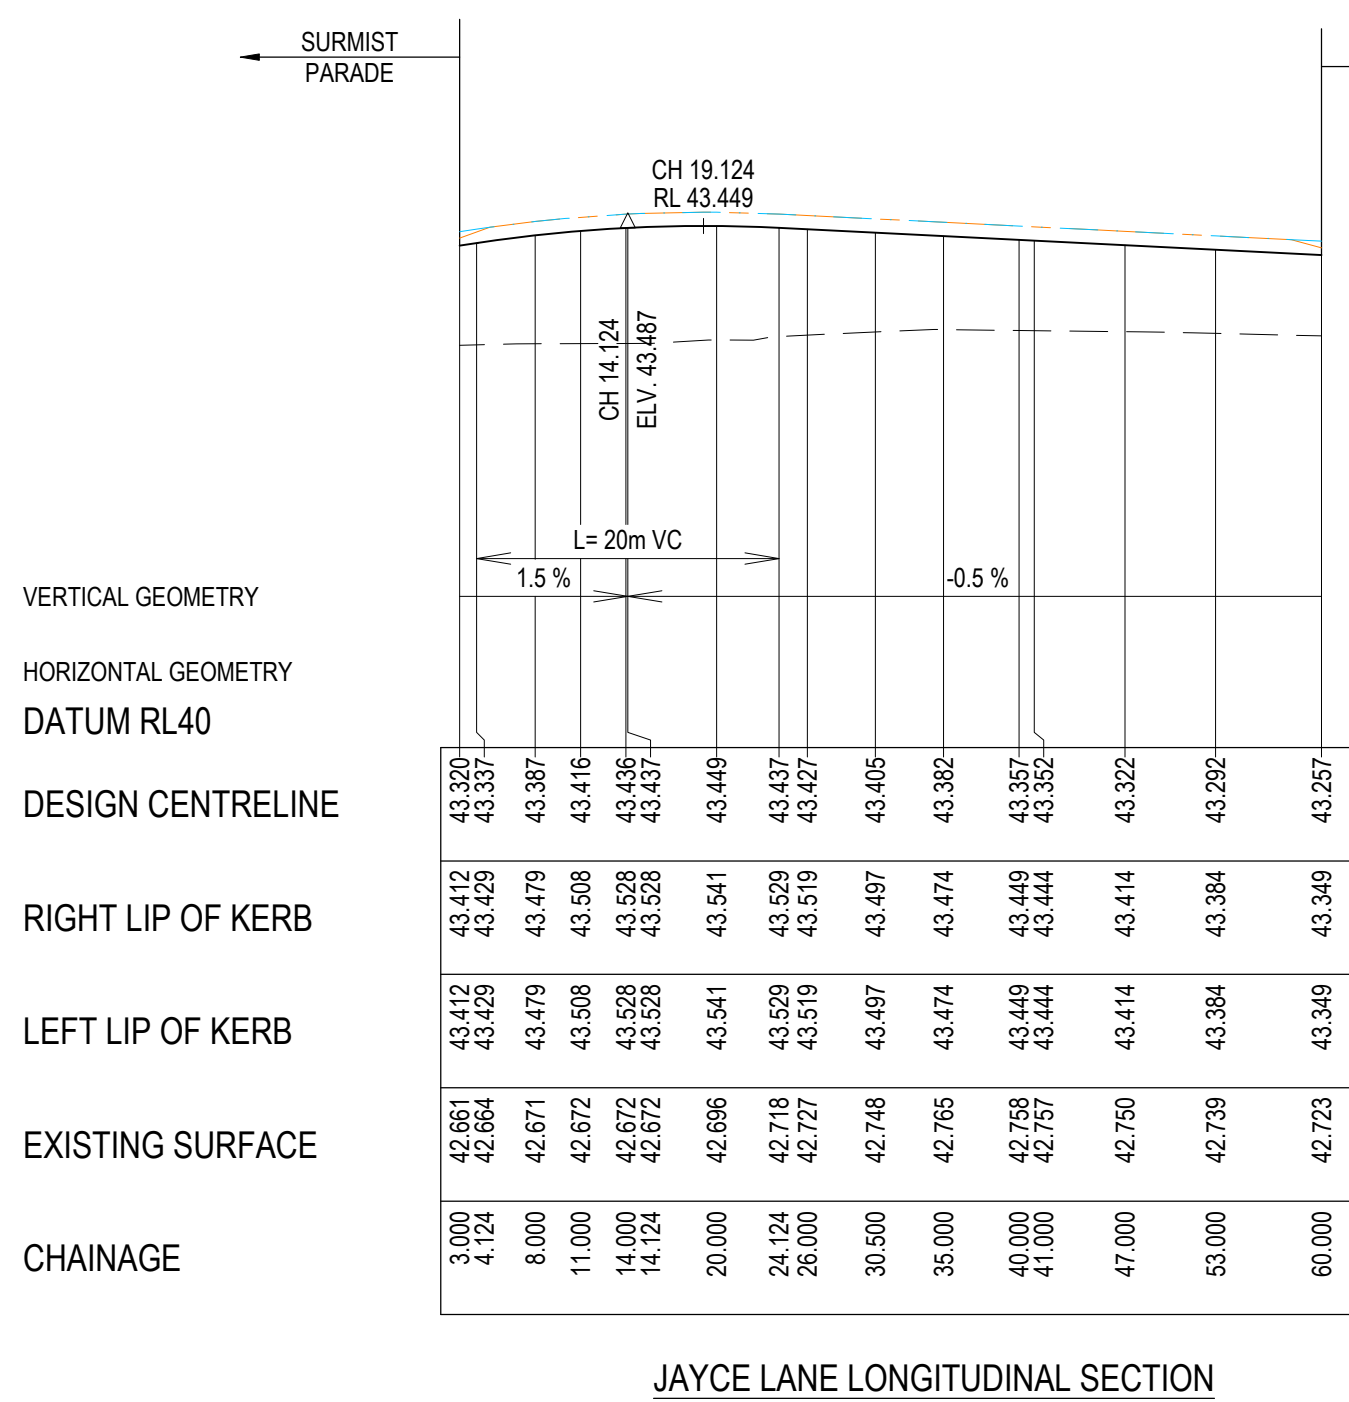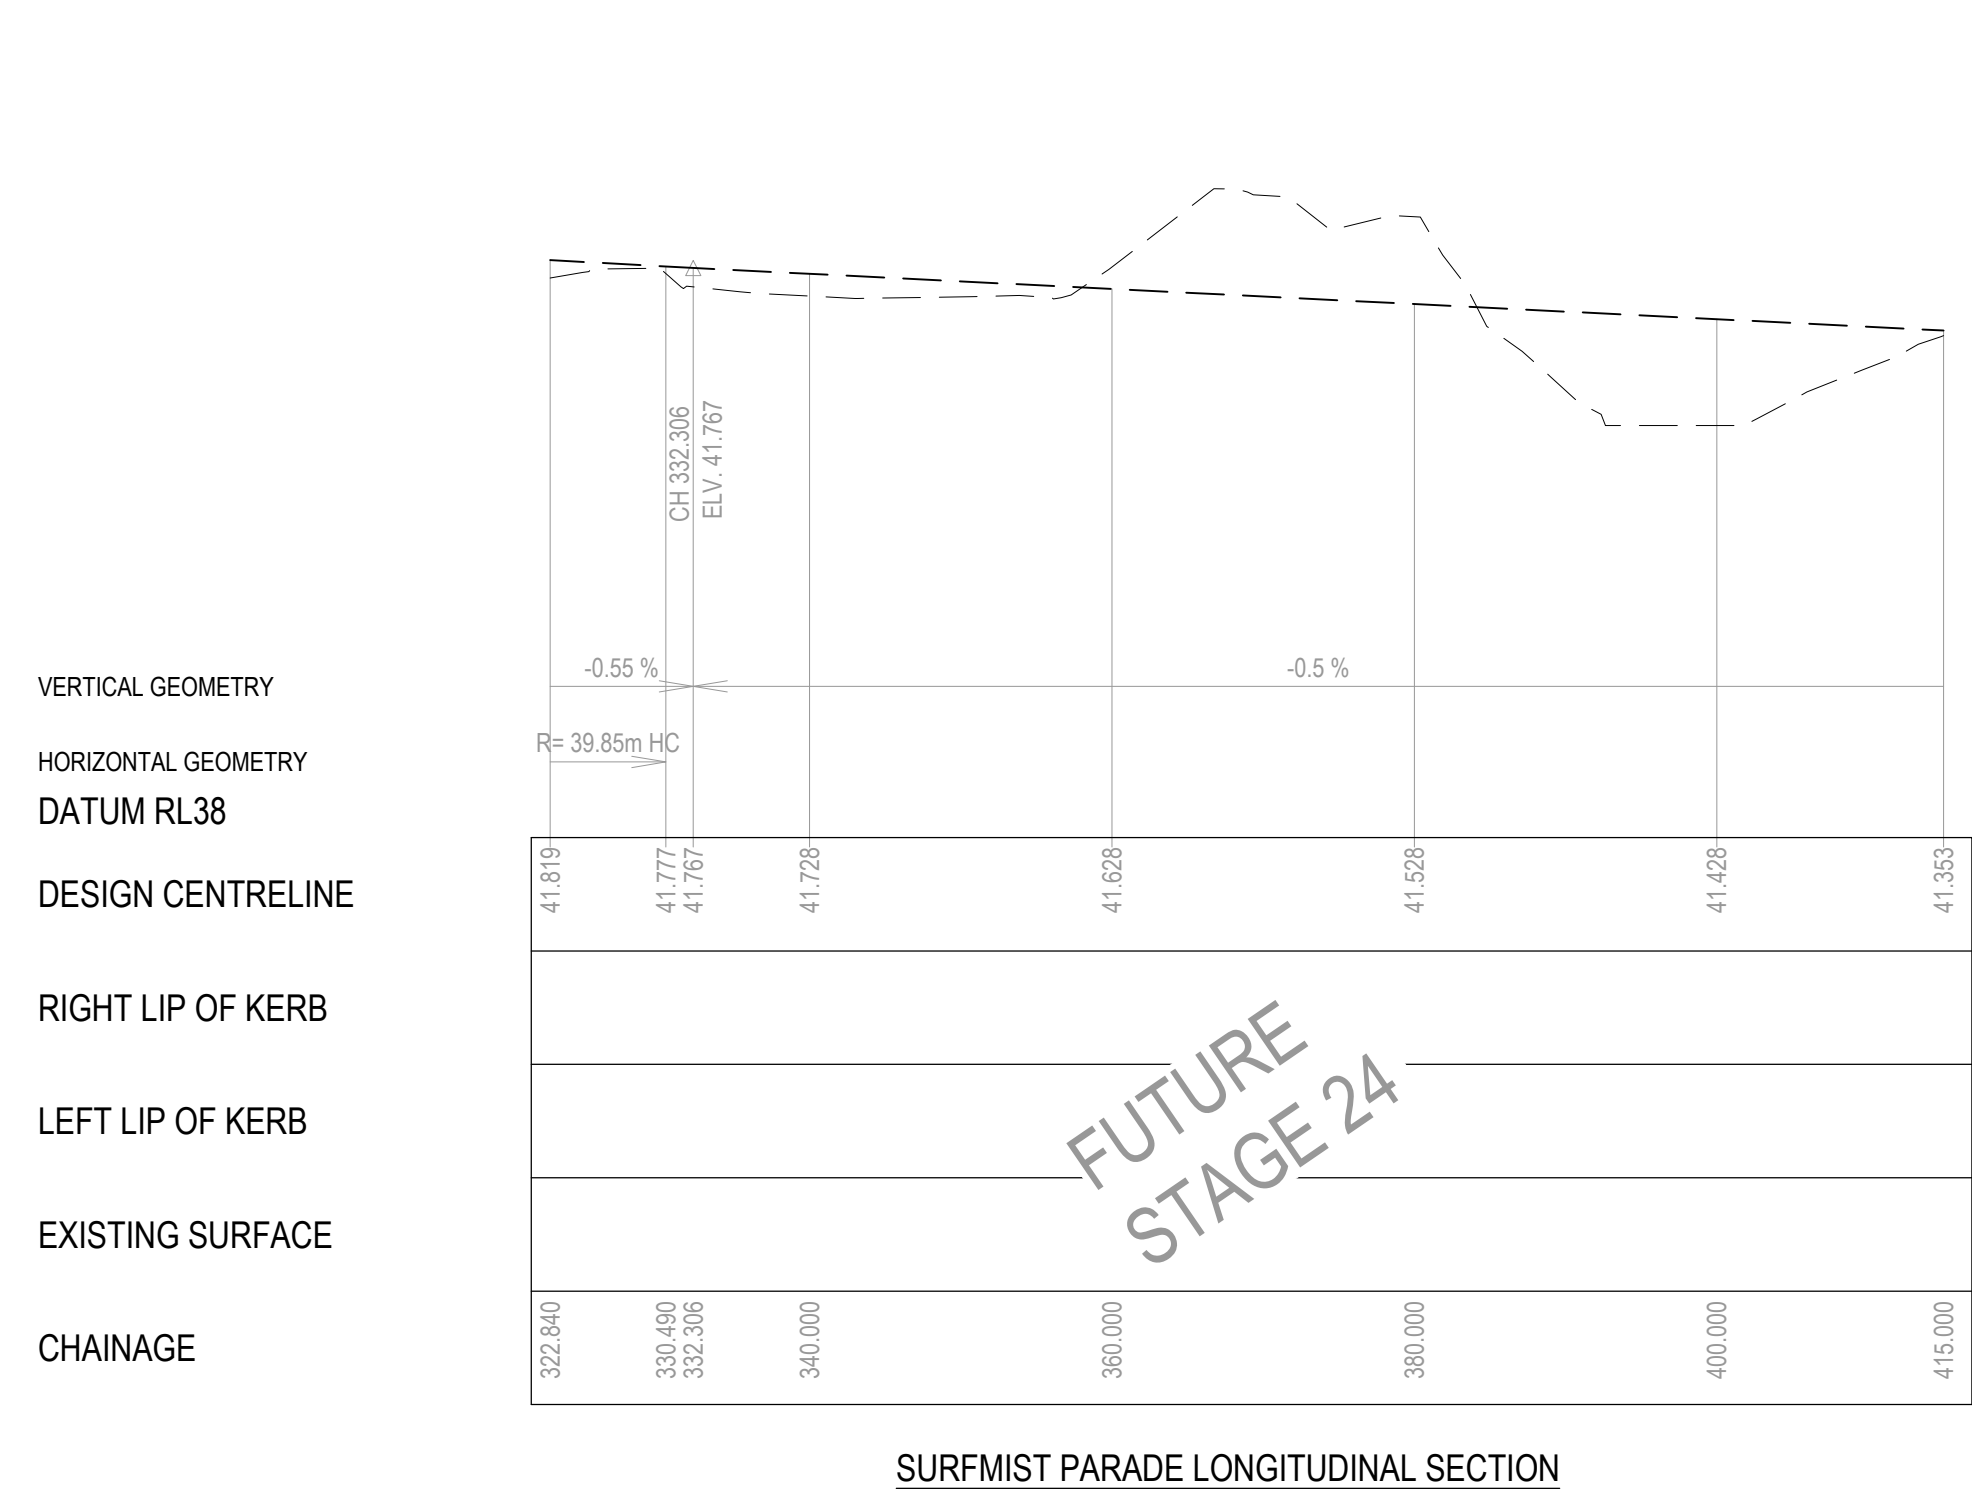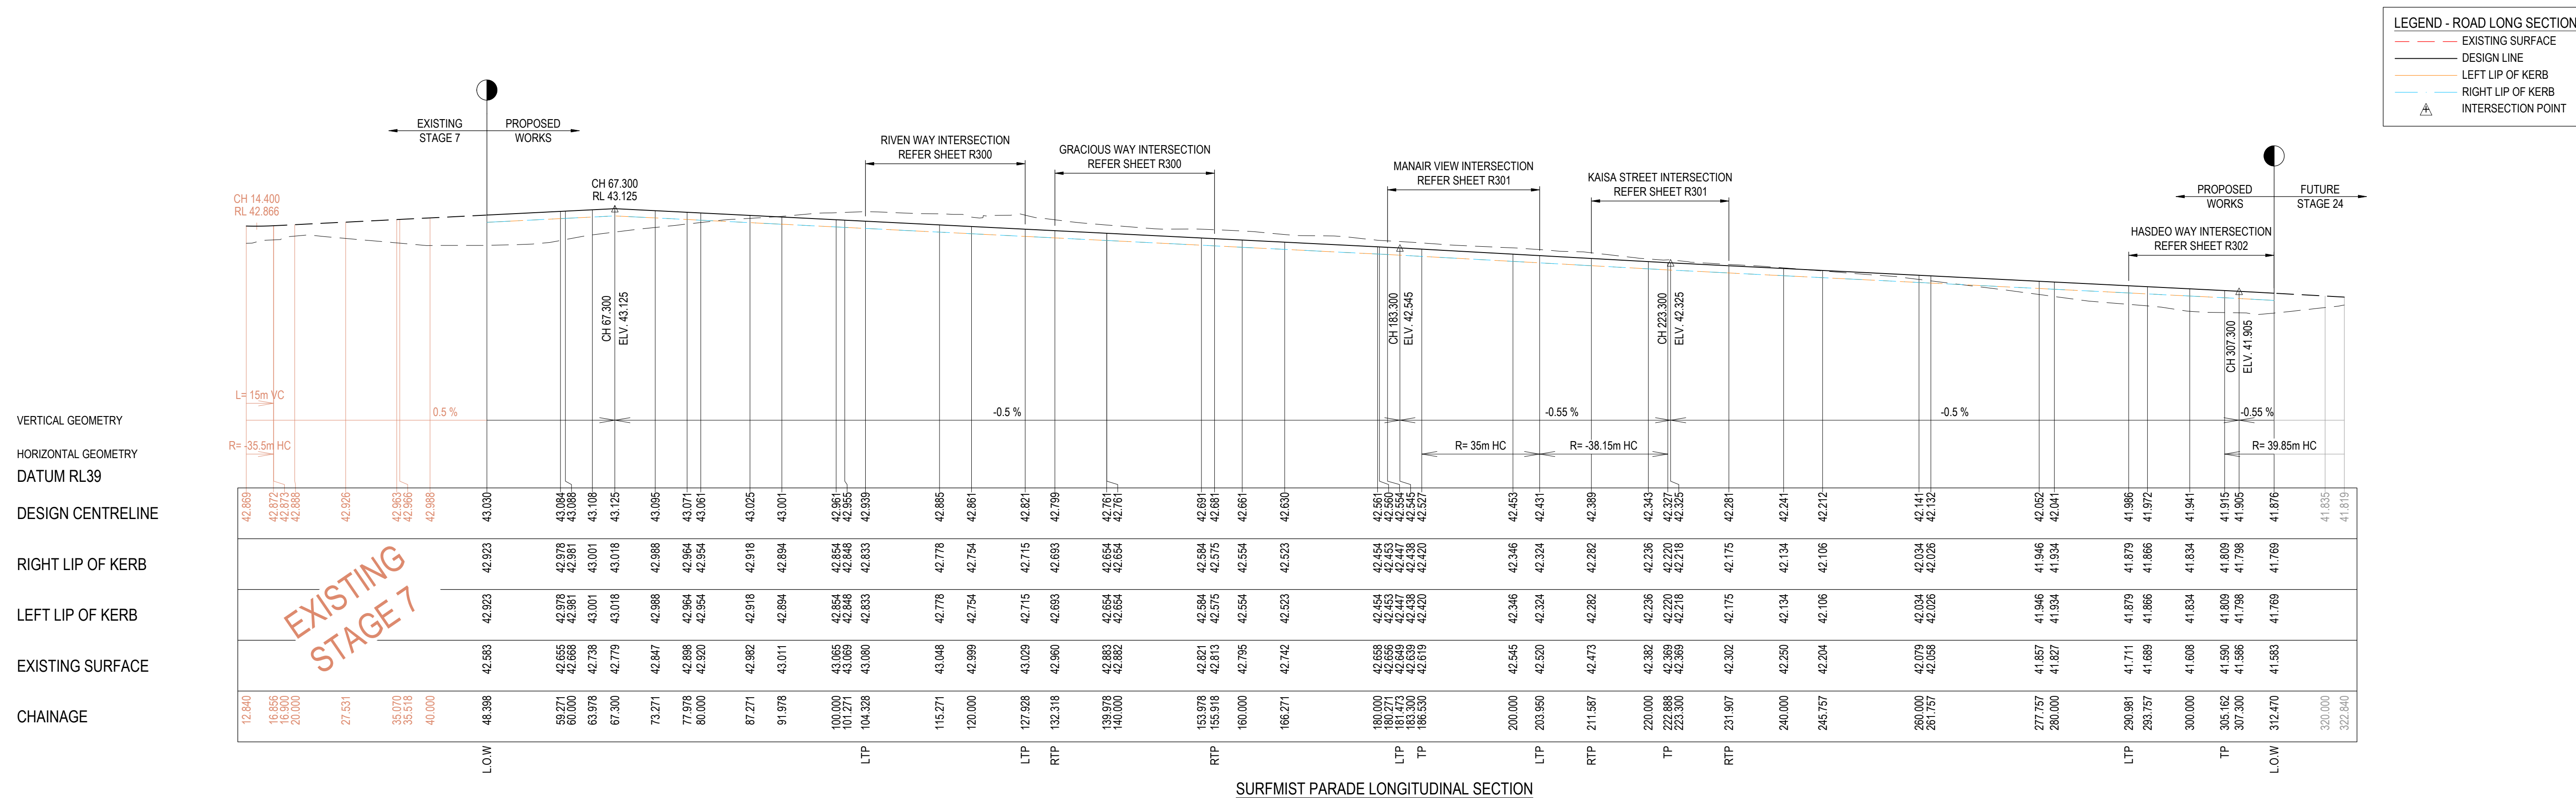


| REVISION | DATE     | ISSUE DESCRIPTION   | DRAWN   | CHECKED | APPROVED   | CLIENT   | PROJECT   | DRAWING TITLE                                                      | STATUS   | DESIGNED        | PROJECT ENGINEER |  |
|----------|----------|---------------------|---------|---------|------------|---|---|--------------------------------------------------------------------|---|-----------------|------------------|--|
|          |          |                     |         |         |            | <br><b>Communities Designed for Living</b> | <br>Level 7, 176 Wellington Parade<br>East Melbourne, VIC, Australia 3002 | <b>ALAMORA - STAGE 21</b><br><b>ROAD LONGITUDINAL SECTIONS - 1</b> | <b>ISSUED FOR APPROVAL</b><br><b>NOT FOR CONSTRUCTION</b><br><br>SCALE @ A1 : 1:500 (H) 1:50 (V)<br> | M.PLANT         | A.WALE           |  |
|          |          |                     |         |         | M.PLANT    |   |   |                                                                    |   | PROJECT MANAGER |                  |  |
|          |          |                     |         |         |            |   |   |                                                                    |   | E.SFYRIDIS      |                  |  |
|          |          |                     |         |         |            |   |   |                                                                    |   |                 |                  |  |
| A        | 16.02.26 | ISSUED FOR APPROVAL | M.PLANT | A.WALE  | E.SFYRIDIS |   |   |                                                                    |   |                 |                  |  |

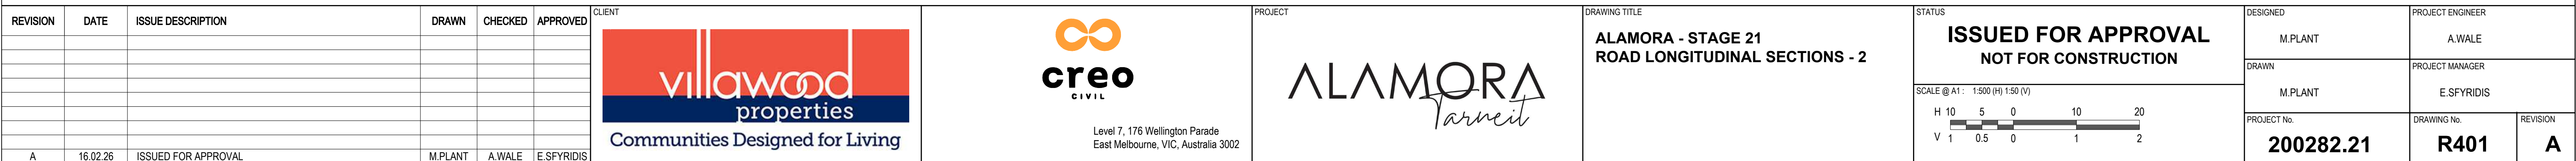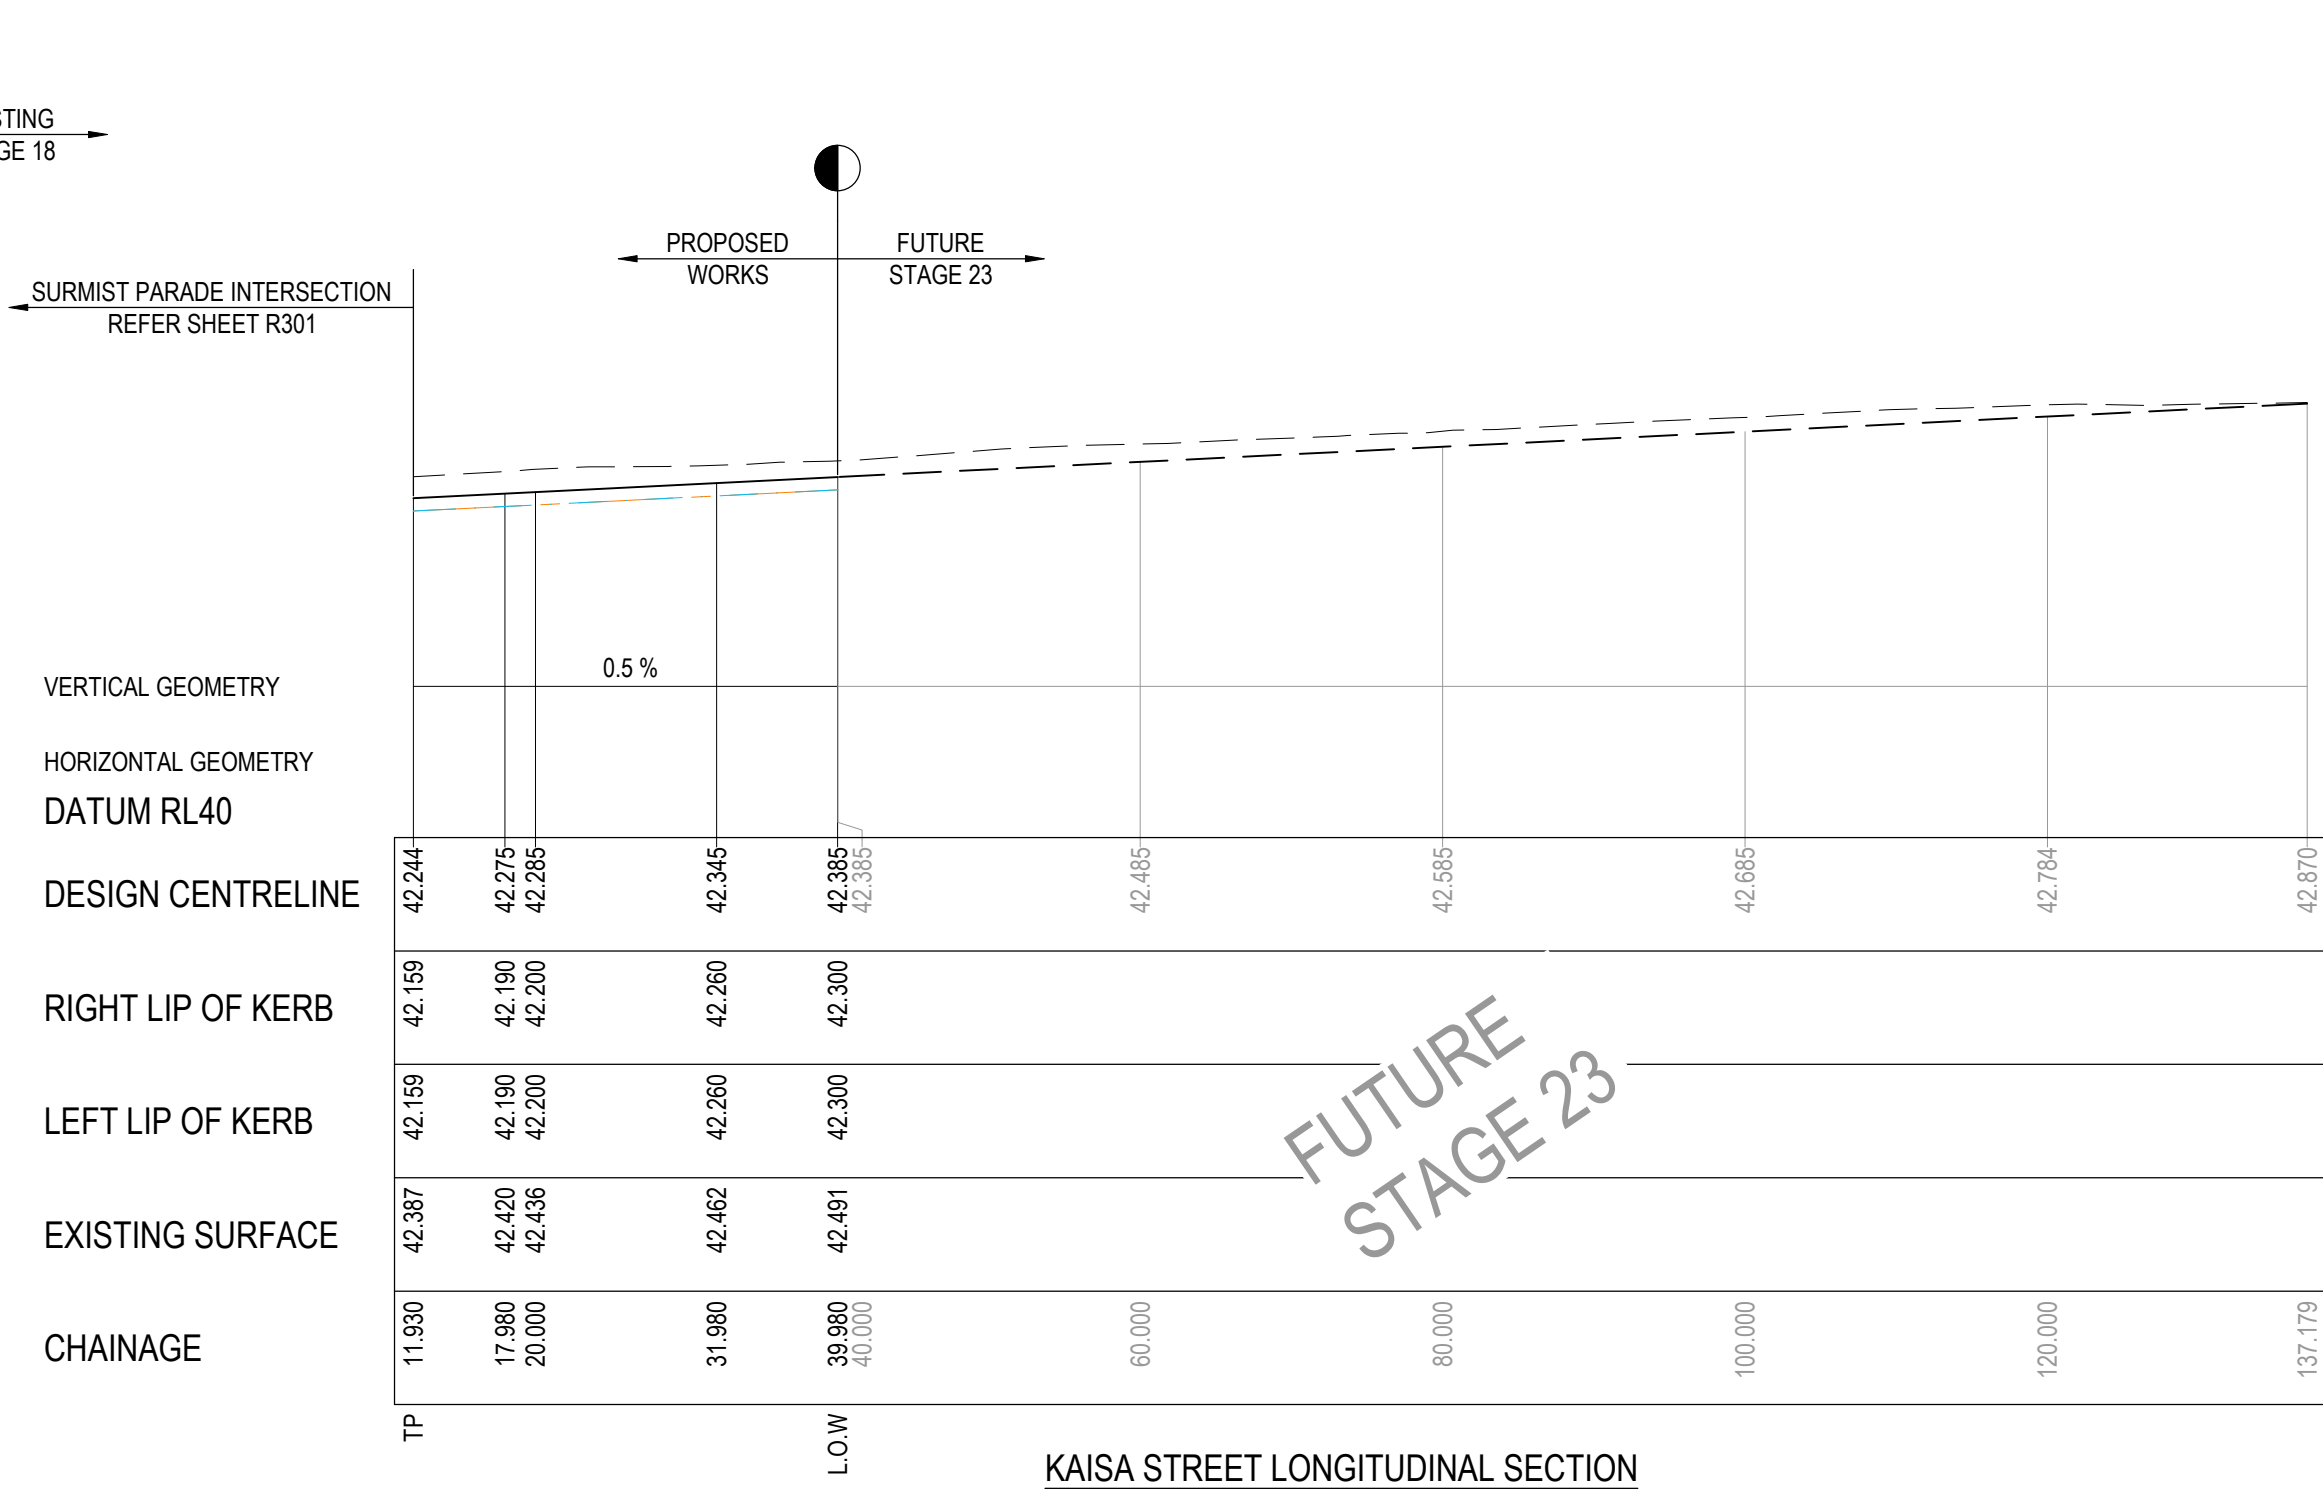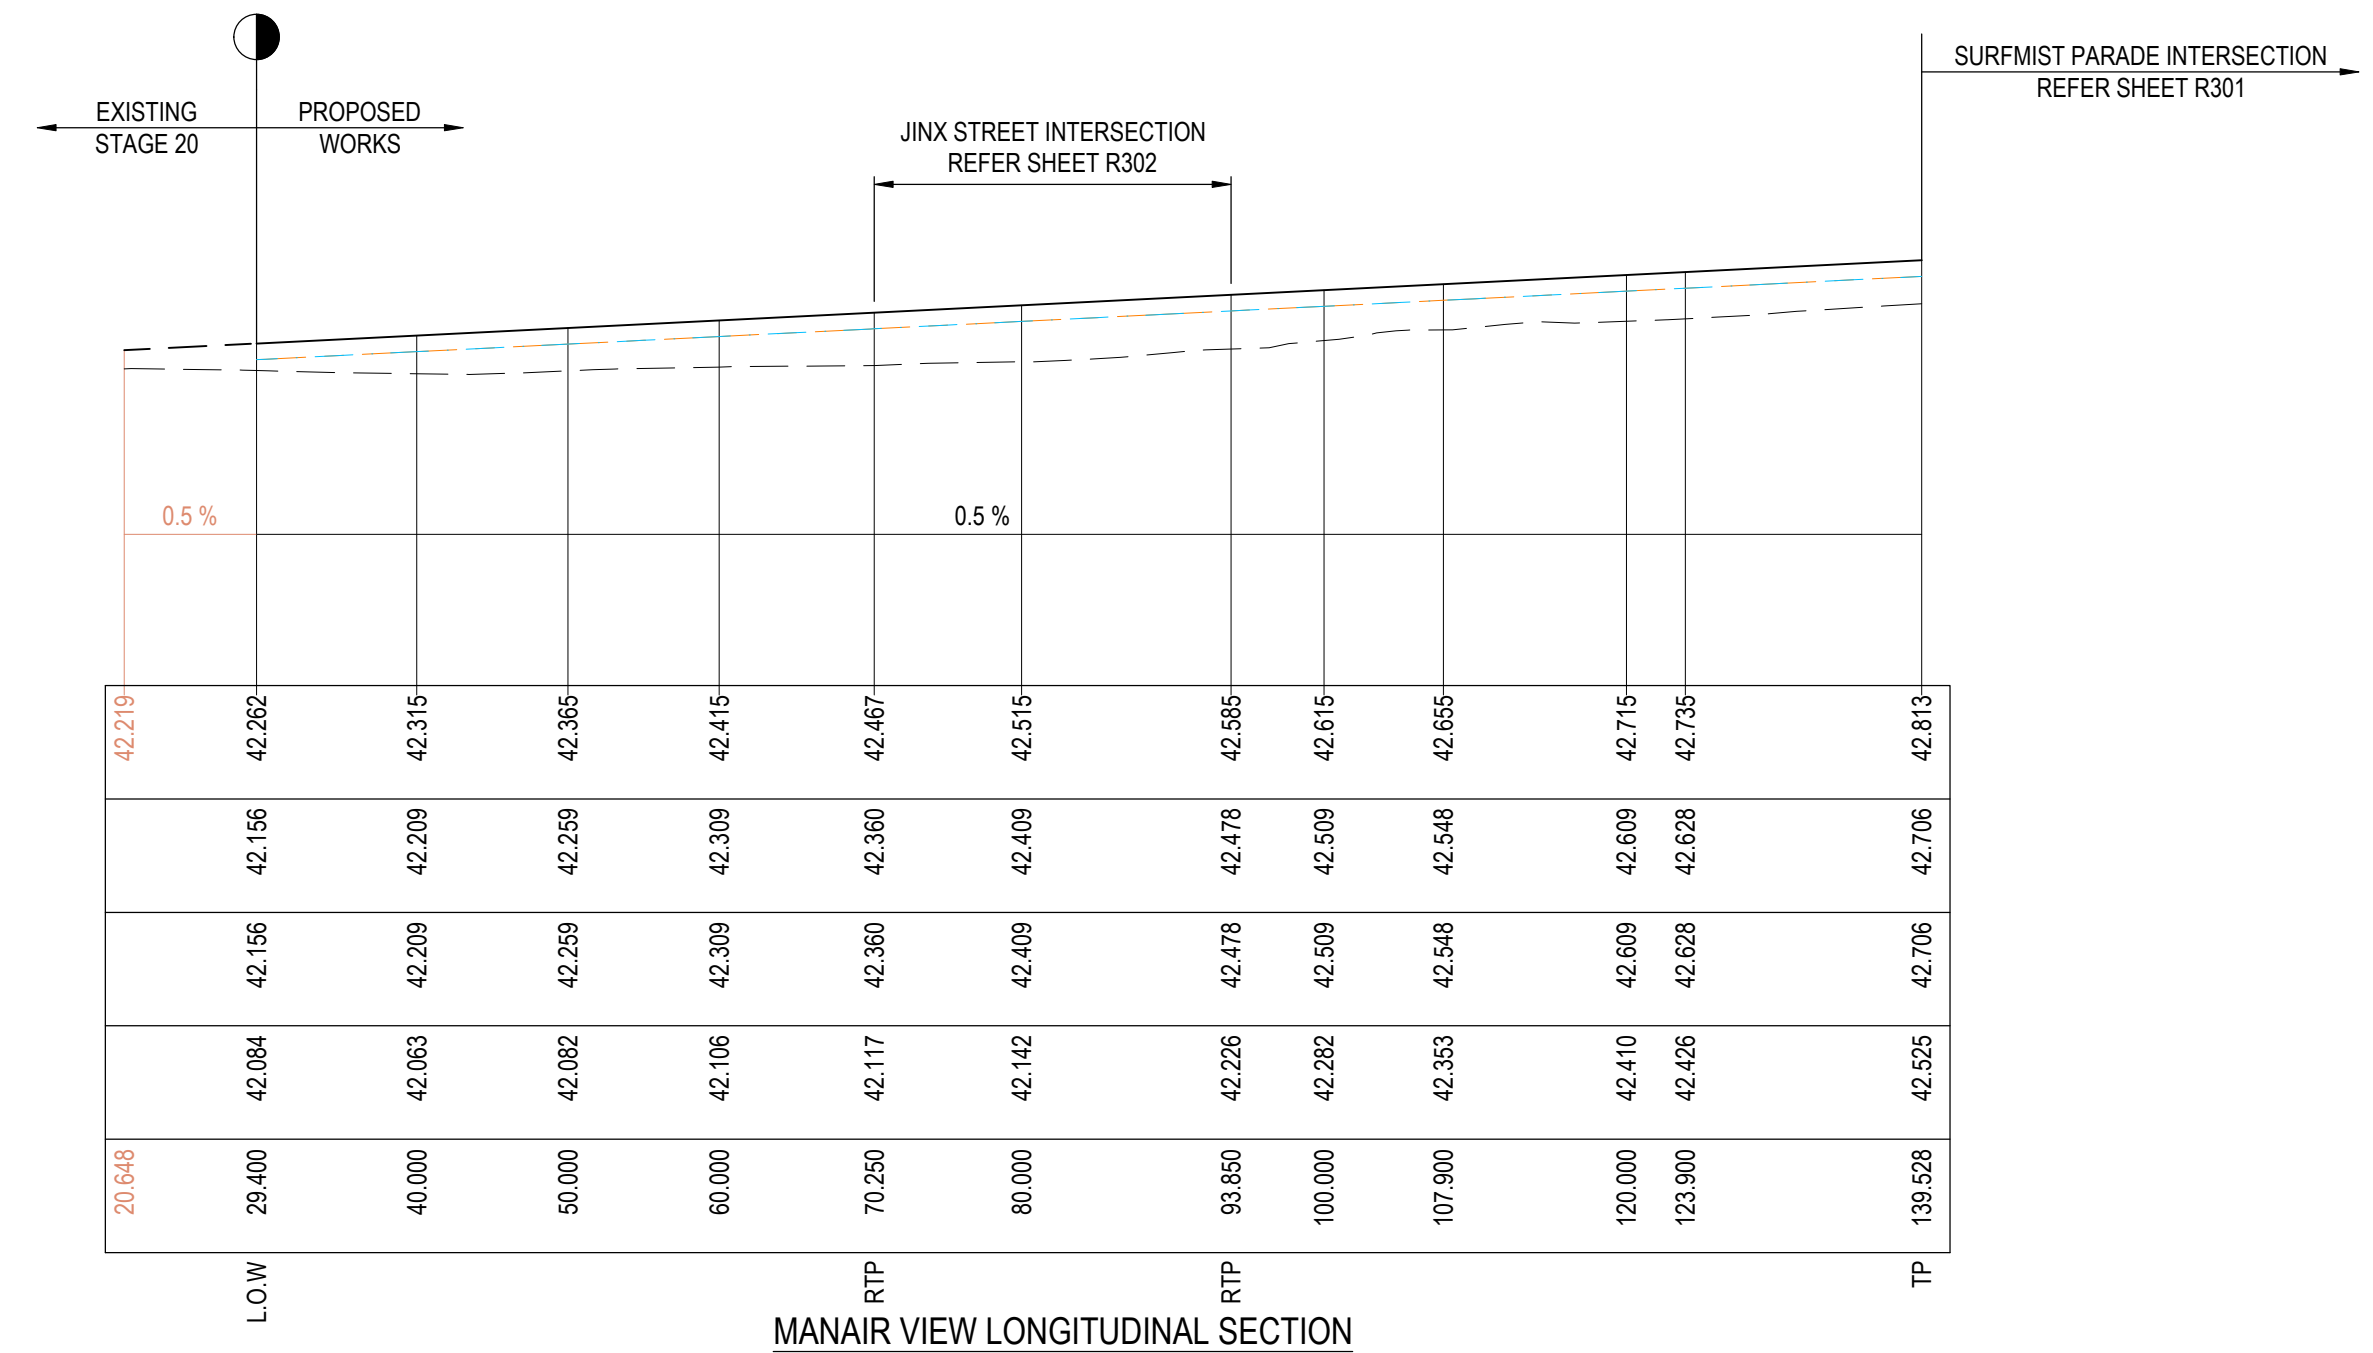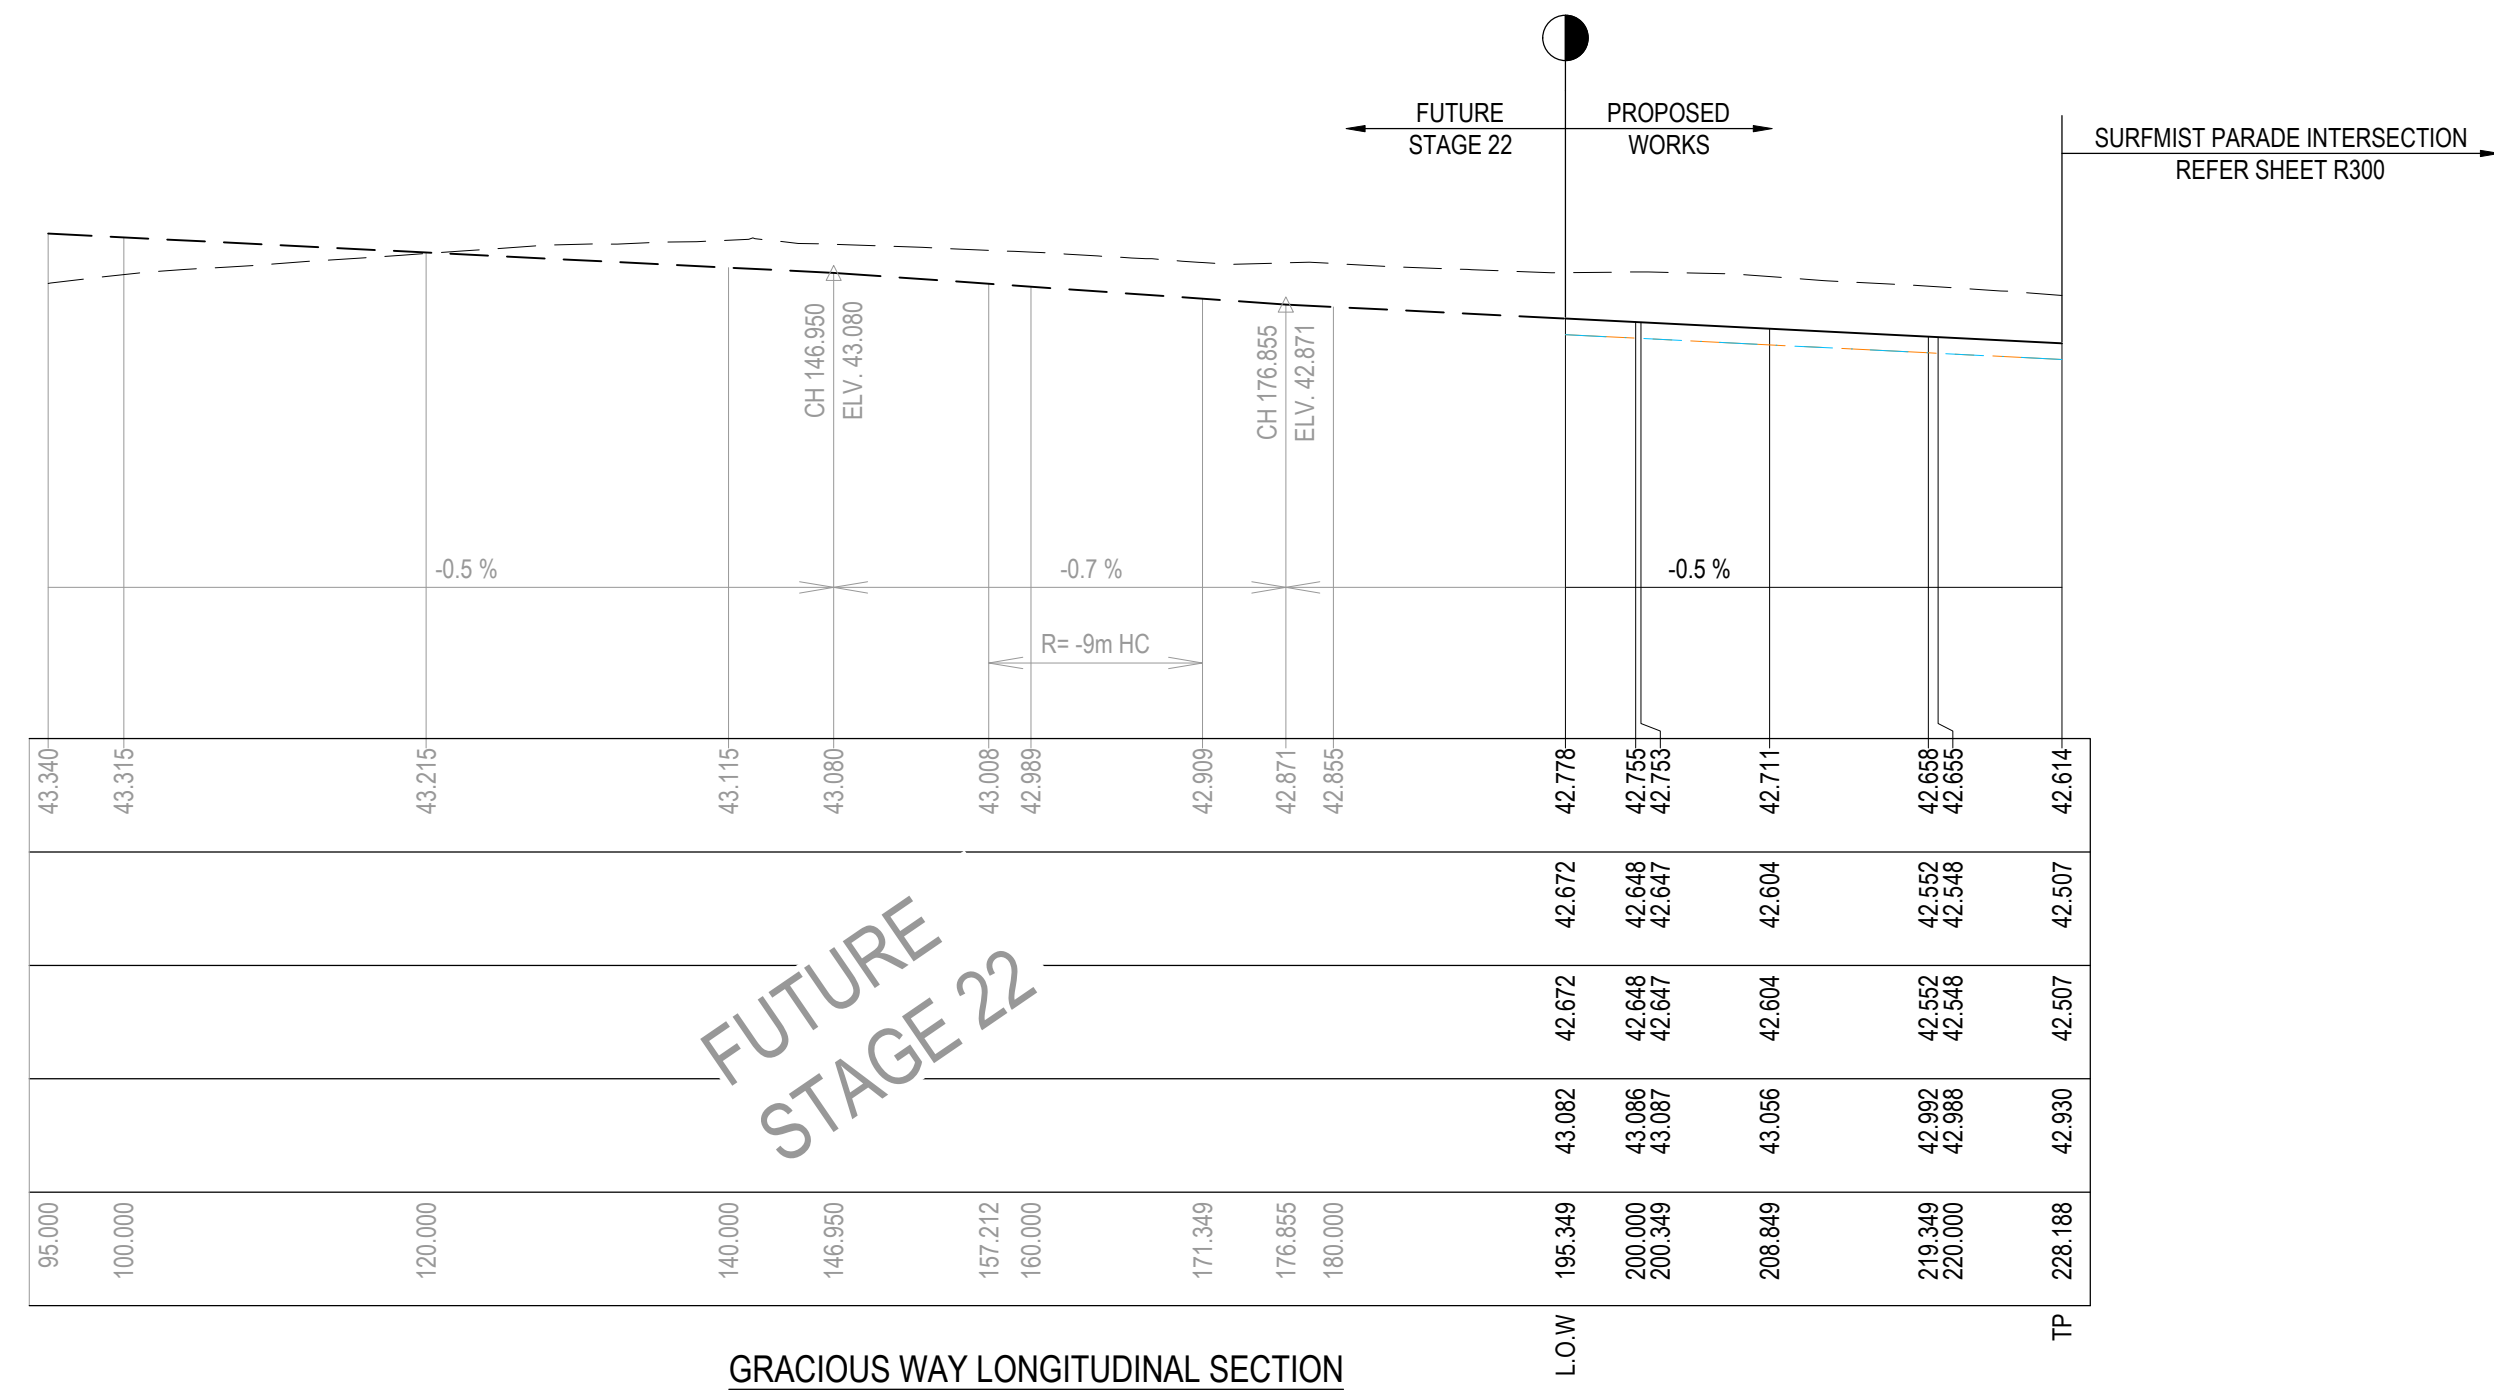




CROSS SECTIONS LBL & RBL LABELS REFER TO LEFT AND RIGHT TITLE BOUNDARY RESPECTIVELY, READ IN ASCENDING ORDER ALONG THE RELEVANT LONG SECTION CHAINAGES


 EXISTING SURFACE  
 DESIGN LINE  
 Q100  
 SELECT STRUCTURAL FILL

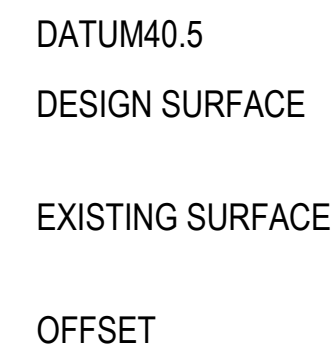

DATUM40.5  
DESIGN SURFACE  
EXISTING SURFACE  
OFFSET

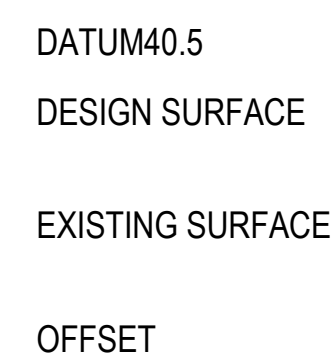

DATUM41.0  
DESIGN SURFACE  
EXISTING SURFACE  
OFFSET

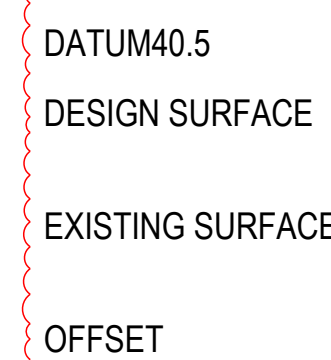

| REVISION | DATE     | ISSUE DESCRIPTION                             | DRAWN   | CHECKED | APPROVED   | CLIENT   | PROJECT                                                                                          | DRAWING TITLE                                                                 | STATUS   | DESIGNED    | PROJECT ENGINEER |          |
|----------|----------|-----------------------------------------------|---------|---------|------------|---|--------------------------------------------------------------------------------------------------|-------------------------------------------------------------------------------|---|-------------|------------------|----------|
|          |          |                                               |         |         |            | <div><br/>Communities Designed for Living</div> <div><br/>Level 7, 176 Wellington Parade<br/>East Melbourne, VIC, Australia 3002</div> | <div></div> | <div>ALAMORA - STAGE 21<br/>ROAD CROSS SECTIONS - 2<br/>SURFMIST PARADE</div> | <div>ISSUED FOR APPROVAL<br/>NOT FOR CONSTRUCTION</div> <div>SCALE @ A1: 1:100 (H) 1:50 (V)<br/><div><div>H 2 1 0 2 4</div><div>V 1 0.5 0 1 2</div></div></div> | M.PLANT     | A.WALE           |          |
|          |          |                                               |         |         | M.PLANT    |   |                                                                                                  |                                                                               |   | E.SFYRIDIS  |                  |          |
|          |          |                                               |         |         |            |   |                                                                                                  |                                                                               |   |             |                  |          |
| B        | 10/06/26 | COUNCIL COMMENTS - SURFMIST CH290/981 UPDATED | M.PLANT | A.WALE  | E.SFYRIDIS |   |                                                                                                  |                                                                               |   | M.PLANT     | PROJECT MANAGER  |          |
| A        | 16/02/26 | ISSUED FOR APPROVAL                           | M.PLANT | A.WALE  | E.SFYRIDIS |   |                                                                                                  |                                                                               |   | M.PLANT     | E.SFYRIDIS       |          |
|          |          |                                               |         |         |            |   |                                                                                                  |                                                                               |   | PROJECT No. | DRAWING No.      | REVISION |
|          |          |                                               |         |         |            |   |                                                                                                  |                                                                               |   | 200282.21   | R501             | B        |

**NOTE:**  
CROSS SECTIONS LBL & RBL LABELS REFER TO LEFT AND RIGHT TITLE BOUNDARY RESPECTIVELY.  
READ IN ASCENDING ORDER ALONG THE RELEVANT LONG SECTION CHAINAGES


**LEGEND - ROAD CROSS SECTION**  

EXISTING SURFACE


DESIGN LINE

Q100


SELECT STRUCTURAL FILL

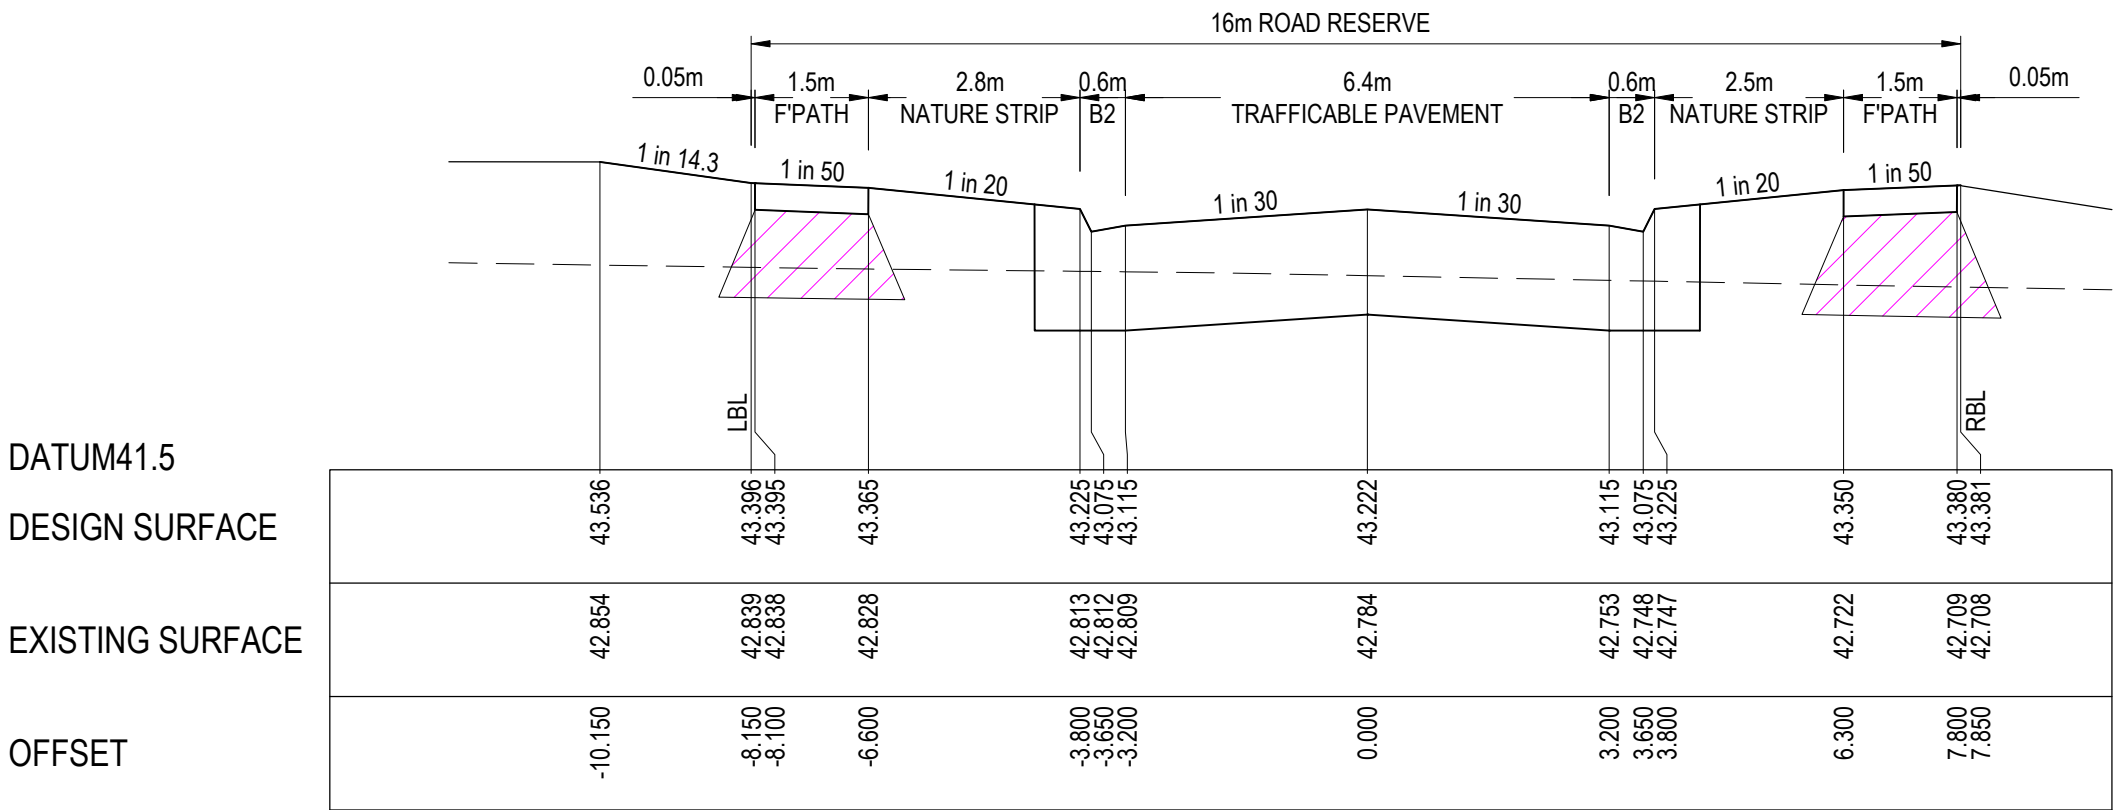


TPCH 92.356

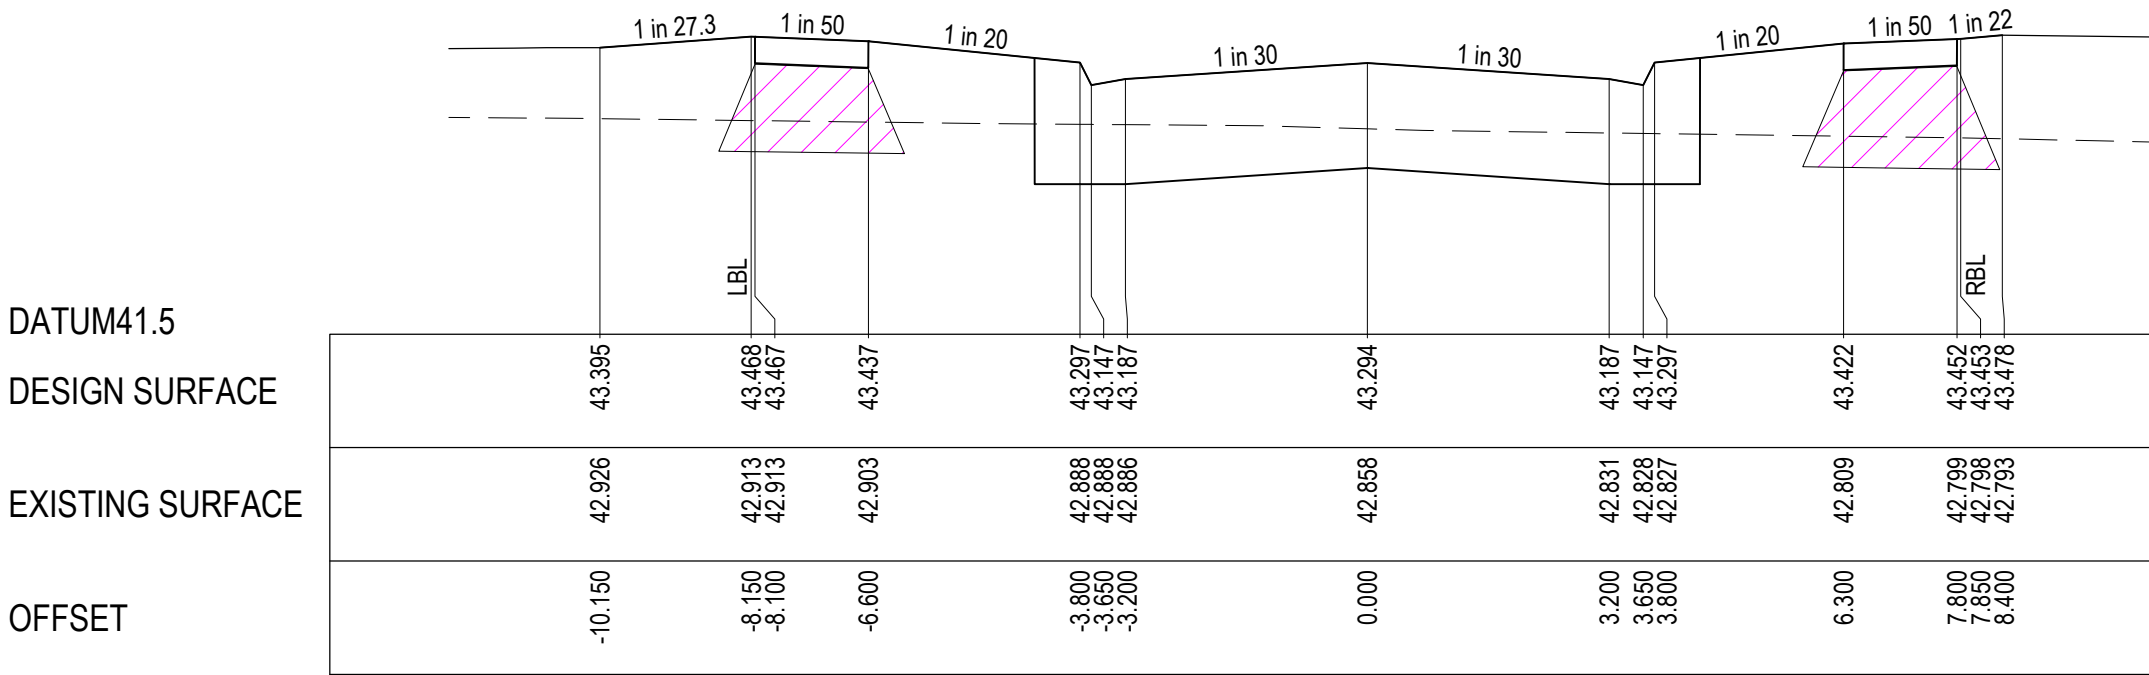


TPCH 62.738

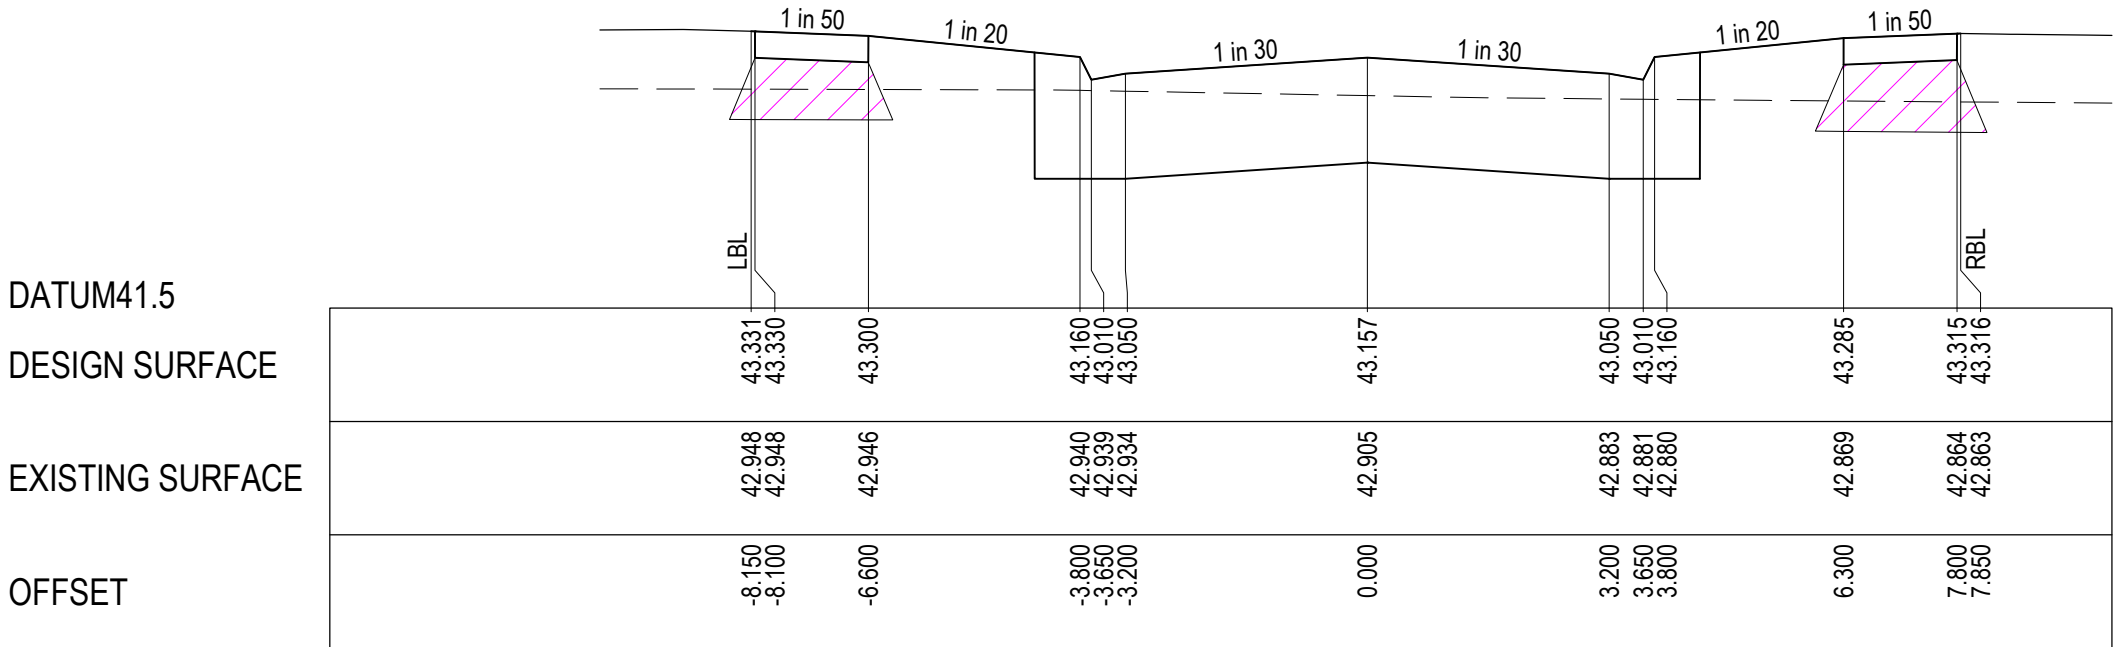

TPCH 41.257

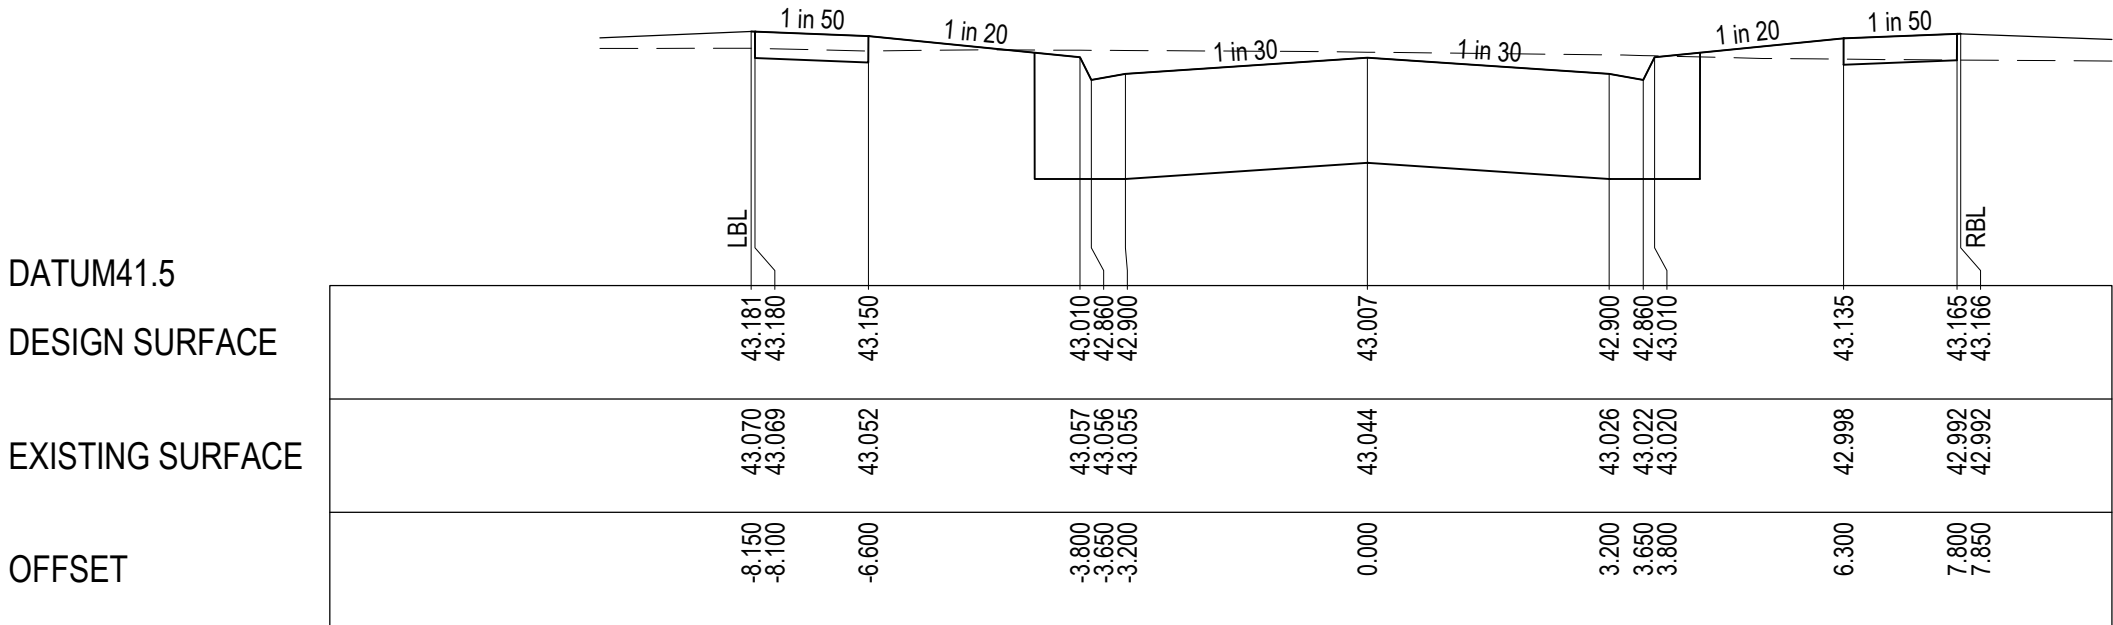

TPCH 11.300

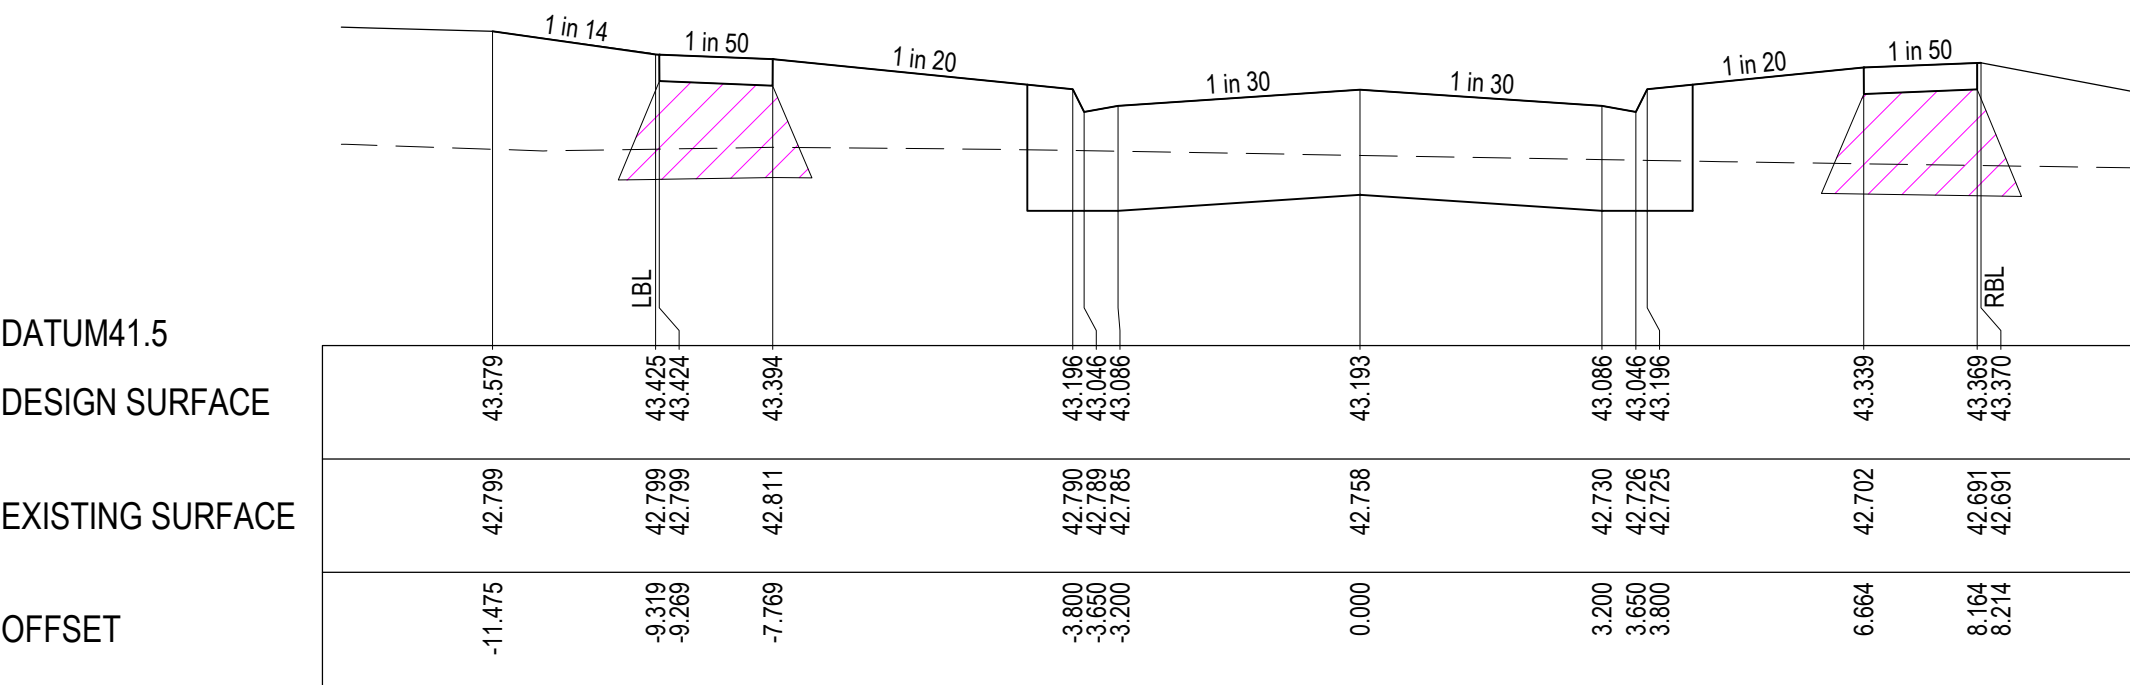


TPCH 98.179

| REVISION | DATE     | ISSUE DESCRIPTION   | DRAWN   | CHECKED | APPROVED   | CLIENT   | PROJECT   | DRAWING TITLE                                              | STATUS   | DESIGNED                        | PROJECT ENGINEER           |                      |
|----------|----------|---------------------|---------|---------|------------|---|---|------------------------------------------------------------|---|---------------------------------|----------------------------|----------------------|
|          |          |                     |         |         |            | <br>Communities Designed for Living | <br>Level 7, 176 Wellington Parade<br>East Melbourne, VIC, Australia 3002 | ALAMORA - STAGE 21<br>ROAD CROSS SECTIONS - 3<br>RIVEN WAY | ISSUED FOR APPROVAL<br>NOT FOR CONSTRUCTION                                                                     | M.PLANT                         | A.WALE                     |                      |
|          |          |                     |         |         | M.PLANT    |   |   |                                                            |   | E.SFYRIDIS                      |                            |                      |
|          |          |                     |         |         |            |   |   |                                                            |   |                                 |                            |                      |
| A        | 16.02.26 | ISSUED FOR APPROVAL | M.PLANT | A.WALE  | E.SFYRIDIS |   |   |                                                            | <div>SCALE @ A1 : 1:100 (H) 1:50 (V)</div> <div><div><div>H 2 1 0 2 4</div><div>V 1 0.5 0 1 2</div></div></div> | PROJECT No.<br><b>200282.21</b> | DRAWING No.<br><b>R502</b> | REVISION<br><b>A</b> |




NOTE:  
CROSS SECTIONS LBL & RBL LABELS REFER TO LEFT AND RIGHT TITLE BOUNDARY RESPECTIVELY.  
READ IN ASCENDING ORDER ALONG THE RELEVANT LONG SECTION CHAINAGES


- LEGEND - ROAD CROSS SECTION
- EXISTING SURFACE
  - DESIGN LINE
  - Q100
  - SELECT STRUCTURAL FILL

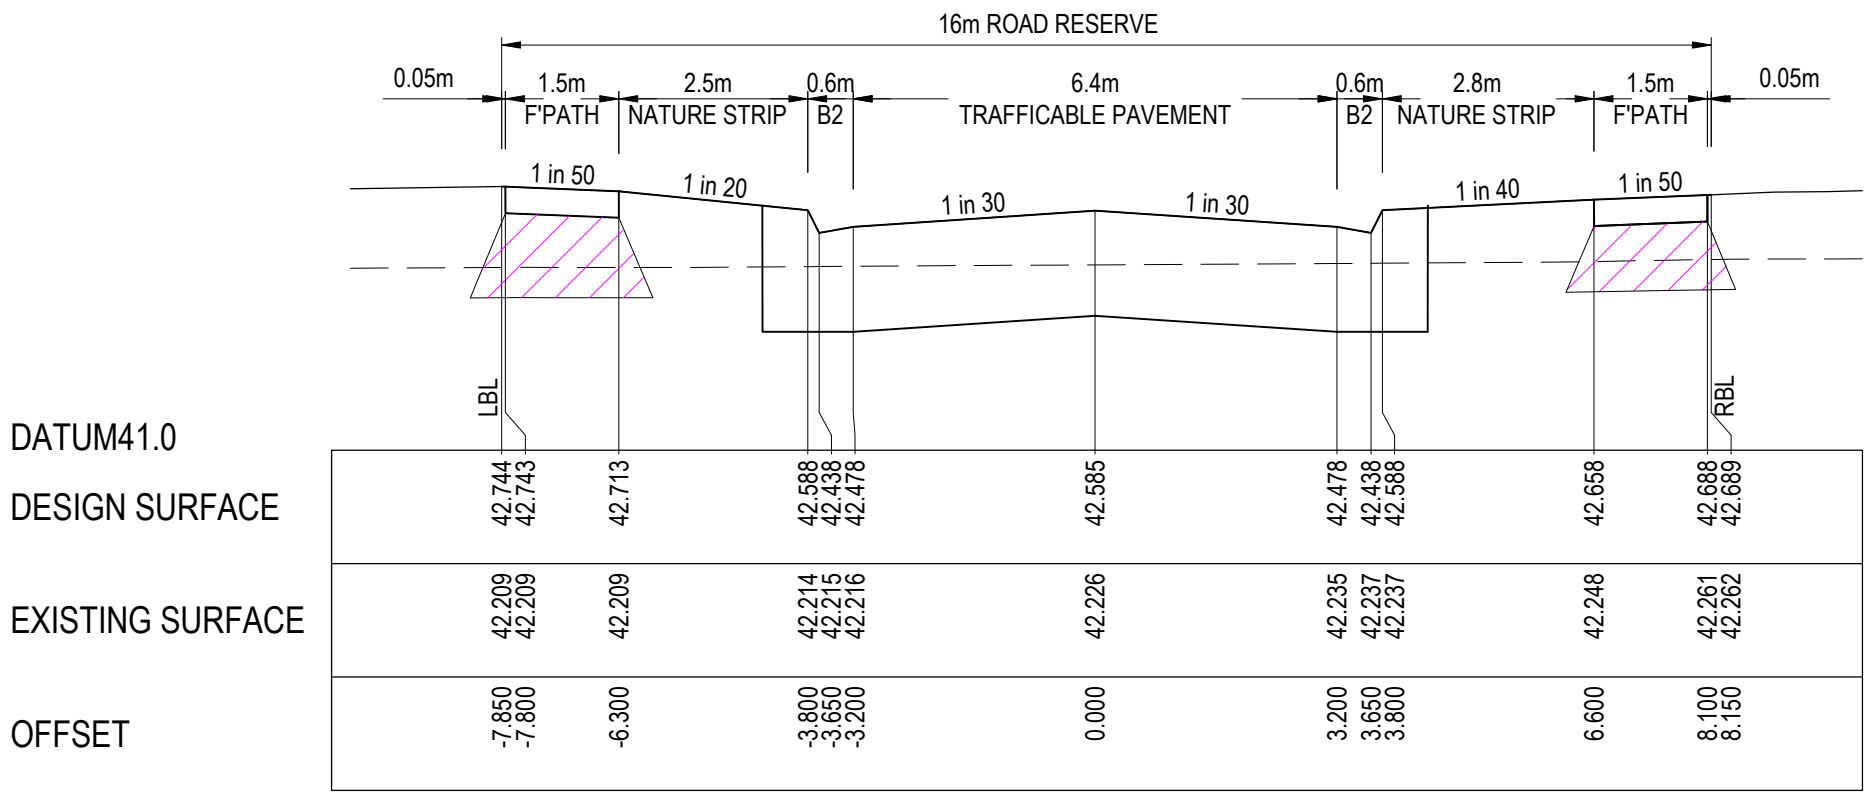


TPCH 93.850

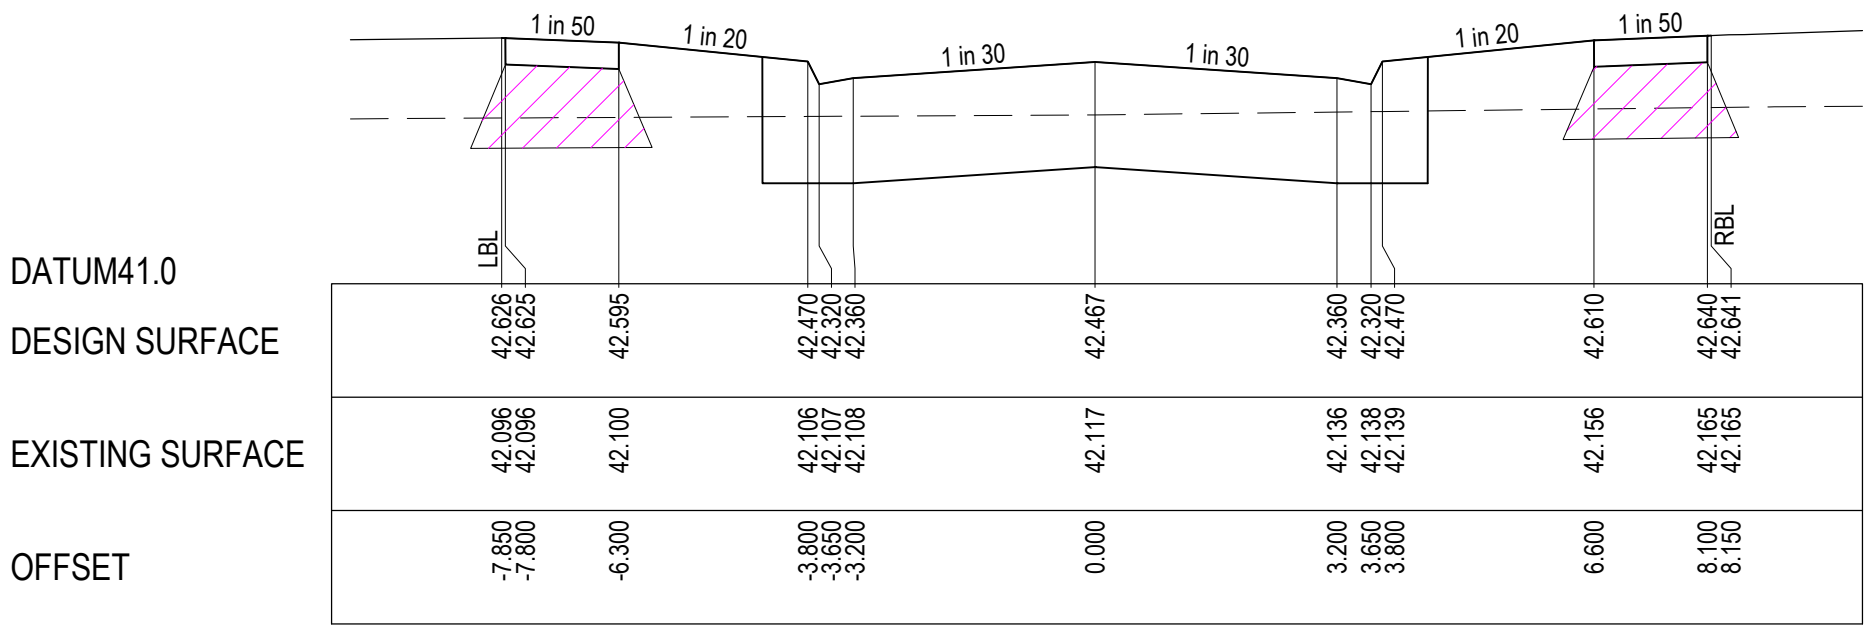


TPCH 70.250

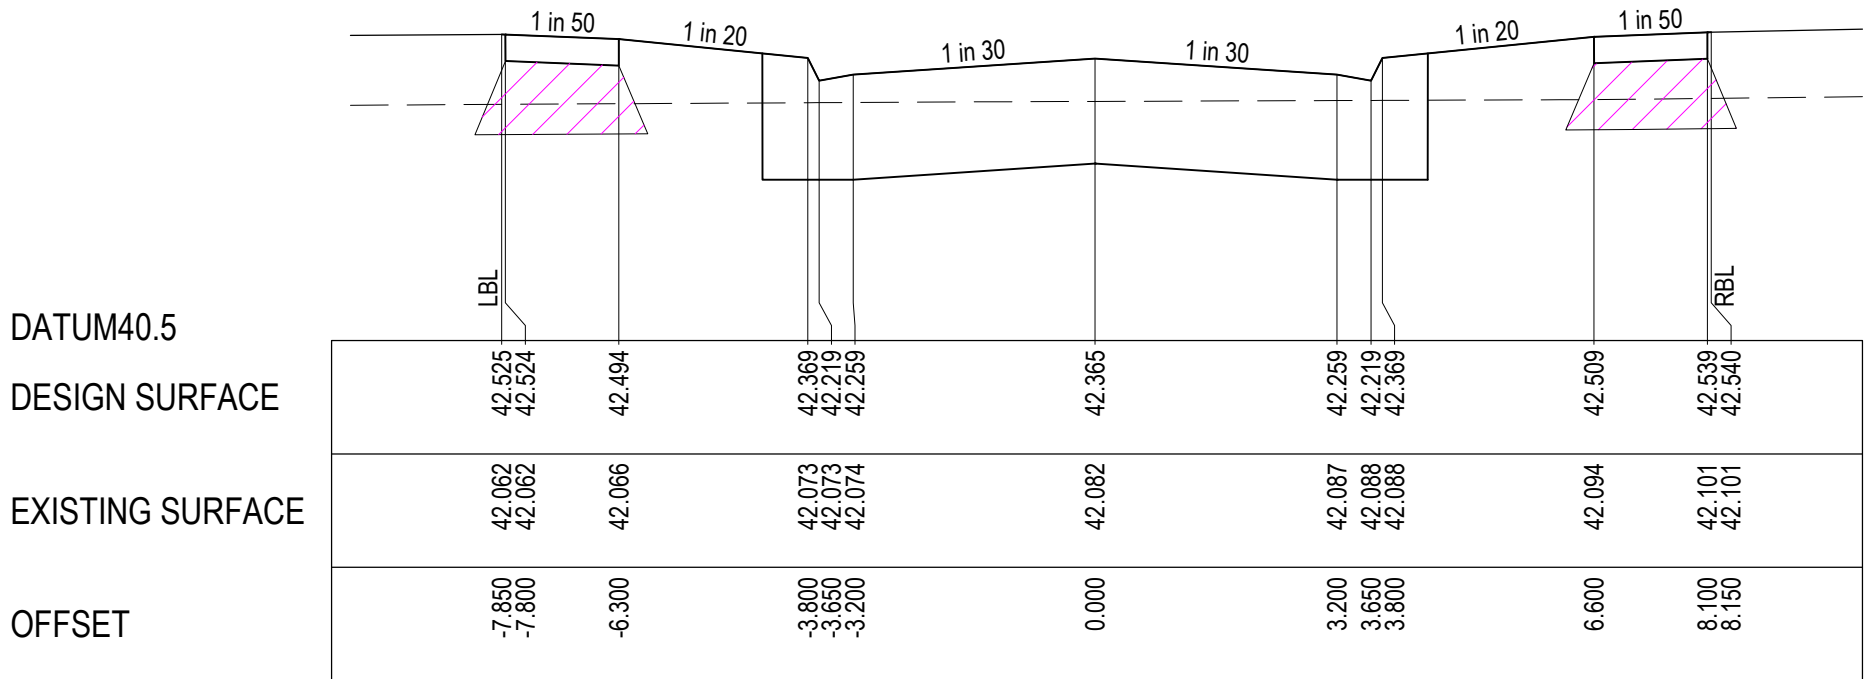


CH 50.000

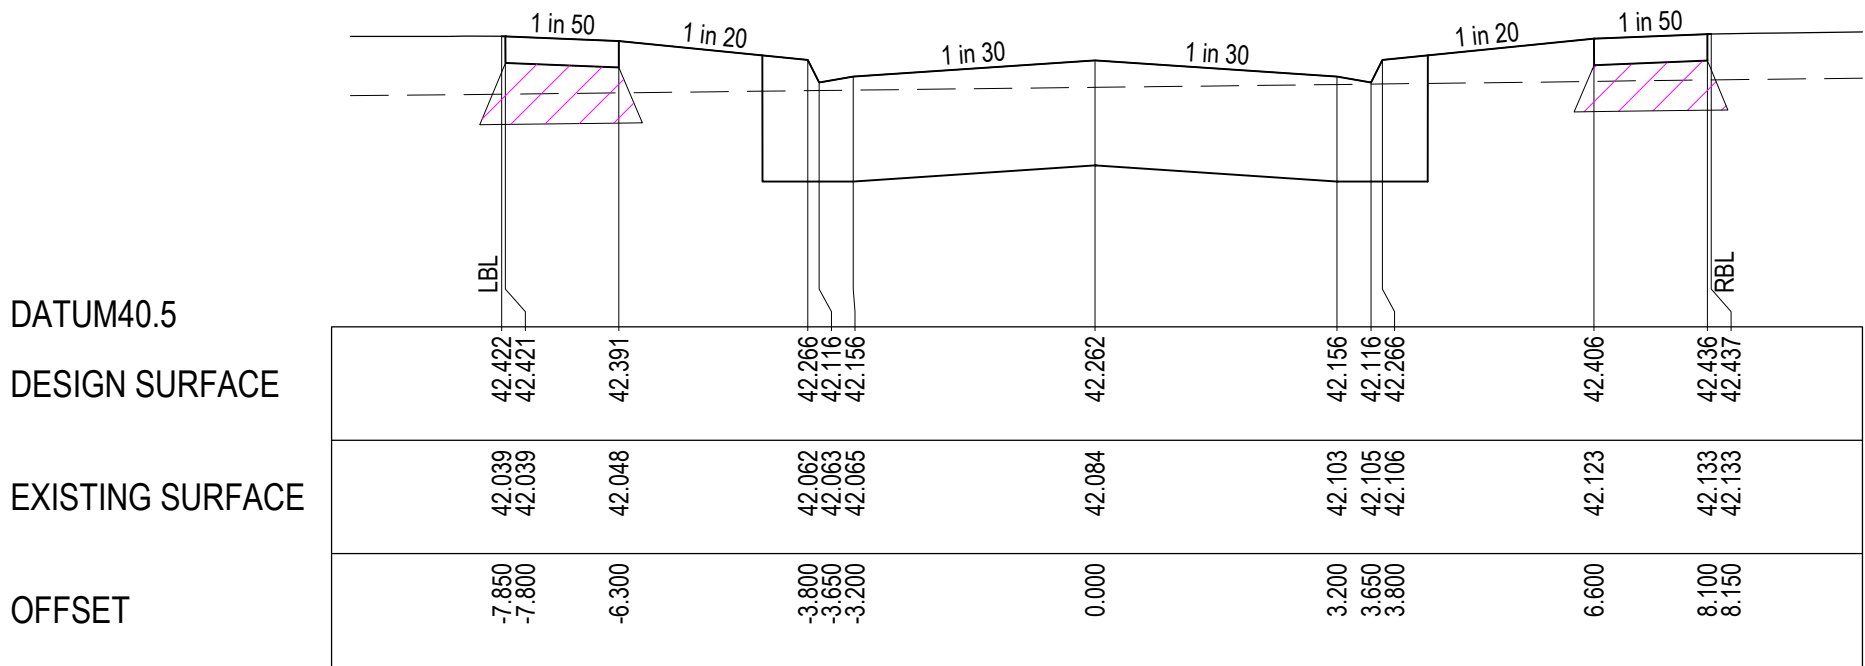


L.O.W CH 29.400

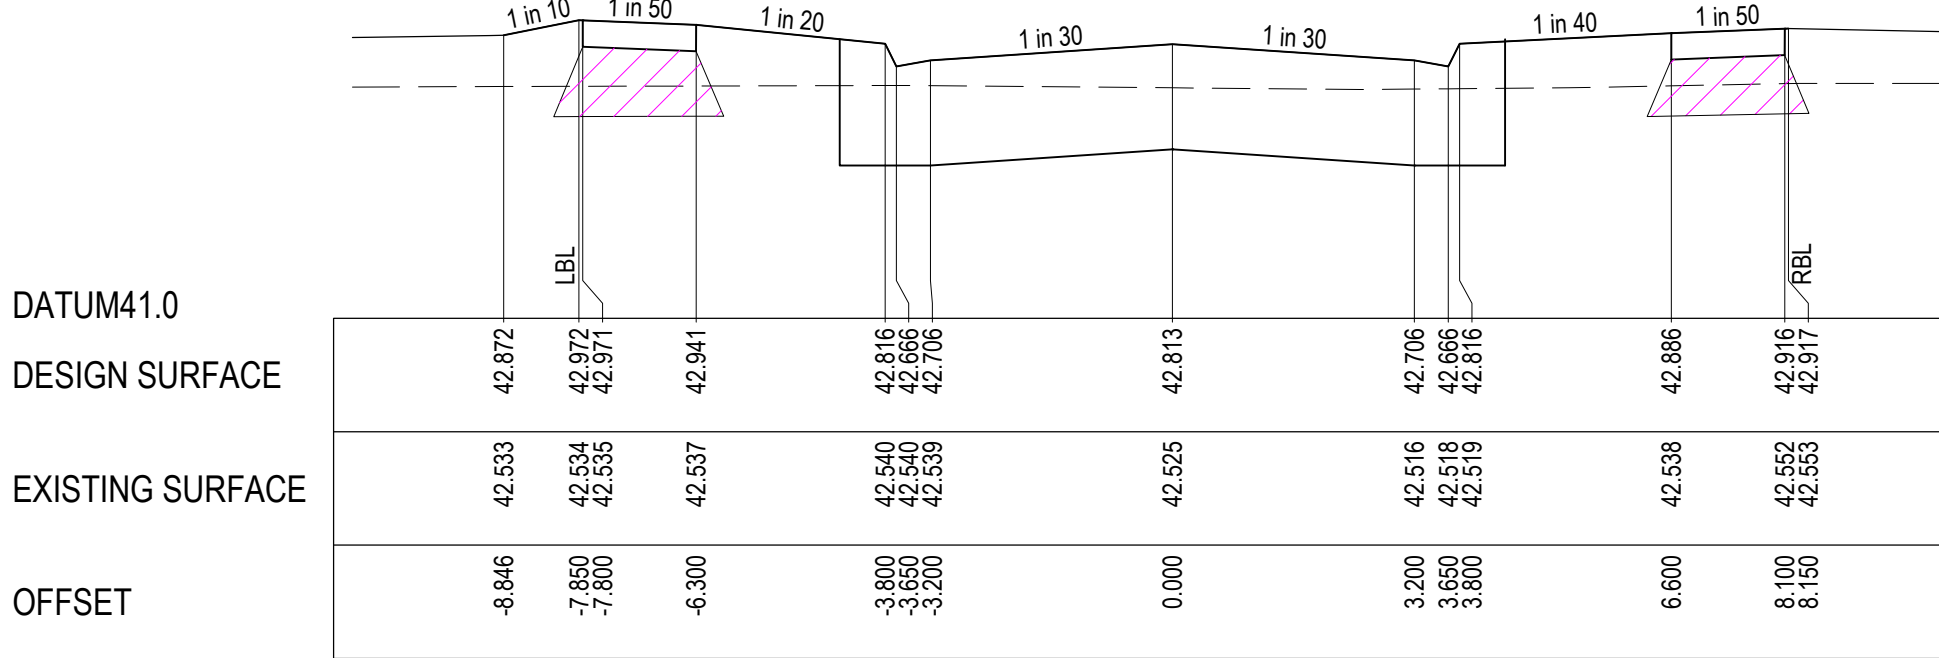

TPCH 139.528

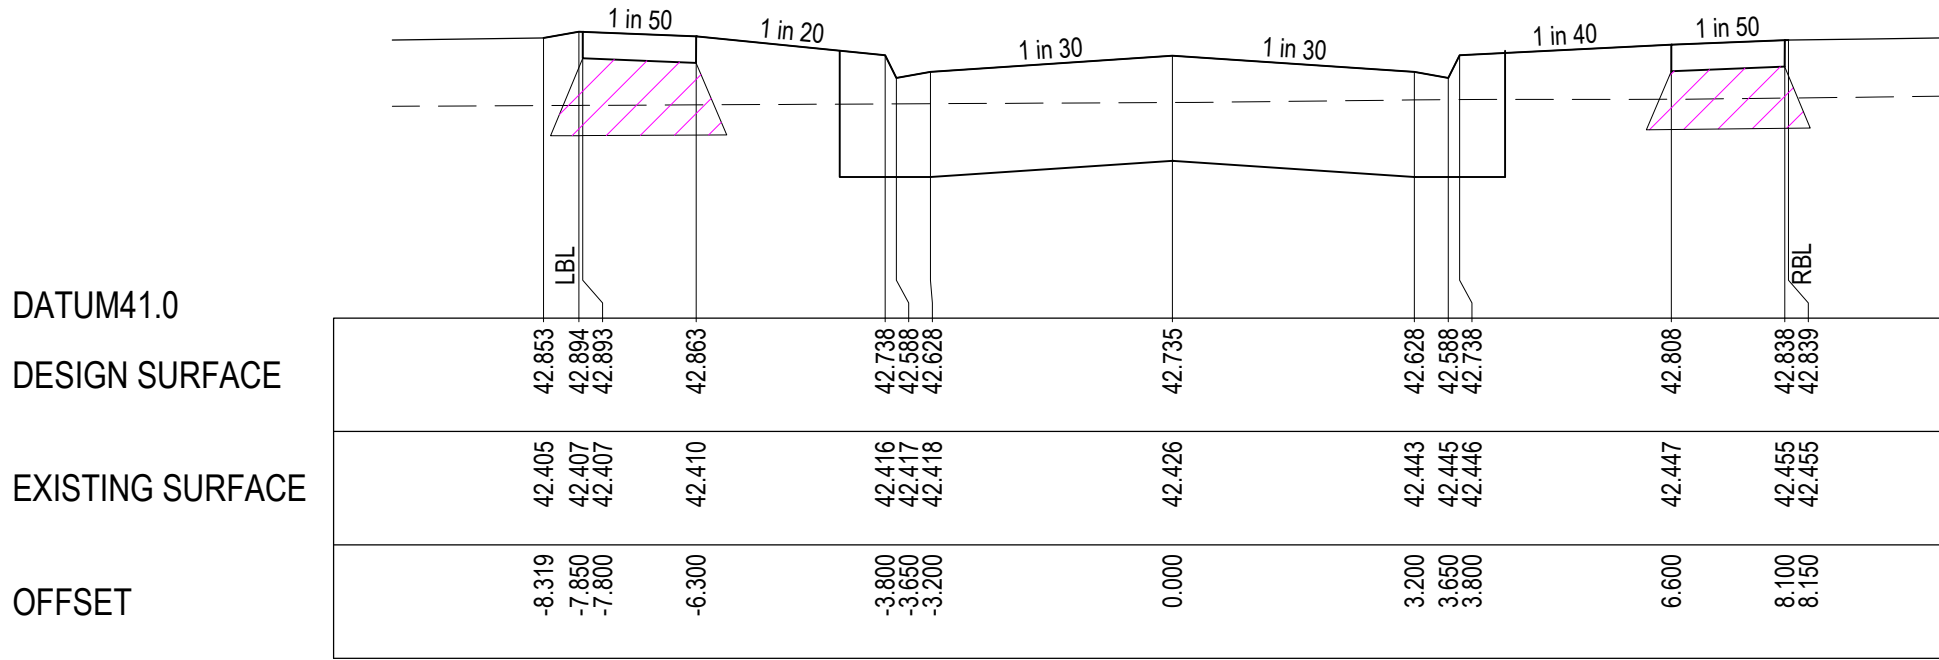

CH 123.900

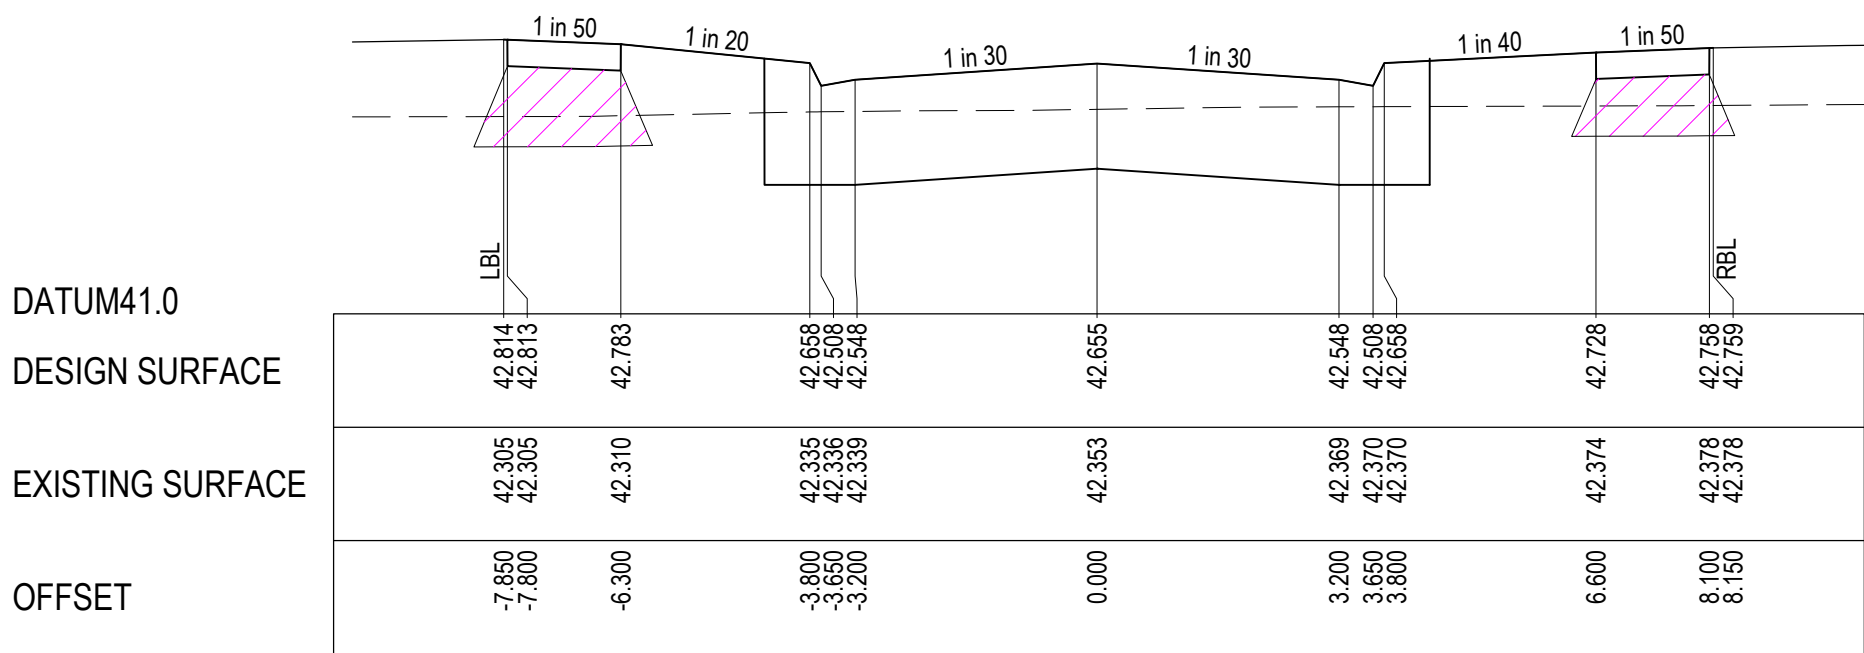

CH 107.900

| REVISION | DATE     | ISSUE DESCRIPTION   | DRAWN   | CHECKED | APPROVED   |
|----------|----------|---------------------|---------|---------|------------|
|          |          |                     |         |         |            |
|          |          |                     |         |         |            |
| A        | 16.02.26 | ISSUED FOR APPROVAL | M.PLANT | A.WALE  | E.SFYRIDIS |



DRAWING TITLE

ALAMORA - STAGE 21  
ROAD CROSS SECTIONS - 5  
MANAIR VIEW

STATUS

**ISSUED FOR APPROVAL**  
**NOT FOR CONSTRUCTION**



SCALE @ A1 : 1:100 (H) 1:50 (V)

H 2 1 0 2 4  
V 1 0.5 0 1 2

|             |           |                  |            |
|-------------|-----------|------------------|------------|
| DESIGNED    | M.PLANT   | PROJECT ENGINEER | A.WALE     |
| DRAWN       | M.PLANT   | PROJECT MANAGER  | E.SFYRIDIS |
| PROJECT No. | 200282.21 | DRAWING No.      | R504       |
|             |           | REVISION         | A          |






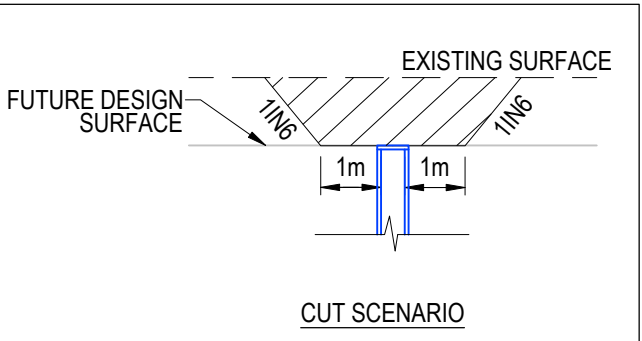
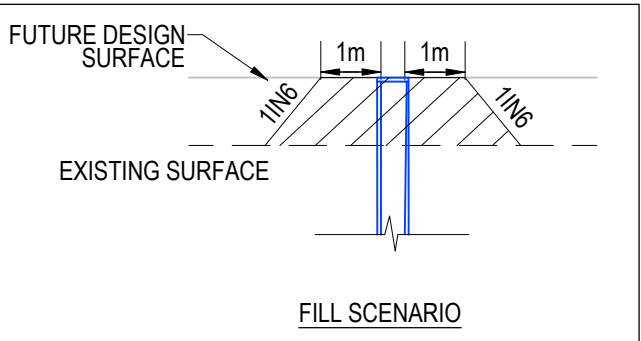


LEGEND - DRAINAGE LONG SECTION

EXISTING SURFACE

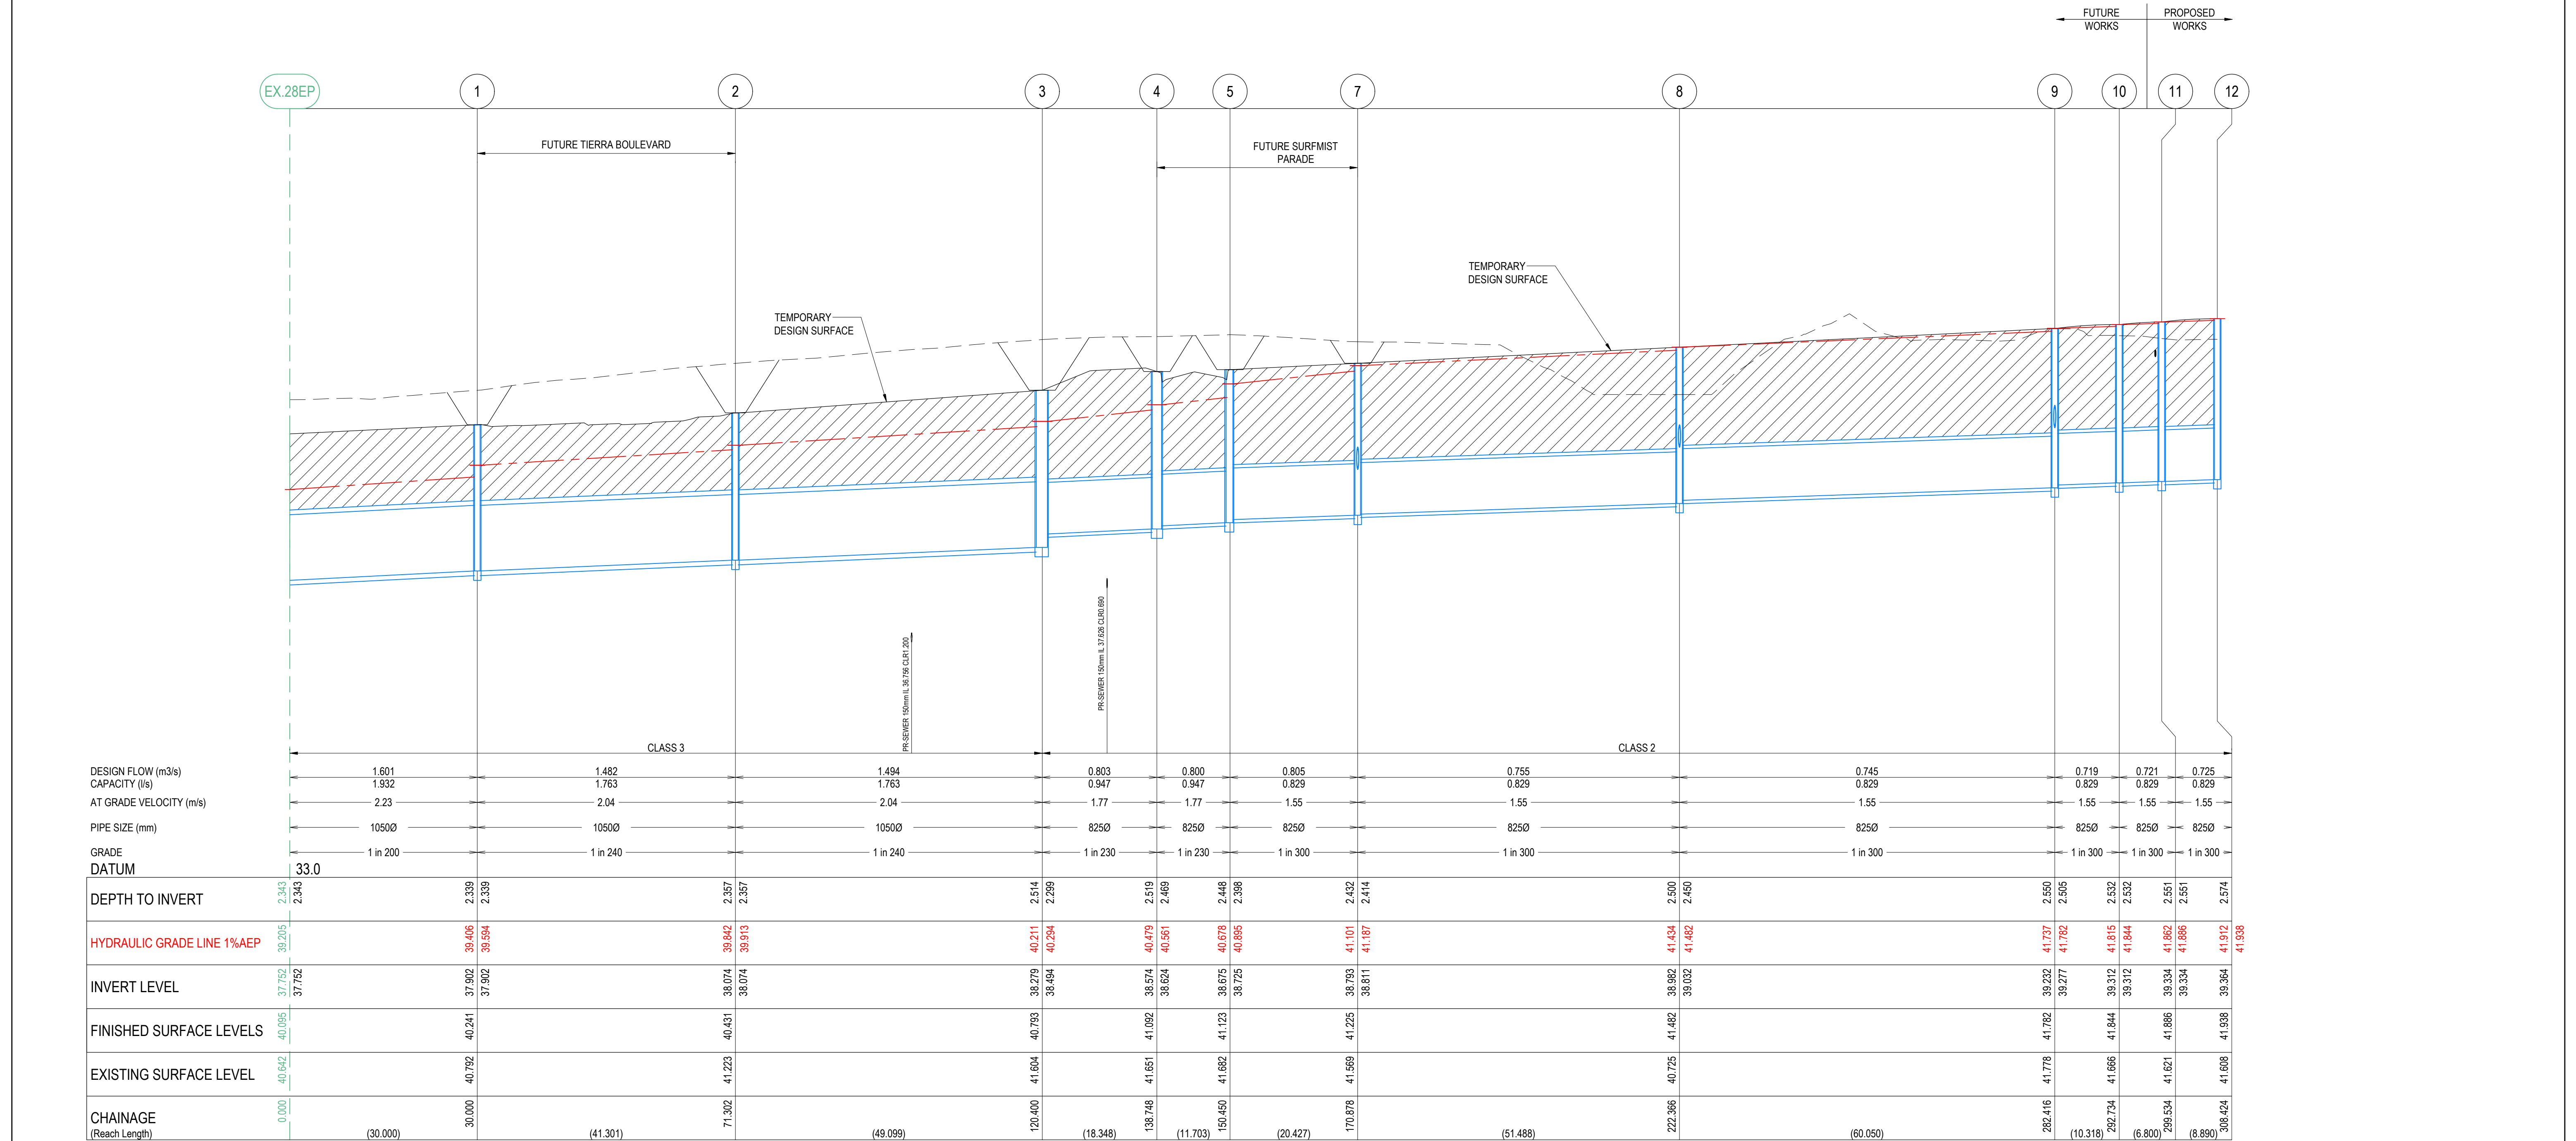
DESIGN LINENOTE: ALL DRAINAGE PIPES ARE CLASS 2 TYPE  
UNLESS OTHERWISE SHOWN

| REVISION | DATE     | ISSUE DESCRIPTION                                  | DRAWN    | CHECKED | APPROVED   | <div><div><div></div><div>villawood properties</div><div>Communities Designed for Living</div></div></div> | <div><div><div></div><div>creo CIVIL</div><div>Level 7, 176 Wellington Parade<br/>East Melbourne, VIC, Australia 3002</div></div></div> | <div><div><div></div><div>ALAMORA</div><div>Tarnait</div></div></div> | <div><div>ALAMORA - STAGE 21<br/>DRAINAGE LONG SECTIONS - 1</div></div> | <div><div>DRAWING TITLE</div><div>ALAMORA - STAGE 21<br/>DRAINAGE LONG SECTIONS - 1</div></div> | <div><div>STATUS</div><div>ISSUED FOR APPROVAL<br/>NOT FOR CONSTRUCTION</div><div>SCALE @ A1: 1:500 (H) 1:50 (V)</div><div><div><div>H 10 5 0 10 20</div><div>V 1 0.5 0 1 2</div></div></div></div> | DESIGNED    | PROJECT ENGINEER | |
|---|
|          |          |                                                    |          |         | M.PLANT    |   |   |                                                                       |                                                                         |                                                                                                 |   | A.WALE      | |
| |
|          |          |                                                    |          |         | M.PLANT    |   |   |                                                                       |                                                                         |                                                                                                 |   | E.SFYRIDIS  | |
|          |          |                                                    |          |         |            |   |   |                                                                       |                                                                         |                                                                                                 |   | PROJECT No. | DRAWING No.      | REVISION | |
| F        | 08.10.26 | COUNCIL COMMENTS - ONLY HGL FOR 1%AEP PIPE         | A.WALE   | A.WALE  | E.SFYRIDIS | |
| E        | 23.09.26 | COUNCIL COMMENTS - DRAIN 4-7 & 9-12 UPDATED        | W.CONCHA | A.WALE  | E.SFYRIDIS | |
| D        | 08.09.26 | COUNCIL COMMENTS - 1% & 20% AEP HGL LEVELS UPDATED | W.CONCHA | A.WALE  | E.SFYRIDIS | |
| C        | 19.08.26 | COUNCIL COMMENTS - 1%AEP HGL PITS EX.28EP-13 ADDED | A.WALE   | A.WALE  | E.SFYRIDIS | |
| B        | 10.06.26 | PIT 8 MOVED NORTH                                  | M.PLANT  | A.WALE  | E.SFYRIDIS | |
| A        | 16.02.26 | ISSUED FOR APPROVAL                                | M.PLANT  | A.WALE  | E.SFYRIDIS | |
| |

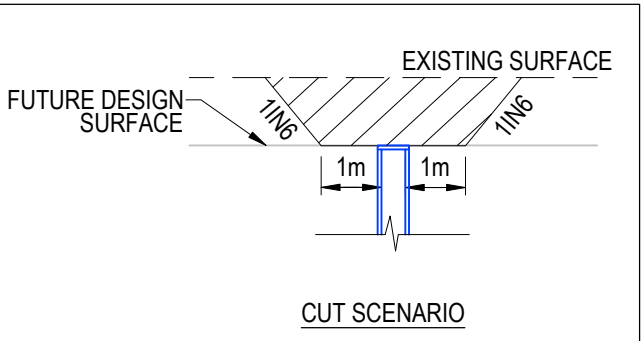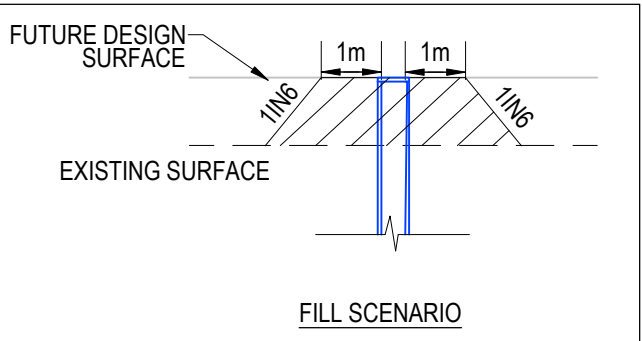


LEGEND - DRAINAGE LONG SECTION

EXISTING SURFACE

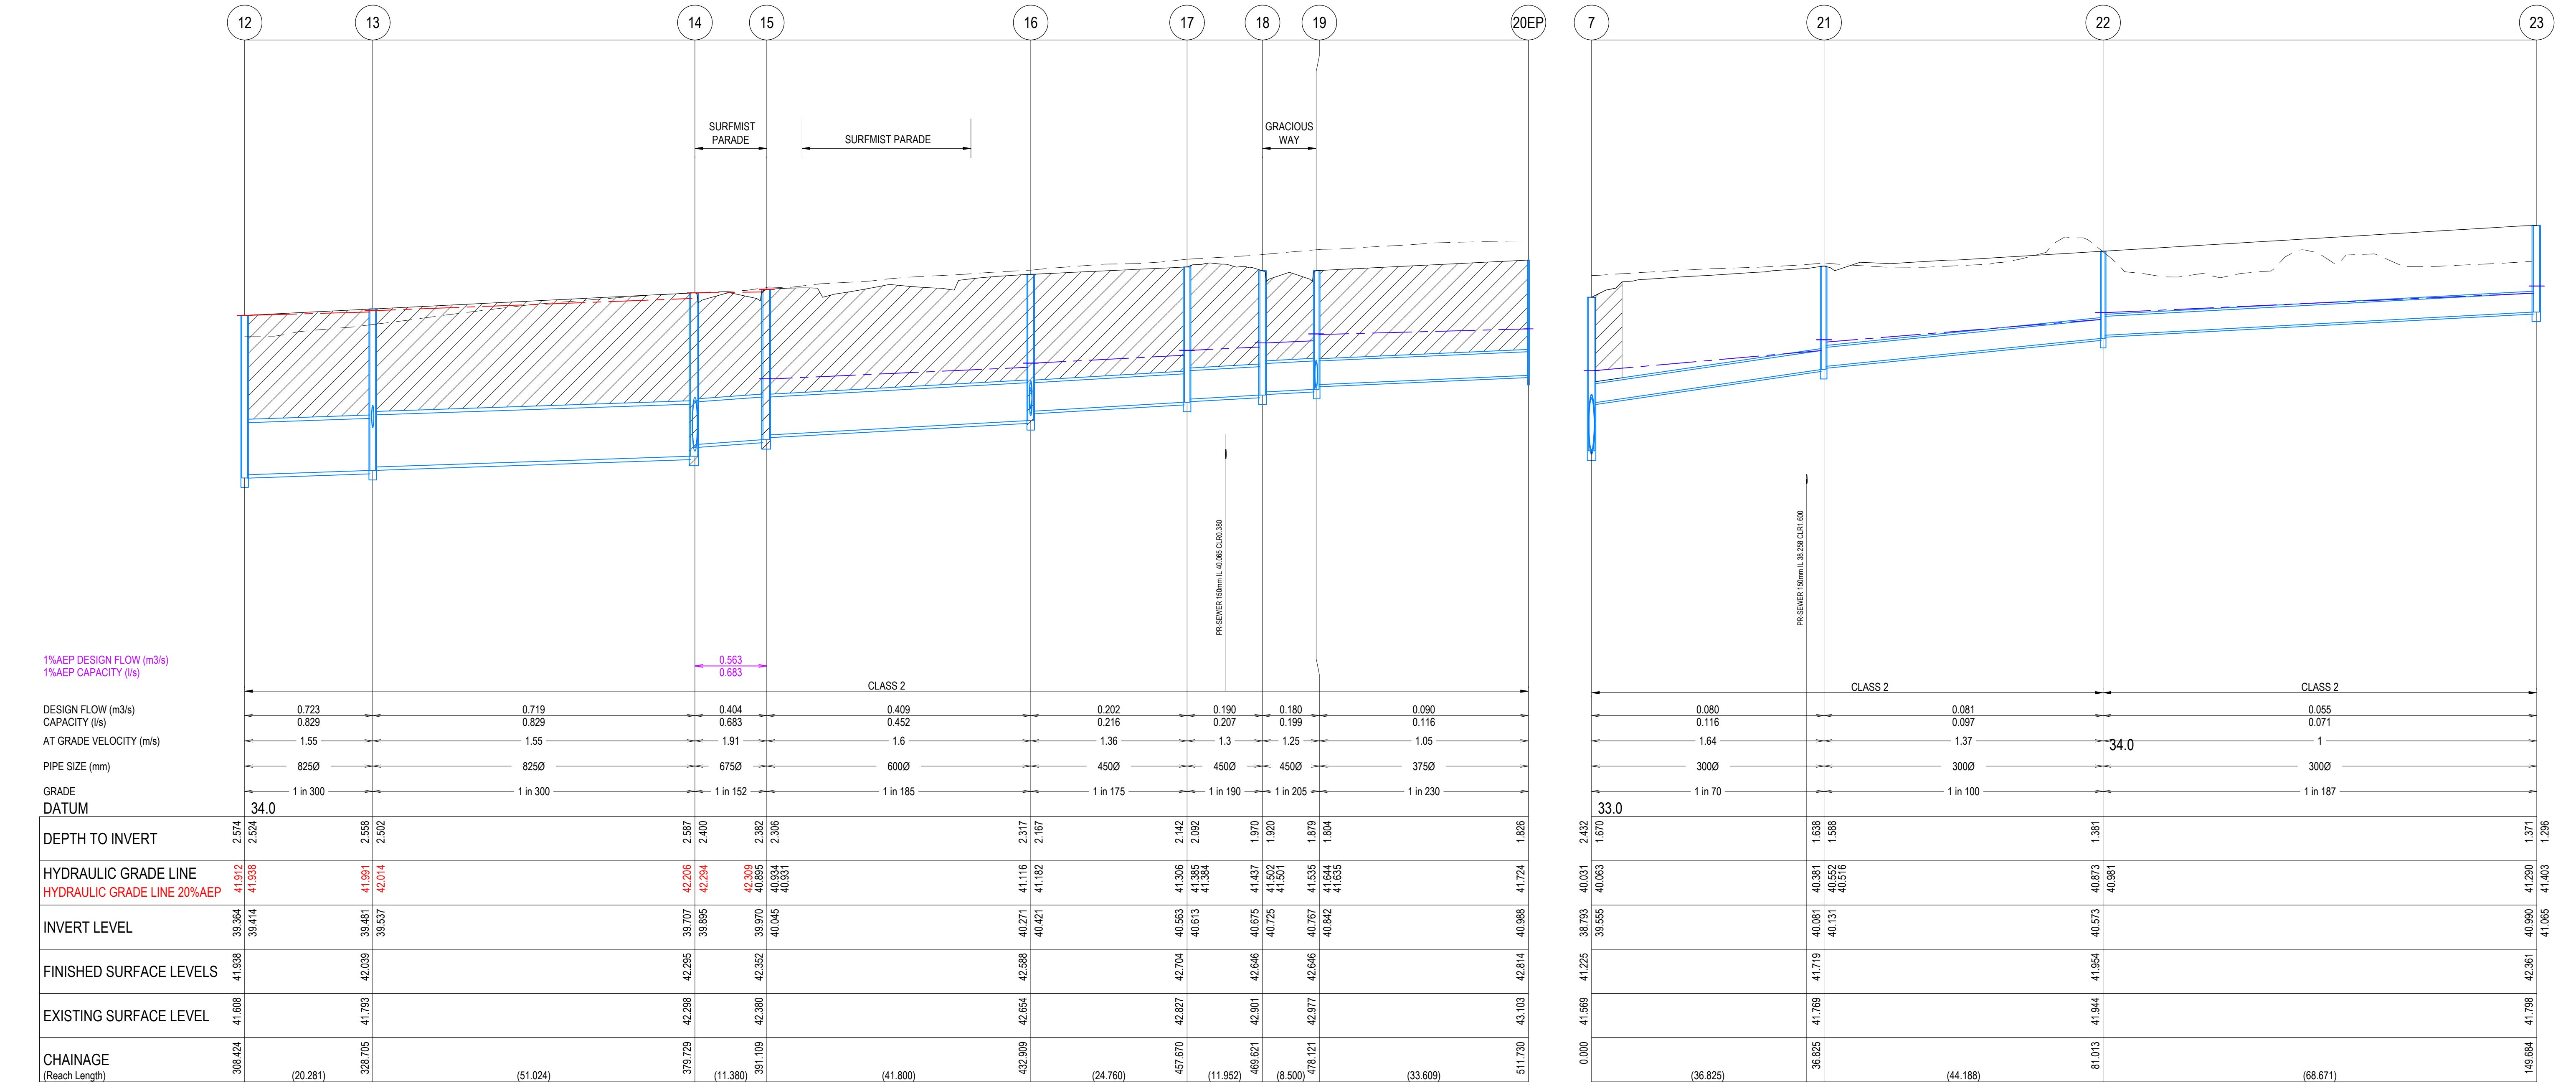DESIGN LINENOTE: ALL DRAINAGE PIPES ARE CLASS 2 TYPE  
UNLESS OTHERWISE SHOWN

| REVISION | DATE     | ISSUE DESCRIPTION                                  | DRAWN    | CHECKED | APPROVED   | CLIENT   | PROJECT   | DRAWING TITLE                                                                         | STATUS                                                   | DESIGNED   | PROJECT ENGINEER           |                      |  |  |
|----------|----------|----------------------------------------------------|----------|---------|------------|---|---|---------------------------------------------------------------------------------------|----------------------------------------------------------|---|----------------------------|----------------------|--|--|
|          |          |                                                    |          |         |            | <br>Communities Designed for Living | <br>Level 7, 176 Wellington Parade<br>East Melbourne, VIC, Australia 3002 |  | <b>ALAMORA - STAGE 21<br/>DRAINAGE LONG SECTIONS - 2</b> | <b>ISSUED FOR APPROVAL<br/>NOT FOR CONSTRUCTION</b><br><br>SCALE @ A1 : 1:500 (H) 1:50 (V)<br> | M_PLANT                    | A_WALE               |  |  |
|          |          |                                                    |          |         | M_PLANT    |   |   |                                                                                       |                                                          |   | E_SFYRIDIS                 |                      |  |  |
| F        | 08.10.26 | COUNCIL COMMENTS - ONLY HGL FOR 1%AEP PIPE         | A_WALE   | A_WALE  | E_SFYRIDIS |   |   |                                                                                       |                                                          |   |                            |                      |  |  |
| E        | 23.09.26 | COUNCIL COMMENTS - 1% & 20% AEP HGL LEVELS UPDATED | W_CONCHA | A_WALE  | E_SFYRIDIS |   |   |                                                                                       |                                                          |   |                            |                      |  |  |
| D        | 08.09.26 | COUNCIL COMMENTS - LINE 14-15 UPDATED              | W_CONCHA | A_WALE  | E_SFYRIDIS |   |   |                                                                                       |                                                          |   |                            |                      |  |  |
| C        | 19.08.26 | COUNCIL COMMENTS - 1%AEP HGL PITS 13-15 ADDED      | A_WALE   | A_WALE  | E_SFYRIDIS |   |   |                                                                                       |                                                          |   |                            |                      |  |  |
| B        | 10.06.26 | CRB REMOVED IN PRIVATE PROPERTY                    | M_PLANT  | A_WALE  | E_SFYRIDIS |   |   |                                                                                       |                                                          |   |                            |                      |  |  |
| A        | 16.02.26 | ISSUED FOR APPROVAL                                | M_PLANT  | A_WALE  | E_SFYRIDIS |   |   |                                                                                       |                                                          |   |                            |                      |  |  |
|          |          |                                                    |          |         |            |   |   |                                                                                       |                                                          | PROJECT No.<br><b>200282.21</b>   | DRAWING No.<br><b>R601</b> | REVISION<br><b>F</b> |  |  |

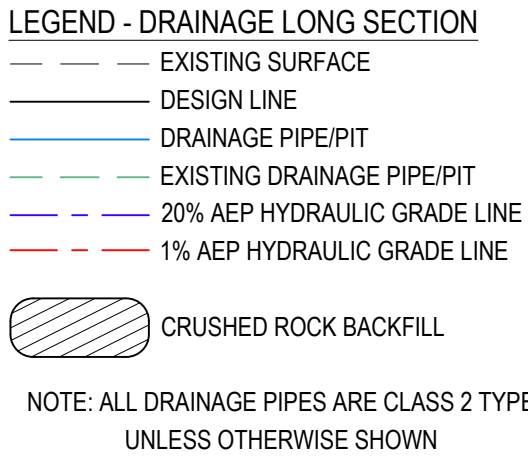


|                                                     |                  |          |         |
|-----------------------------------------------------|------------------|----------|---------|
| DESIGN FLOW (m3/s)                                  |                  | 0.022    |         |
| CAPACITY (l/s)                                      |                  | 0.045    |         |
| AT GRADE VELOCITY (m/s)                             |                  | 1.13     |         |
| PIPE SIZE (mm)                                      |                  | 225Ø     |         |
| GRADE                                               |                  | 1 in 100 |         |
| DATUM                                               | 34.0             |          |         |
| DEPTH TO INVERT                                     | 1.371<br>1.296   |          | 0.979   |
| HYDRAULIC GRADE LINE<br>HYDRAULIC GRADE LINE 1% AEP | 41.290<br>41.403 |          | 41.911  |
| INVERT LEVEL                                        | 40.990<br>41.065 |          | 41.686  |
| FINISHED SURFACE LEVELS                             | 42.361           |          | 42.665  |
| EXISTING SURFACE LEVEL                              | 41.798           |          | 42.360  |
| CHAINAGE<br>(Reach Length)                          | 149.684          | (62.076) | 211.760 |

|       |         | CLASS 3     |          |
|-------|---------|-------------|----------|
|       |         | 0.011       | 0.011    |
|       |         | 0.071       | 0.097    |
|       |         | 1           | 1.37     |
|       |         | 3000        | 3000     |
|       |         | 1 in 187    | 1 in 100 |
|       |         | <b>34.0</b> |          |
| 2558  | 1853    | 1822        | 1772     |
|       |         | 1.62        | 1.667    |
|       |         | 40.674      | 40.674   |
|       |         | 40.231      | 40.281   |
|       |         | 42.053      | 40.346   |
|       |         | 41.797      | 42.014   |
|       |         | 41.730      | 41.730   |
| 0.000 | 8.273   | 8.273       | 14.623   |
|       | (8.273) | (6.550)     |          |

[illegible][illegible]

|  |          | CLASS 2  |  |          |  |
|--|----------|----------|--|----------|--|
|  |          | 0.100    |  | 0.100    |  |
|  |          | 0.160    |  | 0.160    |  |
|  |          | 1.45     |  | 1.45     |  |
|  |          | 3750     |  | 3750     |  |
|  |          | 1 in 120 |  | 1 in 120 |  |
|  | 34.0     |          |  |          |  |
|  | 2.092    |          |  | 2.132    |  |
|  | 2.317    |          |  | 2.082    |  |
|  | 41.116   |          |  | 41.305   |  |
|  | 41.182   |          |  | 41.144   |  |
|  | 40.496   |          |  | 41.391   |  |
|  | 40.271   |          |  | 40.865   |  |
|  | 42.588   |          |  | 40.892   |  |
|  | 42.654   |          |  | 42.947   |  |
|  | 42.742   |          |  | 42.968   |  |
|  | 42.760   |          |  | 41.398   |  |
|  | 40.271   |          |  | 41.671   |  |
|  | (38.271) |          |  |          |  |
|  | (2.000)  |          |  |          |  |
 
| REVISION | DATE     | ISSUE DESCRIPTION                             | DRAWN    | CHECKED | APPROVED   | CLIENT   | PROJECT   | DRAWING TITLE                                                                         | STATUS   | DESIGNED                                            | PROJECT ENGINEER           |                      |
|----------|----------|-----------------------------------------------|----------|---------|------------|---|---|---------------------------------------------------------------------------------------|---|-----------------------------------------------------|----------------------------|----------------------|
|          |          |                                               |          |         |            | <br>Communities Designed for Living | <br>Level 7, 176 Wellington Parade<br>East Melbourne, VIC, Australia 3002 |  | <b>ALAMORA - STAGE 21<br/>DRAINAGE LONG SECTIONS - 3</b>                                                                 | <b>ISSUED FOR APPROVAL<br/>NOT FOR CONSTRUCTION</b> | M.PLANT                    | A.WALE               |
|          |          |                                               |          |         |            |   |   |                                                                                       |   |                                                     |                            |                      |
| E        | 08.10.26 | COUNCIL COMMENTS - ONLY HGL FOR 1% AEP PIPE   | A.WALE   | A.WALE  | E.SFYRIDIS |   |   |                                                                                       |   |                                                     |                            |                      |
| D        | 23.08.26 | COUNCIL COMMENTS - 20% AEP HGL LEVELS UPDATED | W.CONCHA | A.WALE  | E.SFYRIDIS |   |   |                                                                                       |   |                                                     |                            |                      |
| C        | 08.09.26 | LINE 14-26-27 & 27-29 UPDATED                 | W.CONCHA | A.WALE  | E.SFYRIDIS |   |   |                                                                                       |   |                                                     |                            |                      |
| B        | 10.06.26 | LINE 14-26 DROPPED FOR ELEC CLEARANCE         | M.PLANT  | A.WALE  | E.SFYRIDIS |   |   |                                                                                       |   |                                                     |                            |                      |
| A        | 16.02.26 | ISSUED FOR APPROVAL                           | M.PLANT  | A.WALE  | E.SFYRIDIS |   |   |                                                                                       |   | M.PLANT                                             | E.SFYRIDIS                 |                      |
|          |          |                                               |          |         |            |   |   |                                                                                       | SCALE @ A1 : 1:500 (H) 1:50 (V)<br> | PROJECT No.<br><b>200282.21</b>                     | DRAWING No.<br><b>R602</b> | REVISION<br><b>E</b> |

EXISTING SURFACE

DESIGN LINE

DRAINAGE PIPE/PIT


EXISTING DRAINAGE PIPE/PIT


20% AEP HYDRAULIC GRADE LINE


1% AEP HYDRAULIC GRADE LINE

CRUSHED ROCK BACKFILL



NOTE: ALL DRAINAGE PIPES ARE CLASS 2 TYPE  
UNLESS OTHERWISE SHOWN

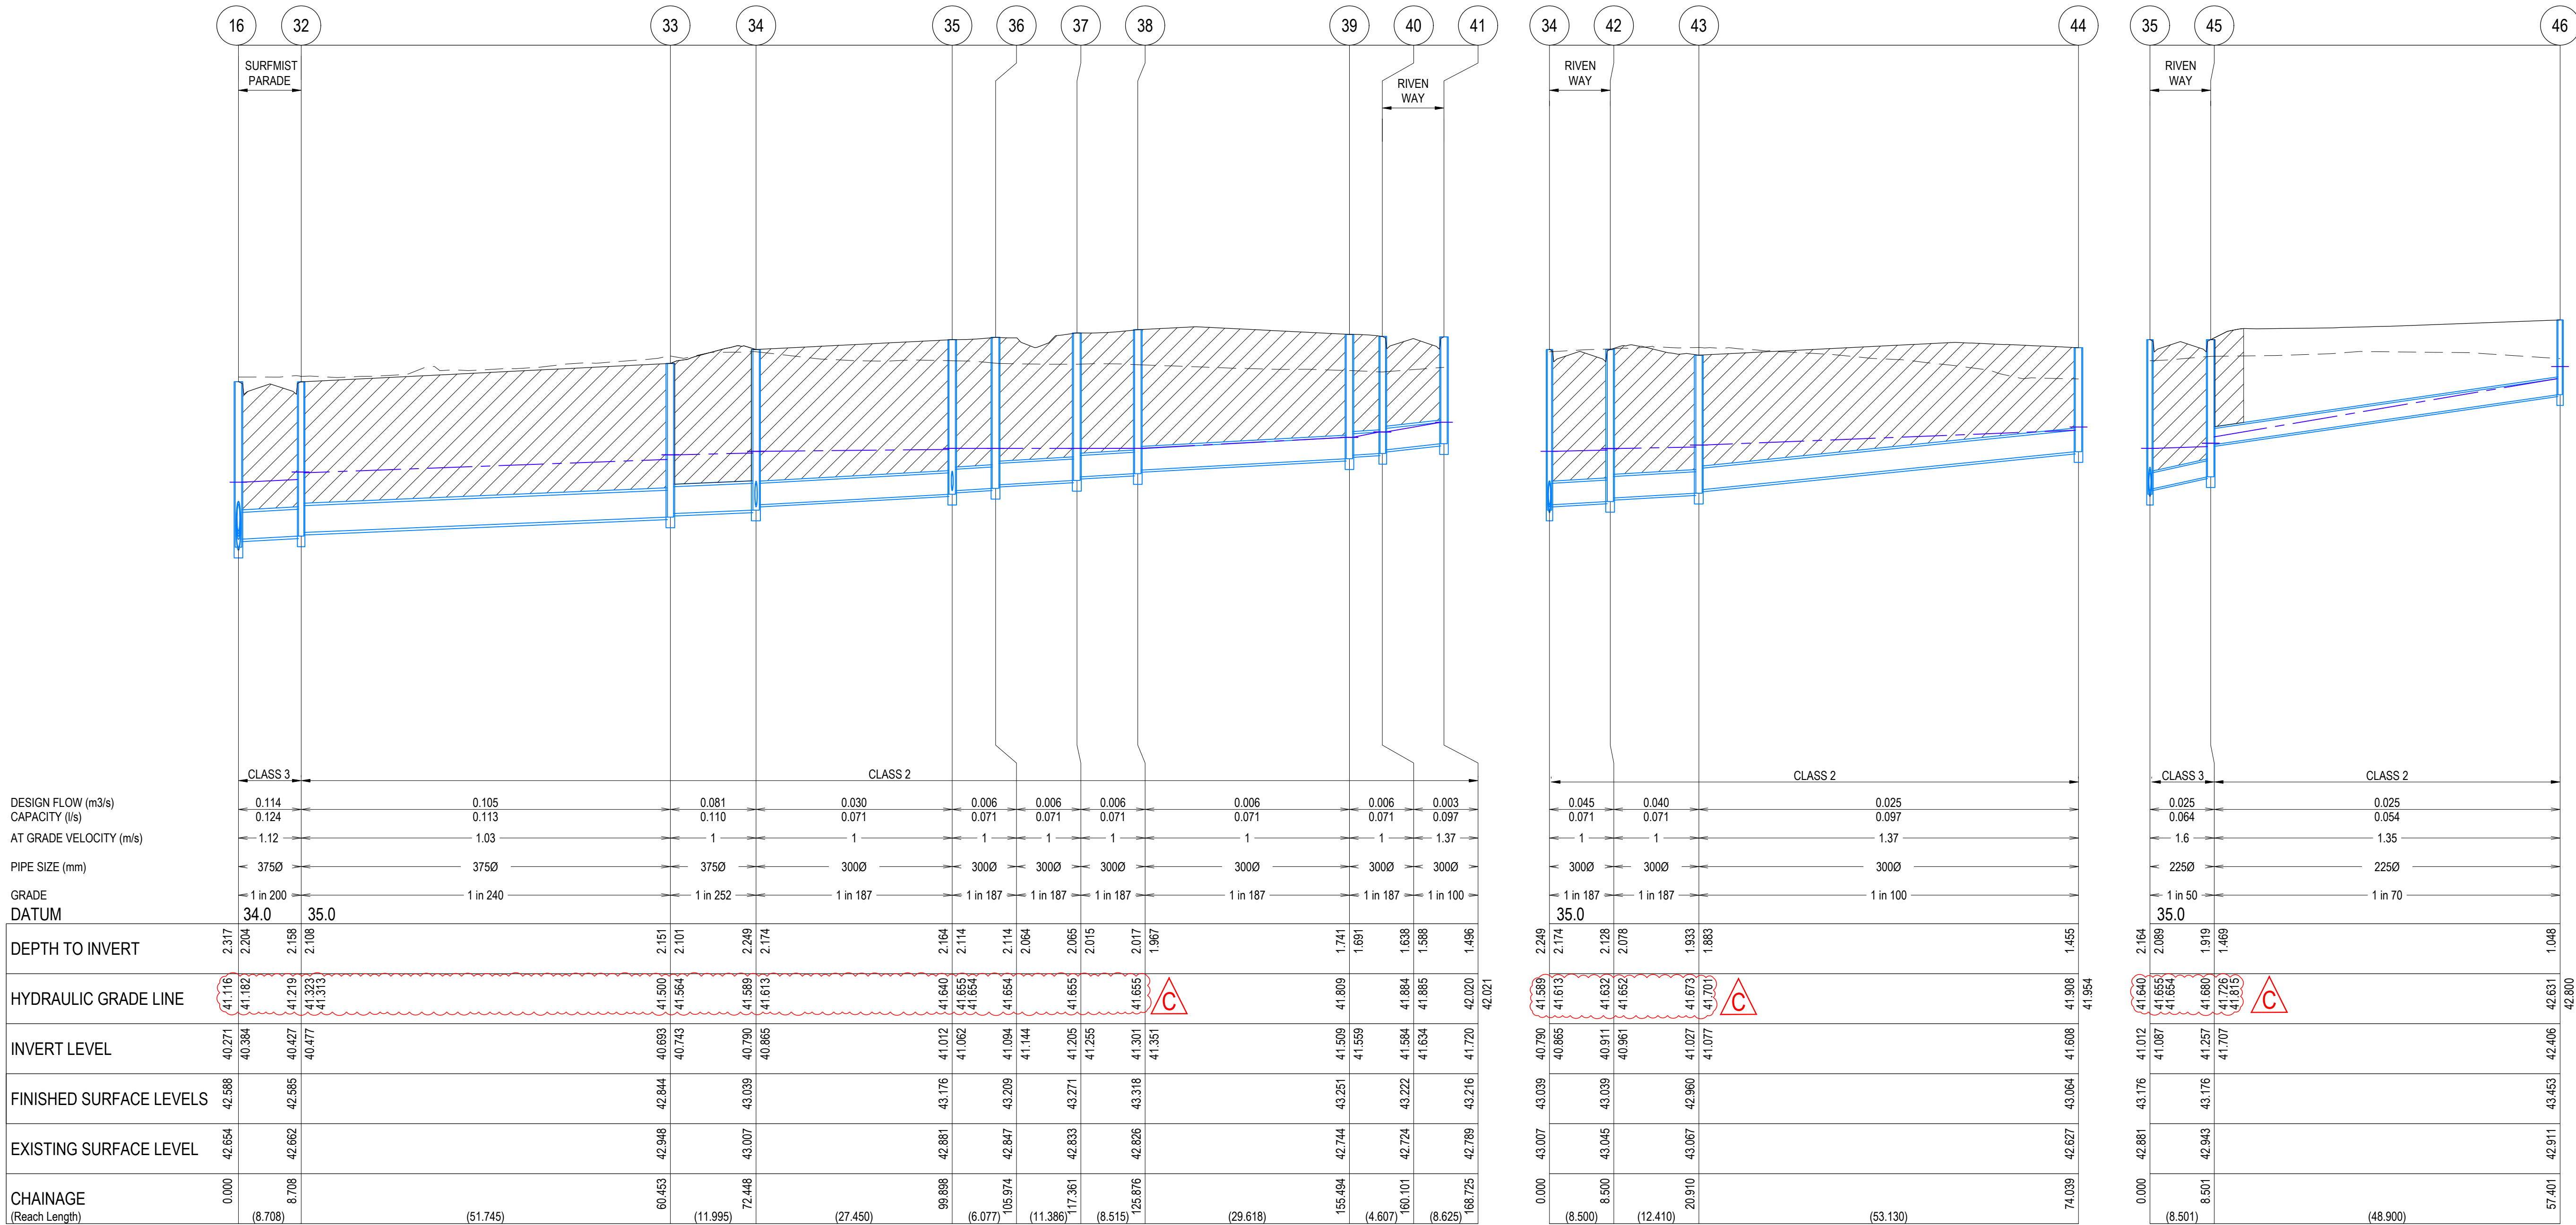
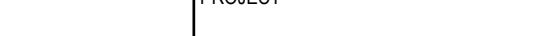
| REVISION | DATE     | ISSUE DESCRIPTION                             | DRAWN    | CHECKED | APPROVED    | CLIENT   | PROJECT   | DRAWING TITLE                                    | STATUS                                      | DESIGNED    | PROJECT ENGINEER |
|----------|----------|-----------------------------------------------|----------|---------|-------------|---|---|--------------------------------------------------|---------------------------------------------|-------------|------------------|
|          |          |                                               |          |         |             | <br>Communities Designed for Living | <br>Level 7, 176 Wellington Parade<br>East Melbourne, VIC, Australia 3002 | ALAMORA - STAGE 21<br>DRAINAGE LONG SECTIONS - 4 | ISSUED FOR APPROVAL<br>NOT FOR CONSTRUCTION | M.PLANT     | A.WALE           |
|          |          |                                               |          |         | M.PLANT     |   |   |                                                  |                                             | E.SFYRIDIS  |                  |
|          |          |                                               |          |         | PROJECT No. |   |   |                                                  |                                             | DRAWING No. | REVISION         |
| C        | 23.09.26 | COUNCIL COMMENTS - 20% AEP HGL LEVELS UPDATED | W.CONCHA | A.WALE  | E.SFYRIDIS  |   |   |                                                  |                                             | 200282.21   | R603             |
| B        | 08.09.26 | HGL'S UPDATED                                 | W.CONCHA | A.WALE  | E.SFYRIDIS  |   |   |                                                  |                                             |             |                  |
| A        | 16.02.26 | ISSUED FOR APPROVAL                           | M.PLANT  | A.WALE  | E.SFYRIDIS  |   |   |                                                  |                                             |             |                  |

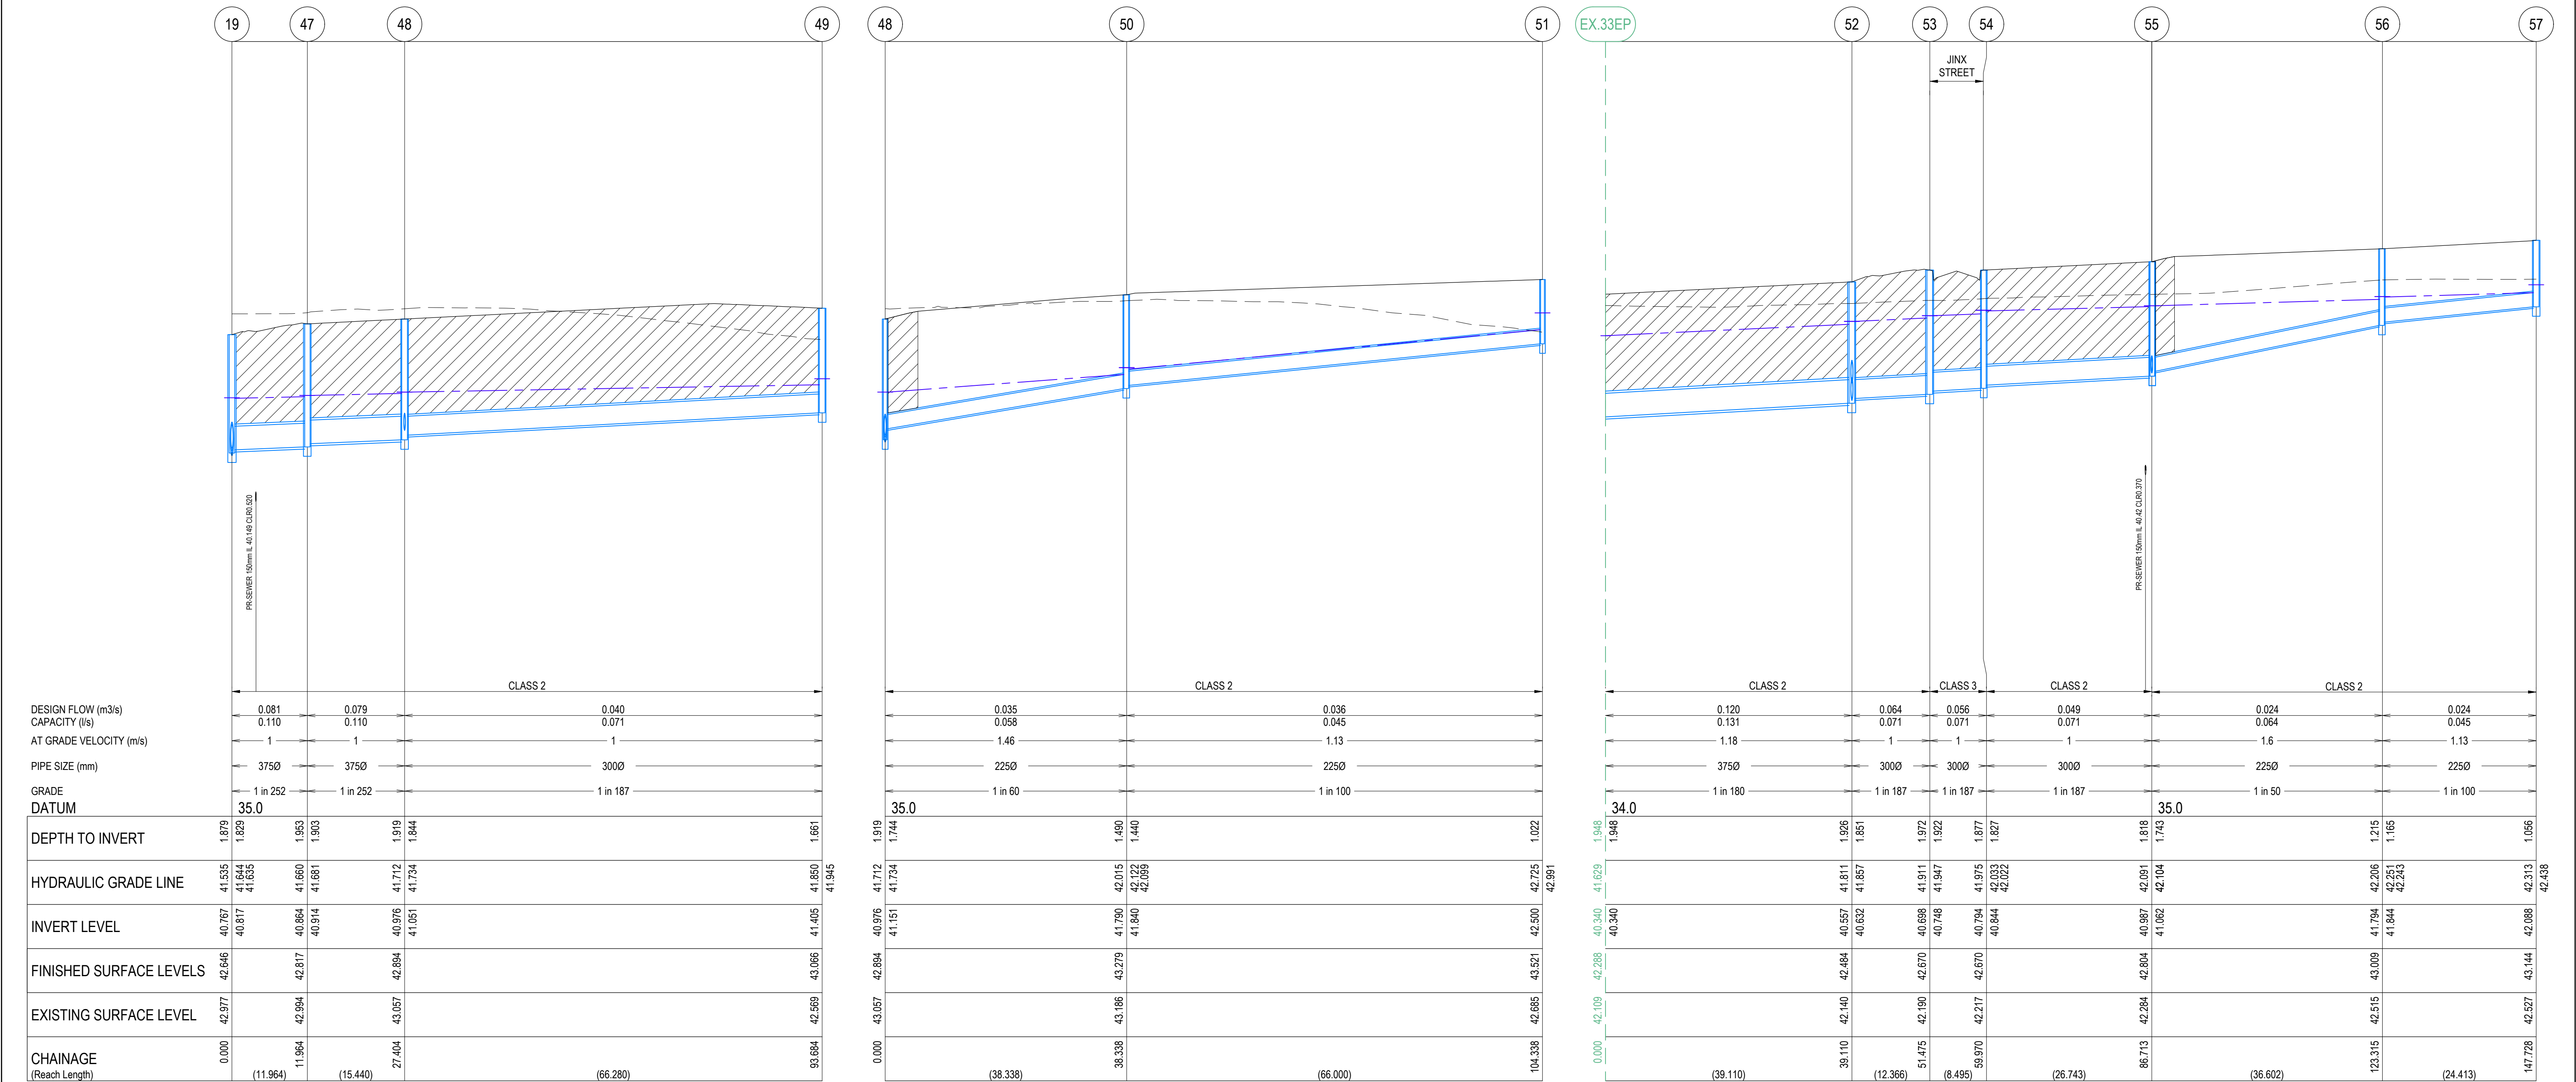

| REVISION | DATE     | ISSUE DESCRIPTION                             | DRAWN    | CHECKED | APPROVED   | CLIENT   | PROJECT   | DRAWING TITLE                                            | STATUS   | DESIGNED                        | PROJECT ENGINEER           |                      |
|----------|----------|-----------------------------------------------|----------|---------|------------|---|---|----------------------------------------------------------|---|---------------------------------|----------------------------|----------------------|
|          |          |                                               |          |         |            | <br><b>Communities Designed for Living</b> | <br>Level 7, 176 Wellington Parade<br>East Melbourne, VIC, Australia 3002 | <b>ALAMORA - STAGE 21<br/>DRAINAGE LONG SECTIONS - 5</b> | <b>ISSUED FOR APPROVAL<br/>NOT FOR CONSTRUCTION</b><br><br>SCALE @ A1 : 1:500 (H) 1:50 (V)<br> | M.PLANT                         | A.WALE                     |                      |
|          |          |                                               |          |         | M.PLANT    |   |   |                                                          |   | E.SFYRIDIS                      |                            |                      |
| D        | 23.09.26 | COUNCIL COMMENTS - 20% AEP HGL LEVELS UPDATED | W.CONCHA | A.WALE  | E.SFYRIDIS |   |   |                                                          |   |                                 |                            |                      |
| C        | 08.09.26 | HGL'S UPDATED                                 | W.CONCHA | A.WALE  | E.SFYRIDIS |   |   |                                                          |   |                                 |                            |                      |
| B        | 10.06.26 | LINE 19-49 DROPPED FOR ELEC CLEARANCE         | M.PLANT  | A.WALE  | E.SFYRIDIS |   |   |                                                          |   |                                 |                            |                      |
| A        | 16.02.26 | ISSUED FOR APPROVAL                           | M.PLANT  | A.WALE  | E.SFYRIDIS |   |   |                                                          |   | PROJECT No.<br><b>200282.21</b> | DRAWING No.<br><b>R604</b> | REVISION<br><b>D</b> |

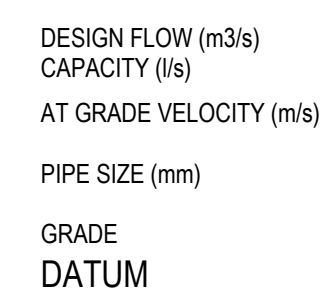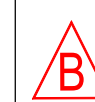E

**NOTE:**  
PITS 1-4, 8 & 9 TO BE CONSTRUCTED TO THEIR ULTIMATE COVER LEVEL AS INDICATED IN THE PIT SCHEDULE, WITH APPROPRIATE PIT COVER AS PER EDCM 605. PROVIDE DN225 BLOCK OUT FOR FUTURE CONNECTION TO AUXILIARY GRATED ENTRY PIT AS PER EDCM 601.

| PIT SCHEDULE |                              |            |             |          |                |          |                |                 |           |                  |   |
|--------------|------------------------------|------------|-------------|----------|----------------|----------|----------------|-----------------|-----------|------------------|---|
| PIT NUMBER   | TYPE                         | INTERNAL   |             | INLET    |                | OUTLET   |                | COVER LEVEL (m) | DEPTH (m) | STANDARD DRAWING | REMARKS   |
|              |                              | WIDTH (mm) | LENGTH (mm) | DIA (mm) | INVERT RL (mm) | DIA (mm) | INVERT RL (mm) |                 |           |                  |   |
| Ex.28EP      | ENDPIPE                      |            |             | 1050     | 37.752         |          |                | 40.095          | 2.343     |                  |   |
| 1            | JUNCTION PIT                 | 1350       | 900         | 1050     | 37.902         | 1050     | 37.902         | 40.241          | 2.339     | EDCM 601         | HAUNCHED TO 600x900 COVER. CONSTRUCT PIT TO FUTURE DESIGN LEVEL. PROVIDE 450Ø BLOCKOUT TO NORTH AT IL38.24 FOR FUTURE CONNECTION |
| 2            | JUNCTION PIT                 | 1350       | 900         | 1050     | 38.074         | 1050     | 38.074         | 40.431          | 2.357     | EDCM 601         | HAUNCHED TO 600x900 COVER. CONSTRUCT PIT TO FUTURE DESIGN LEVEL.                                                                 |
| 3            | JUNCTION PIT                 | 1350       | 1650        | 825      | 38.494         | 1050     | 38.279         | 40.793          | 2.514     | EDCM 601         | HAUNCHED TO 600x900 COVER. CONSTRUCT PIT TO FUTURE DESIGN LEVEL. PROVIDE 750Ø BLOCKOUT TO WEST AT IL38.58 FOR FUTURE CONNECTION  |
| 4            | JUNCTION PIT                 | 600        | 1500        | 825      | 38.624         | 825      | 38.574         | 41.092          | 2.519     | EDCM 601         | HAUNCHED TO 600x900 COVER. CONSTRUCT PIT TO FUTURE DESIGN LEVEL. PROVIDE 300Ø BLOCKOUT TO WEST AT IL39.50 FOR FUTURE CONNECTION  |
| 5            | JUNCTION PIT                 | 1050       | 1800        | 825      | 38.725         | 825      | 38.675         | 41.123          | 2.448     | EDCM 601         | HAUNCHED TO 600x900 COVER**. CONSTRUCT PIT TO FUTURE DESIGN LEVEL.                                                               |
| 7            | JUNCTION PIT                 | 1050       | 900         | 825      | 38.811         | 825      | 38.793         | 41.225          | 2.432     | EDCM 605         | HAUNCHED TO 600x900 COVER**. CONSTRUCT PIT TO FUTURE DESIGN LEVEL.                                                               |
|              |                              |            |             | 300      | 39.555         |          |                |                 |           |                  | PROVIDE 300Ø BLOCKOUT TO WEST AT IL39.55 FOR FUTURE CONNECTION.                                                                  |
| 8            | JUNCTION PIT                 | 1050       | 900         | 825      | 39.032         | 825      | 38.982         | 41.482          | 2.500     | EDCM 601 & 607   | HAUNCHED TO 600x900 COVER**. CONSTRUCT PIT TO FUTURE DESIGN LEVEL. SUPPLY CLASS D COVER                                          |
|              |                              |            |             | 300      | 39.911         |          |                |                 |           |                  | PROVIDE 300Ø BLOCKOUT TO EAST AT IL39.911 FOR FUTURE CONNECTION.                                                                 |
| 9            | JUNCTION PIT                 | 1050       | 900         | 825      | 39.277         | 825      | 39.232         | 41.782          | 2.550     | EDCM 601 & 607   | HAUNCHED TO 600x900 COVER**. CONSTRUCT PIT TO FUTURE DESIGN LEVEL. SUPPLY CLASS D COVER                                          |
|              |                              |            |             | 300      | 40.223         |          |                |                 |           |                  | PROVIDE 300Ø BLOCKOUT TO EAST AT IL40.223 FOR FUTURE CONNECTION.                                                                 |
| 10           | JUNCTION PIT                 | 1050       | 900         | 825      | 39.312         | 825      | 39.312         | 41.844          | 2.532     | EDCM 605         | HAUNCHED TO 600x900 COVER**.   |
| 11           | JUNCTION PIT                 | 1050       | 900         | 825      | 39.334         | 825      | 39.334         | 41.886          | 2.551     | EDCM 605         | HAUNCHED TO 600x900 COVER.   |
| 12           | GRADED SIDE ENTRY PIT        | 1050       | 900         | 825      | 39.414         | 825      | 39.364         | 41.938          | 2.574     | EDCM 605         | HAUNCHED TO 600x900 COVER.   |
| 13           | GRADED SIDE ENTRY PIT        | 1050       | 900         | 825      | 39.537         | 825      | 39.481         | 42.039          | 2.558     | EDCM 601 & 607   | HAUNCHED TO 600x900 COVER.   |
|              |                              |            |             | 300      | 40.187         |          |                |                 |           |                  |   |
| 14           | GRADED SIDE ENTRY PIT        | 1200       | 900         | 675      | 39.895         | 825      | 39.707         | 42.295          | 2.587     | EDCM 605         | HAUNCHED TO 600x900 COVER.   |
|              |                              |            |             | 750      | 39.840         |          |                |                 |           |                  |   |
| 15           | DOUBLE SIDE ENTRY PIT GRATED | 900        | 1500        | 600      | 40.045         | 675      | 39.970         | 42.352          | 2.382     | EDCM 601 & 607   | HAUNCHED TO 600x900 COVER.   |
| 16           | GRADED SIDE ENTRY PIT        | 900        | 900         | 450      | 40.421         | 600      | 40.271         | 42.588          | 2.317     | EDCM 601 & 607   | HAUNCHED TO 600x900 COVER.   |
|              |                              |            |             | 375      | 40.496         |          |                |                 |           |                  |   |
|              |                              |            |             | 375      | 40.384         |          |                |                 |           |                  |   |
| 17           | JUNCTION PIT                 | 600        | 900         | 450      | 40.613         | 450      | 40.563         | 42.704          | 2.142     | EDCM 605         |   |
| 18           | DOUBLE SIDE ENTRY PIT GRATED | 600        | 900         | 450      | 40.725         | 450      | 40.675         | 42.646          | 1.970     | EDCM 602         |   |
| 19           | DOUBLE SIDE ENTRY PIT GRATED | 600        | 900         | 375      | 40.842         | 450      | 40.767         | 42.646          | 1.879     | EDCM 602         |   |
|              |                              |            |             | 375      | 40.817         |          |                |                 |           |                  |   |
| 20EP         | ENDPIPE                      |            |             |          |                | 375      | 40.988         | 42.814          | 1.826     |                  |   |
| 21           | JUNCTION PIT                 | 600        | 900         | 300      | 40.131         | 300      | 40.081         | 41.719          | 1.638     | EDCM 605         | CONSTRUCT PIT 100mm BELOW FUTURE DESIGN LEVEL AND SUPPLY TEMPORARY COVER                                                         |
| 22           | JUNCTION PIT                 | 600        | 900         | 300      | 40.623         | 300      | 40.573         | 41.954          | 1.381     | EDCM 605         | CONSTRUCT PIT TO FUTURE DESIGN LEVEL.                                                                                            |
| 23           | JUNCTION PIT                 | 600        | 900         | 225      | 41.065         | 300      | 40.990         | 42.361          | 1.371     | EDCM 605         | CONSTRUCT PIT TO FUTURE DESIGN LEVEL.                                                                                            |
| 24           | JUNCTION PIT                 | 600        | 900         |          |                | 225      | 41.686         | 42.665          | 0.979     | EDCM 605         |   |
| 25           | JUNCTION PIT                 | 600        | 900         | 300      | 40.281         | 300      | 40.231         | 42.053          | 1.822     | EDCM 605         |   |
| 25A          | DOUBLE SIDE ENTRY PIT GRATED | 600        | 900         |          |                | 300      | 40.346         | 42.014          | 1.667     | EDCM 602 & 607   |   |
| 26           | DOUBLE SIDE ENTRY PIT GRATED | 1050       | 600         | 675      | 39.980         | 750      | 39.905         | 42.295          | 2.390     | EDCM 602 & 607   | HAUN   |

- 1) \*\* - DENOTES PIT IS HAUNCHED TOWARDS ROAD CENTRELINE (UNDER ROAD PAVEMENT/KERB)
- 2) ALL PIT COVERS TO BE PROVIDED IN ACCORDANCE WITH EDCM 605 - PIT COVER SCHEDULE.
- 3) PITS WITHIN ROAD RESERVES ARE TO BE BACKFILLED AND COMPACTED WITH CLASS 3 FCR IN ACCORDANCE WITH WYNDHAM CITY COUNCIL SPECIFICATIONS AND REQUIREMENTS.

| REVISION | DATE     | ISSUE DESCRIPTION                                   | DRAWN    | CHECKED | APPROVED   | CLIENT   | PROJECT   | DRAWING TITLE                          | STATUS                                      | DESIGNED    | PROJECT ENGINEER |          |  |
|----------|----------|-----------------------------------------------------|----------|---------|------------|---|---|----------------------------------------|---------------------------------------------|-------------|------------------|----------|--|
|          |          |                                                     |          |         |            | <br>Communities Designed for Living | <br>Level 7, 176 Wellington Parade<br>East Melbourne, VIC, Australia 3002 | ALAMORA - STAGE 21<br>PIT SCHEDULE - 1 | ISSUED FOR APPROVAL<br>NOT FOR CONSTRUCTION | M.PLANT     | A.WALE           |          |  |
|          |          |                                                     |          |         |            |   |   |                                        |                                             |             |                  |          |  |
|          |          |                                                     |          |         |            |   |   |                                        |                                             |             |                  |          |  |
| E        | 23.09.26 | COUNCIL COMMENTS - PIT SCHEDULE UPDATED             | W.CONCHA | A.WALE  | E.SFYRIDIS |   |   |                                        |                                             |             |                  |          |  |
| D        | 08.09.26 | COUNCIL COMMENTS - PIT SCHEDULE 14, 15 & 20 UPDATED | W.CONCHA | A.WALE  | E.SFYRIDIS |   |   |                                        |                                             |             |                  |          |  |
| C        | 19.08.26 | COUNCIL COMMENTS - PITS 15 & 29 UPDATED             | A.WALE   | A.WALE  | E.SFYRIDIS |   |   |                                        |                                             |             |                  |          |  |
| B        | 10.06.26 | PIT SCHEDULE UPDATED - HAUNCHING, PIT 8 MOVED       | M.PLANT  | A.WALE  | E.SFYRIDIS |   |   |                                        |                                             |             |                  |          |  |
| A        | 16.02.26 | ISSUED FOR APPROVAL                                 | M.PLANT  | A.WALE  | E.SFYRIDIS |   |   |                                        | SCALE @ A1 :                                | M.PLANT     | E.SFYRIDIS       |          |  |
|          |          |                                                     |          |         |            |   |   |                                        |                                             | PROJECT No. | DRAWING No.      | REVISION |  |
|          |          |                                                     |          |         |            |   |   |                                        |                                             | 200282.21   | R606             | E        |  |

- 1) \*\* - DENOTES PIT IS HAUNCHED TOWARDS ROAD CENTRELIN (UNDER ROAD PAVEMENT/KERB)
- 2) ALL PIT COVERS TO BE PROVIDED IN ACCORDANCE WITH EDMC 605 - PIT COVER SCHEDULE.
- 3) PITS WITHIN ROAD RESERVES ARE TO BE BACKFILLED AND COMPACTED WITH CLASS 3 FCR IN ACCORDANCE WITH WYNDHAM CITY COUNCIL SPECIFICATIONS AND REQUIREMENTS.



NOT TO SCALE  
NOTE: REFER TO EDCM FOR TECHNICAL SPECIFICATION  
(FUTURE ALLOTMENT 2551)



GRATED SIDE ENTRY PIT  
REFER TO EDCM 601, 602 & 603  
NOT TO SCALE



HAUNCHED GRATED SIDE ENTRY PIT  
REFER TO EDCM 601, 603 & 607  
NOT TO SCALE



DOUBLE GRATED SIDE ENTRY PIT  
REFER TO EDCM 602 & 603  
NOT TO SCALE



Villawood  
properties  
Communities Designed for Living



Level 7, 176 Wellington Parade  
East Melbourne, VIC, Australia 3002

ALAMORA  
Tarneit

**ALAMORA - STAGE 21**  
**PIT SCHEDULE - 2**

STATUS

**ISSUED FOR APPROVAL**  
**NOT FOR CONSTRUCTION**

SCALE @ A1 :

|          |  |
|----------|--|
| DESIGNED |  |
| M.PLANT  |  |

|         |  |
|---------|--|
| DRAWN   |  |
| M.PLANT |  |

PROJECT No.

**200282.21**

PROJECT ENGINEER  
A.WALE

|                 |
|-----------------|
| PROJECT MANAGER |
| E.SFYRIDIS      |


DRAWING No. **R6**

REVISION C


PAVEMENT DESIGNS  
ALL PAVEMENT DESIGNS HAVE BEEN PROVIDED BY TONKIN TAYLOR. CREO IS NOT RESPONSIBLE FOR GEOTECHNICAL OR PAVEMENT RELATED DESIGNS AND IS NOT RESPONSIBLE FOR THE ACCURACY, ADEQUACY OR APPROPRIATENESS OF THESE DESIGNS. THE PAVEMENT COMPOSITIONS SHOWN ON THIS DRAWING HAVE BEEN REPRODUCED FROM THE PAVEMENT REPORT FOR THIS DEVELOPMENT. THIS DOCUMENT SHOULD BE REVIEWED BY THE CONTRACTOR TO ENSURE DESIGN HAS BEEN INTERPRETED CORRECTLY. A COPY OF THIS DOCUMENT WILL BE MADE AVAILABLE UPON REQUEST.

**WARNING**  
**BEWARE OF UNDERGROUND & OVERHEAD SERVICES**  
The locations of underground & overhead services are approximate only & their exact position should be proven on site. No guarantee is given that all existing services are shown. Locate all underground services before commencement of works.  
**DIAL 1100 BEFORE YOU DIG**  
www.1100.com.au


**NOTE**  
PAVEMENT LAYERS ARE TO BE CONSTRUCTED AND COMPACTED IN ACCORDANCE WITH WYNDHAM CITY COUNCIL SPECIFICATIONS AND REQUIREMENTS.

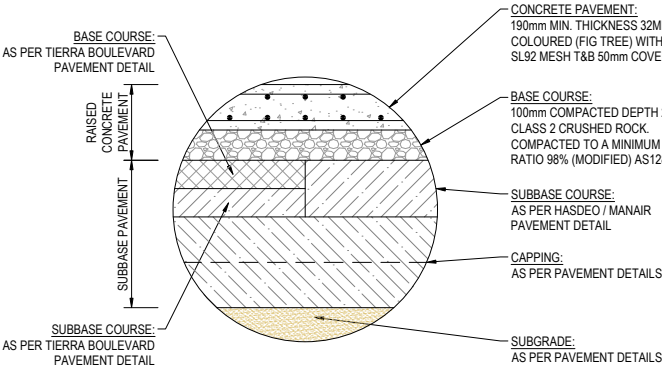


PAVEMENT COMPOSITION  
RAISED PAVEMENT

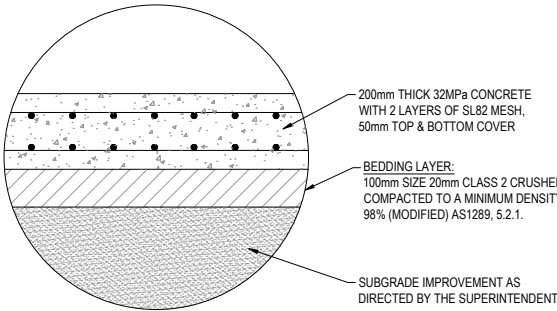


PAVEMENT COMPOSITION  
JAYCE LANE  
300mm DEPTH

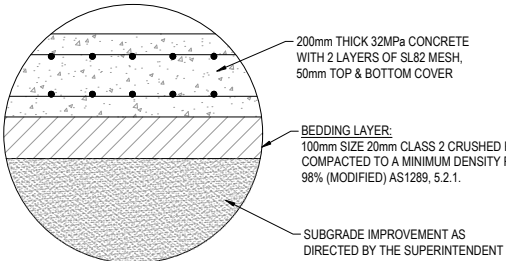


PAVEMENT COMPOSITION  
KAISA STREET PARKING BAY  
300mm DEPTH

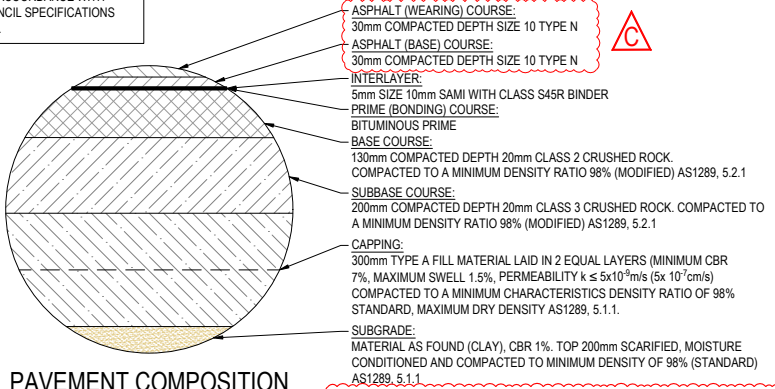

PAVEMENT COMPOSITION  
HASDEO WAY & JINX STREET  
695mm DEPTH  
NTS

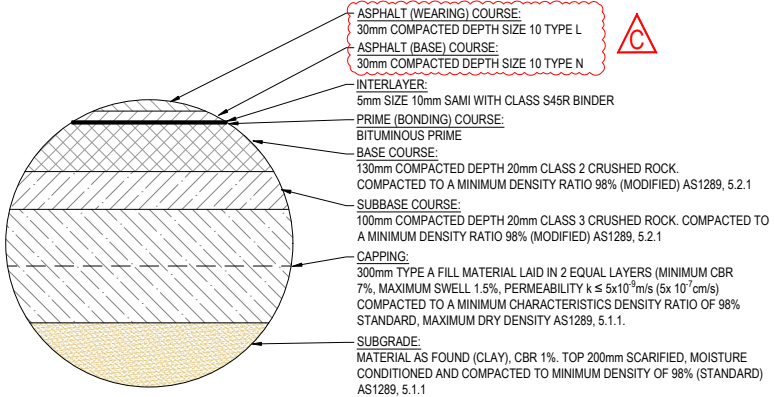

PAVEMENT COMPOSITION  
SURFMIST PARADE, KAISA STREET,  
MANAIR WAY, GRACIOUS WAY & RIVEN WAY  
595mm DEPTH  
NTS

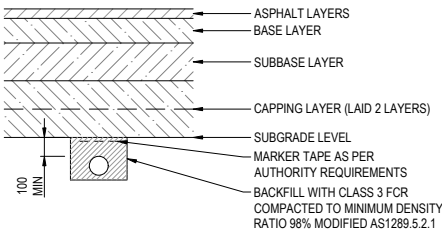

SERVICE TRENCH DETAIL  
NTS

- A. BULK EARTHWORKS ON PROPOSED ROAD BOXING **MUST** BE LEFT 300mm PROUD OF DESIGN SUBGRADE LEVELS.  
B. ALL CONDUITS, SERVICES AND, OR TRENCHES UNDER PROPOSED ROAD PAVEMENTS **MUST** BE PLACED AHEAD OF CAPPING LAYER 1st LAYER AND TRENCHES ARE BACKFILLED WITH CLASS 3 FCR COMPACTED TO 98% **MODIFIED** COMPACTION.  
C. WHEN ALL SERVICES HAVE BEEN PLACED, TRENCHES BACKFILLED AND COMPACTED WITH FCR, **THEN ONLY** 300mm MENTIONED IN (COMMENT A) CAN BE EXCAVATED TO DESIGN SUBGRADE LEVELS, CHECKED, PROOF ROLLED AND **IMMEDIATELY** CAPPED MATERIAL TO PREVENT ANY DRYING OR WETTING TO TAKE PLACE OF PREPARED SUBGRADES.  
D. **HOLD POINT** WILL APPLY FOR ALL STEPS AS DETAILED ABOVE.  
E. ONCE CAPPING LAYER 1st LAYER HAS BEEN PLACED, **NO FURTHER EXCAVATION OR PENETRATION** THROUGH THIS LAYER WILL BE ALLOWED.

Where there is a reference to EDCM202a, it has to come with a condition that note 2 of EDCM202a is not applicable and note 1 with modification that the conduit is only in subgrade.

- A. BULK EARTHWORKS ON PROPOSED ROAD BOXING **MUST** BE LEFT 300mm PROUD OF DESIGN SUBGRADE LEVELS.  
B. ALL CONDUITS, SERVICES AND, OR TRENCHES UNDER PROPOSED ROAD PAVEMENTS **MUST** BE PLACED AHEAD OF CAPPING LAYER 1st LAYER AND TRENCHES ARE BACKFILLED WITH CLASS 3 FCR COMPACTED TO 98% **MODIFIED** COMPACTION.  
C. WHEN ALL SERVICES HAVE BEEN PLACED, TRENCHES BACKFILLED AND COMPACTED WITH FCR, **THEN ONLY** 300mm MENTIONED IN (COMMENT A) CAN BE EXCAVATED TO DESIGN SUBGRADE LEVELS, CHECKED, PROOF ROLLED AND **IMMEDIATELY** CAPPED MATERIAL TO PREVENT ANY DRYING OR WETTING TO TAKE PLACE OF PREPARED SUBGRADES.  
D. **HOLD POINT** WILL APPLY FOR ALL STEPS AS DETAILED ABOVE.  
E. ONCE CAPPING LAYER 1st LAYER HAS BEEN PLACED, **NO FURTHER EXCAVATION OR PENETRATION** THROUGH THIS LAYER WILL BE ALLOWED.

Where there is a reference to EDCM202a, it has to come with a condition that note 2 of EDCM202a is not applicable and note 1 with modification that the conduit is only in subgrade.

| REVISION | DATE     | ISSUE DESCRIPTION                           | DRAWN   | CHECKED | APPROVED  |
|----------|----------|---------------------------------------------|---------|---------|-----------|
|          |          |                                             |         |         |           |
|          |          |                                             |         |         |           |
|          |          |                                             |         |         |           |
| C        | 19.08.26 | COUNCIL COMMENTS - PAVEMENT DETAILS UPDATED | A.WALE  | A.WALE  | ESFYRIDIS |
| B        | 10.06.26 | COUNCIL COMMENTS - PAVEMENT DETAILS         | M.PLANT | A.WALE  | ESFYRIDIS |
| A        | 16.02.26 | ISSUED FOR APPROVAL                         | M.PLANT | A.WALE  | ESFYRIDIS |





ALAMORA - STAGE 21  
PAVEMENT PLAN

ISSUED FOR APPROVAL  
NOT FOR CONSTRUCTION

SCALE @ A1: 1:750  
15 0 15 30

N



|                          |                               |
|--------------------------|-------------------------------|
| DESIGNED<br>M.PLANT      | PROJECT ENGINEER<br>A.WALE    |
| DRAWN<br>M.PLANT         | PROJECT MANAGER<br>E.SFYRIDIS |
| PROJECT No.<br>200282.21 | DRAWING No.<br>R700           |
|                          | REVISION<br>C                 |

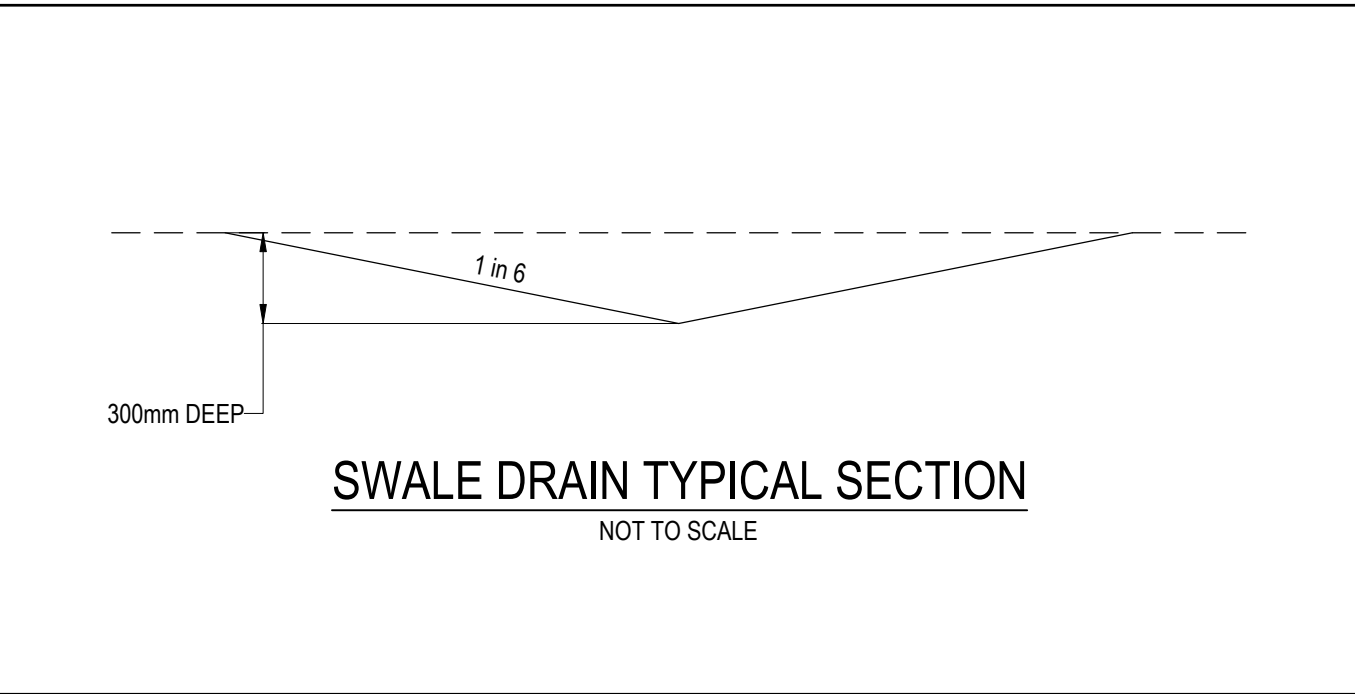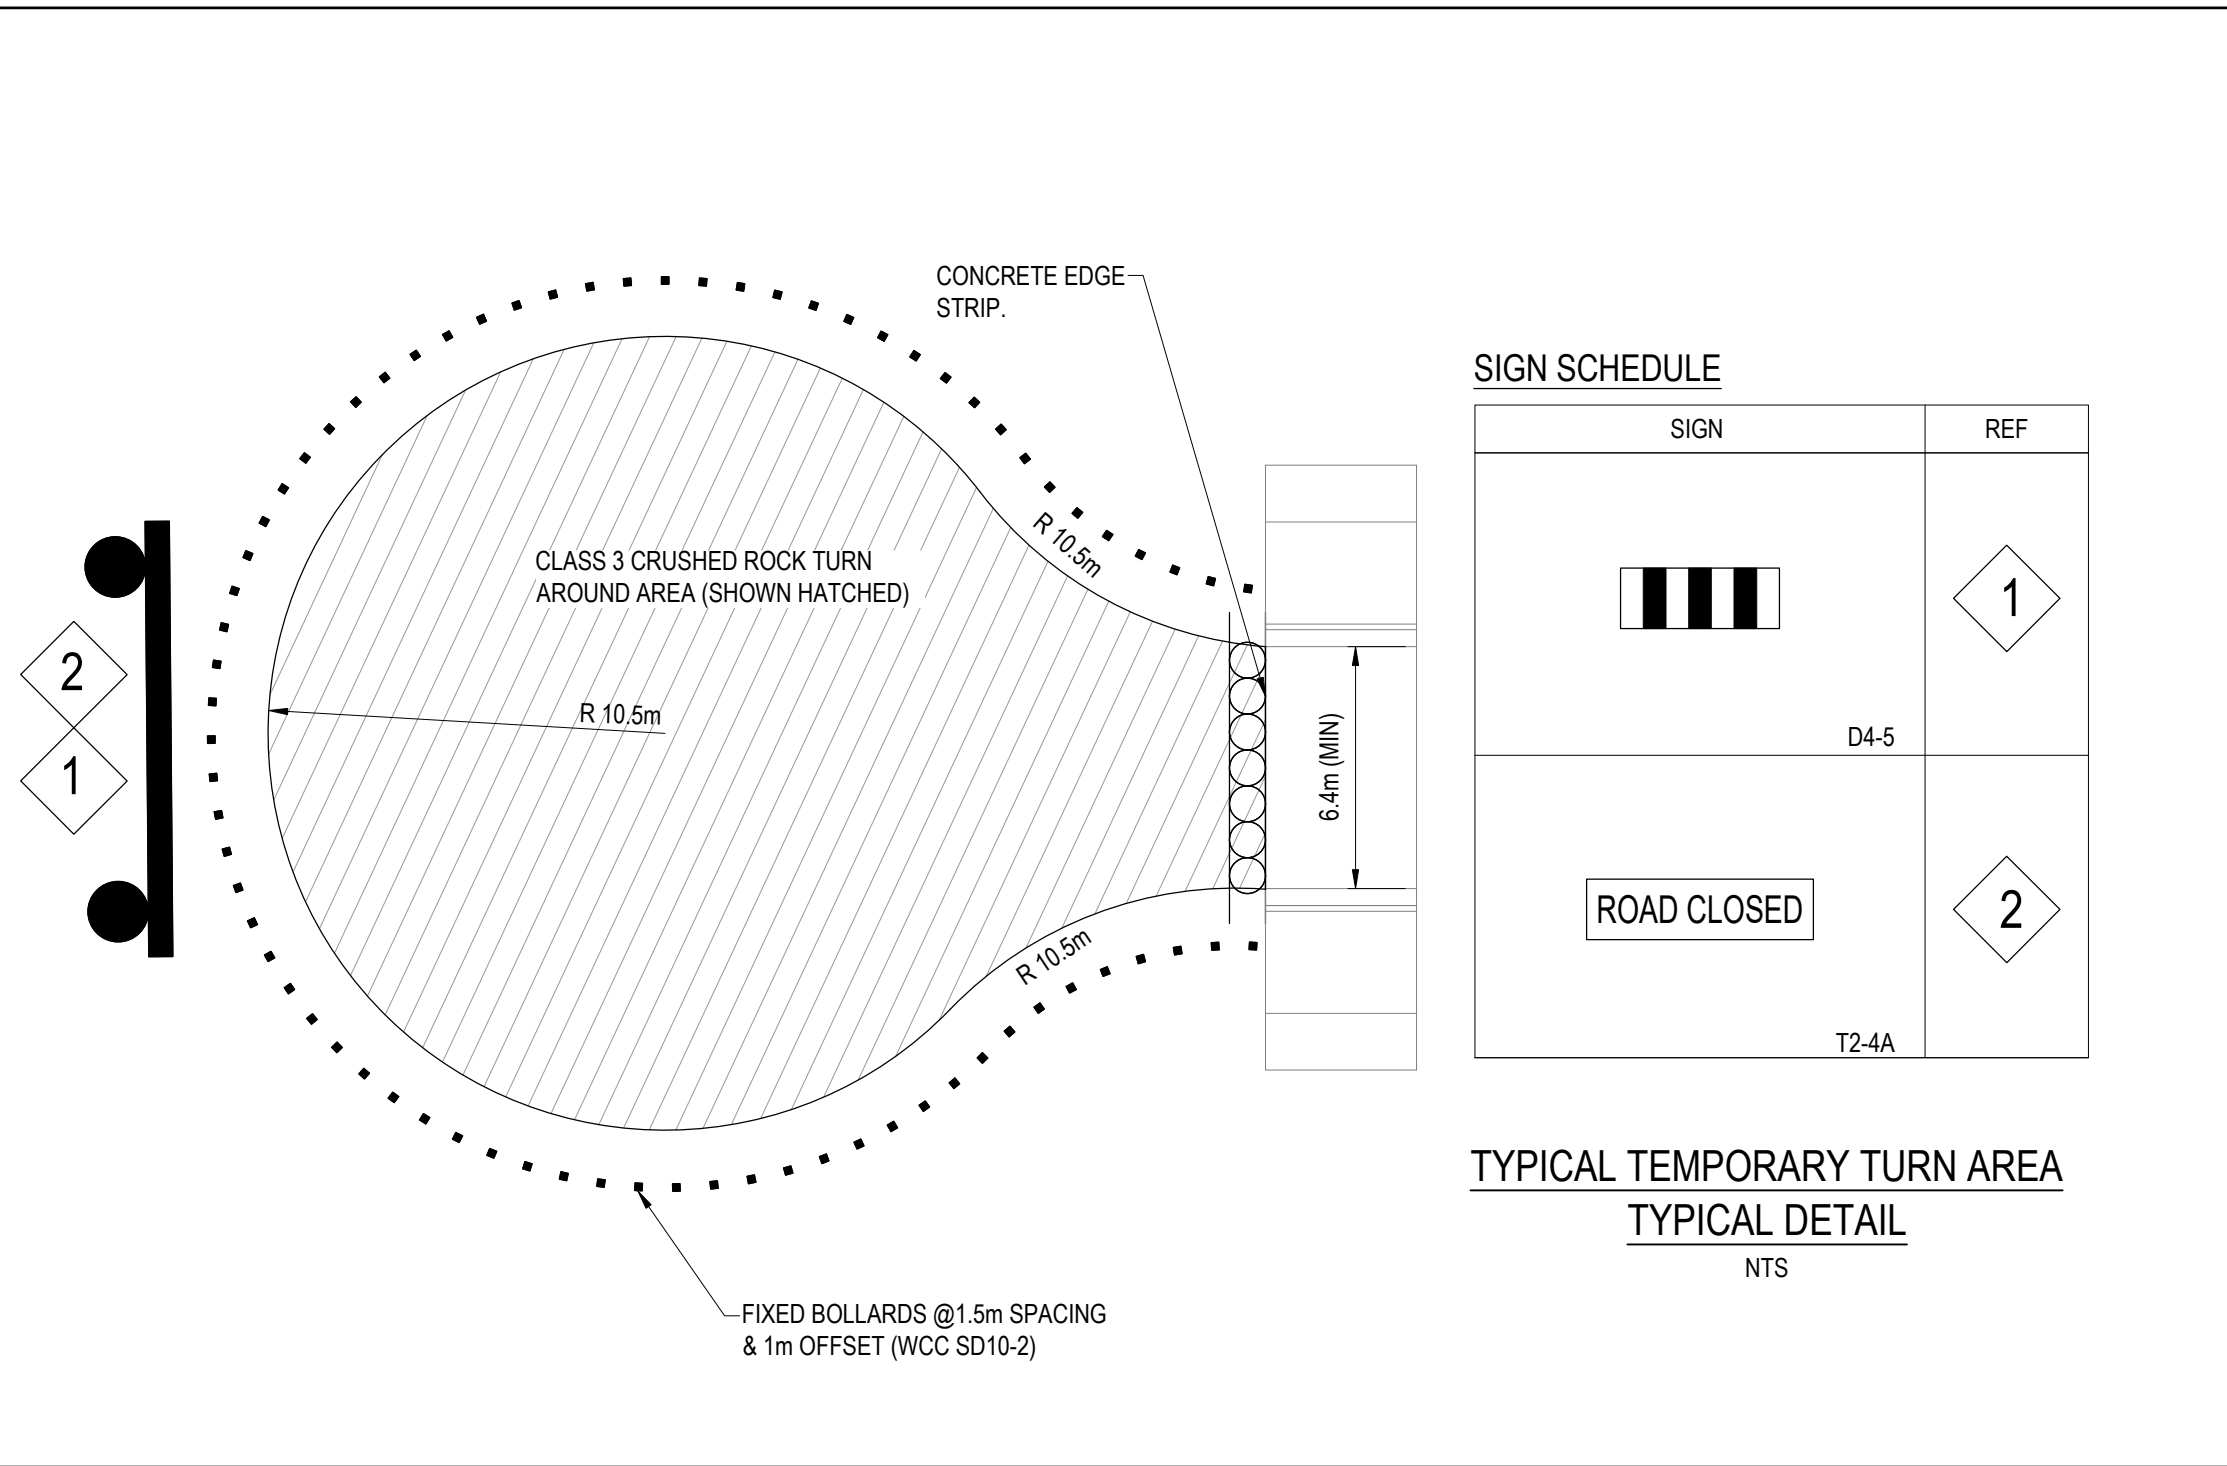





**NOTE**  
PAVEMENT LAYERS ARE TO BE CONSTRUCTED AND COMPACTED IN ACCORDANCE WITH WYNDHAM CITY COUNCIL SPECIFICATIONS AND REQUIREMENTS.

**WARNING**  
**BEWARE OF UNDERGROUND & OVERHEAD SERVICES**  
The locations of underground & overhead services are approximate only & their exact position should be proven on site. No guarantee is given that all existing services are shown. Locate all underground services before commencement of works

**DIAL 1100 BEFORE YOU DIG**  
[www.1100.com.au](http://www.1100.com.au)

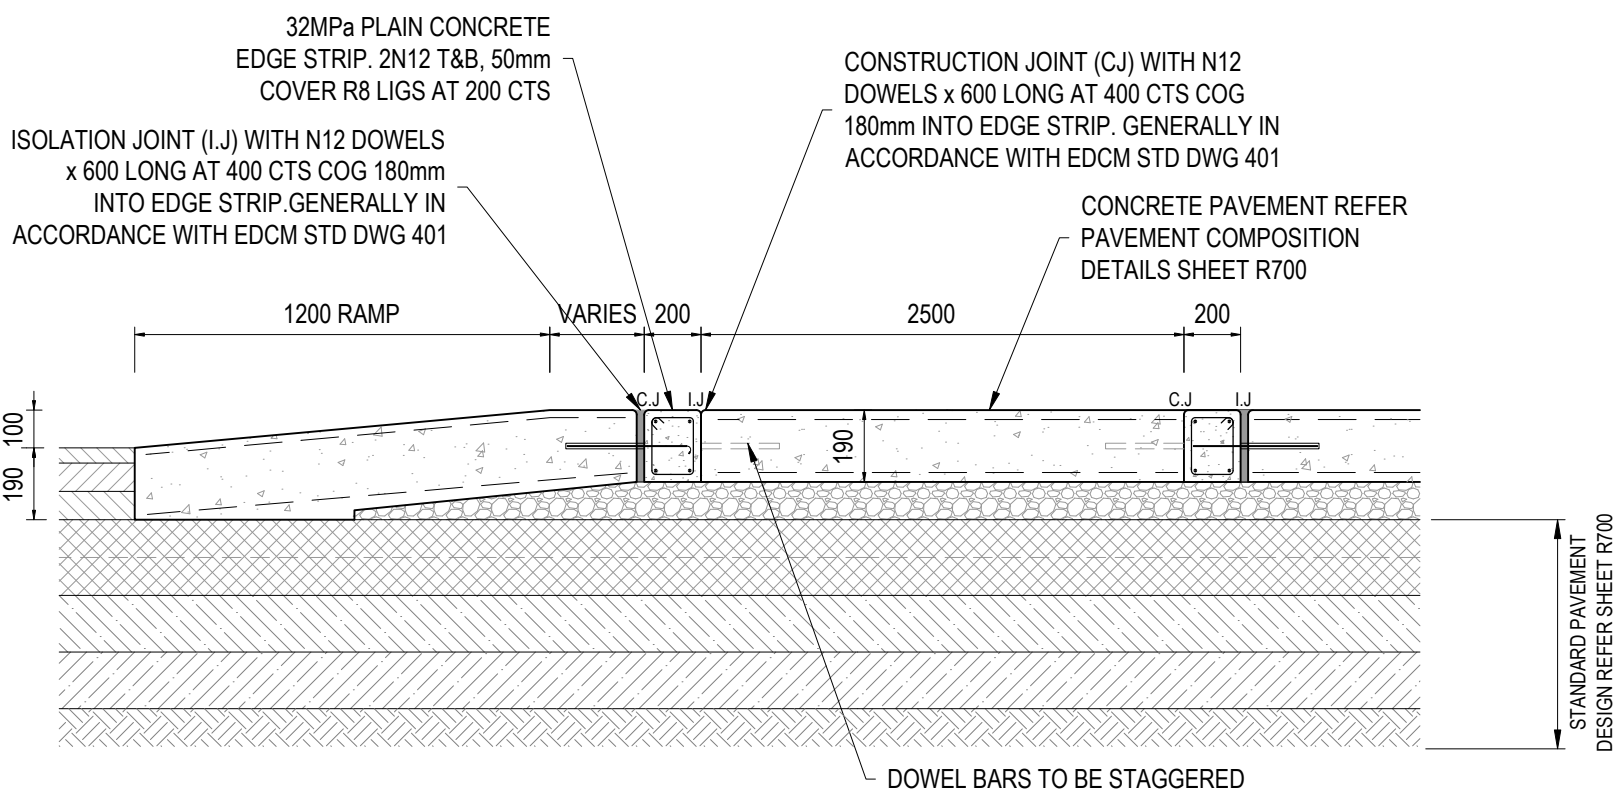
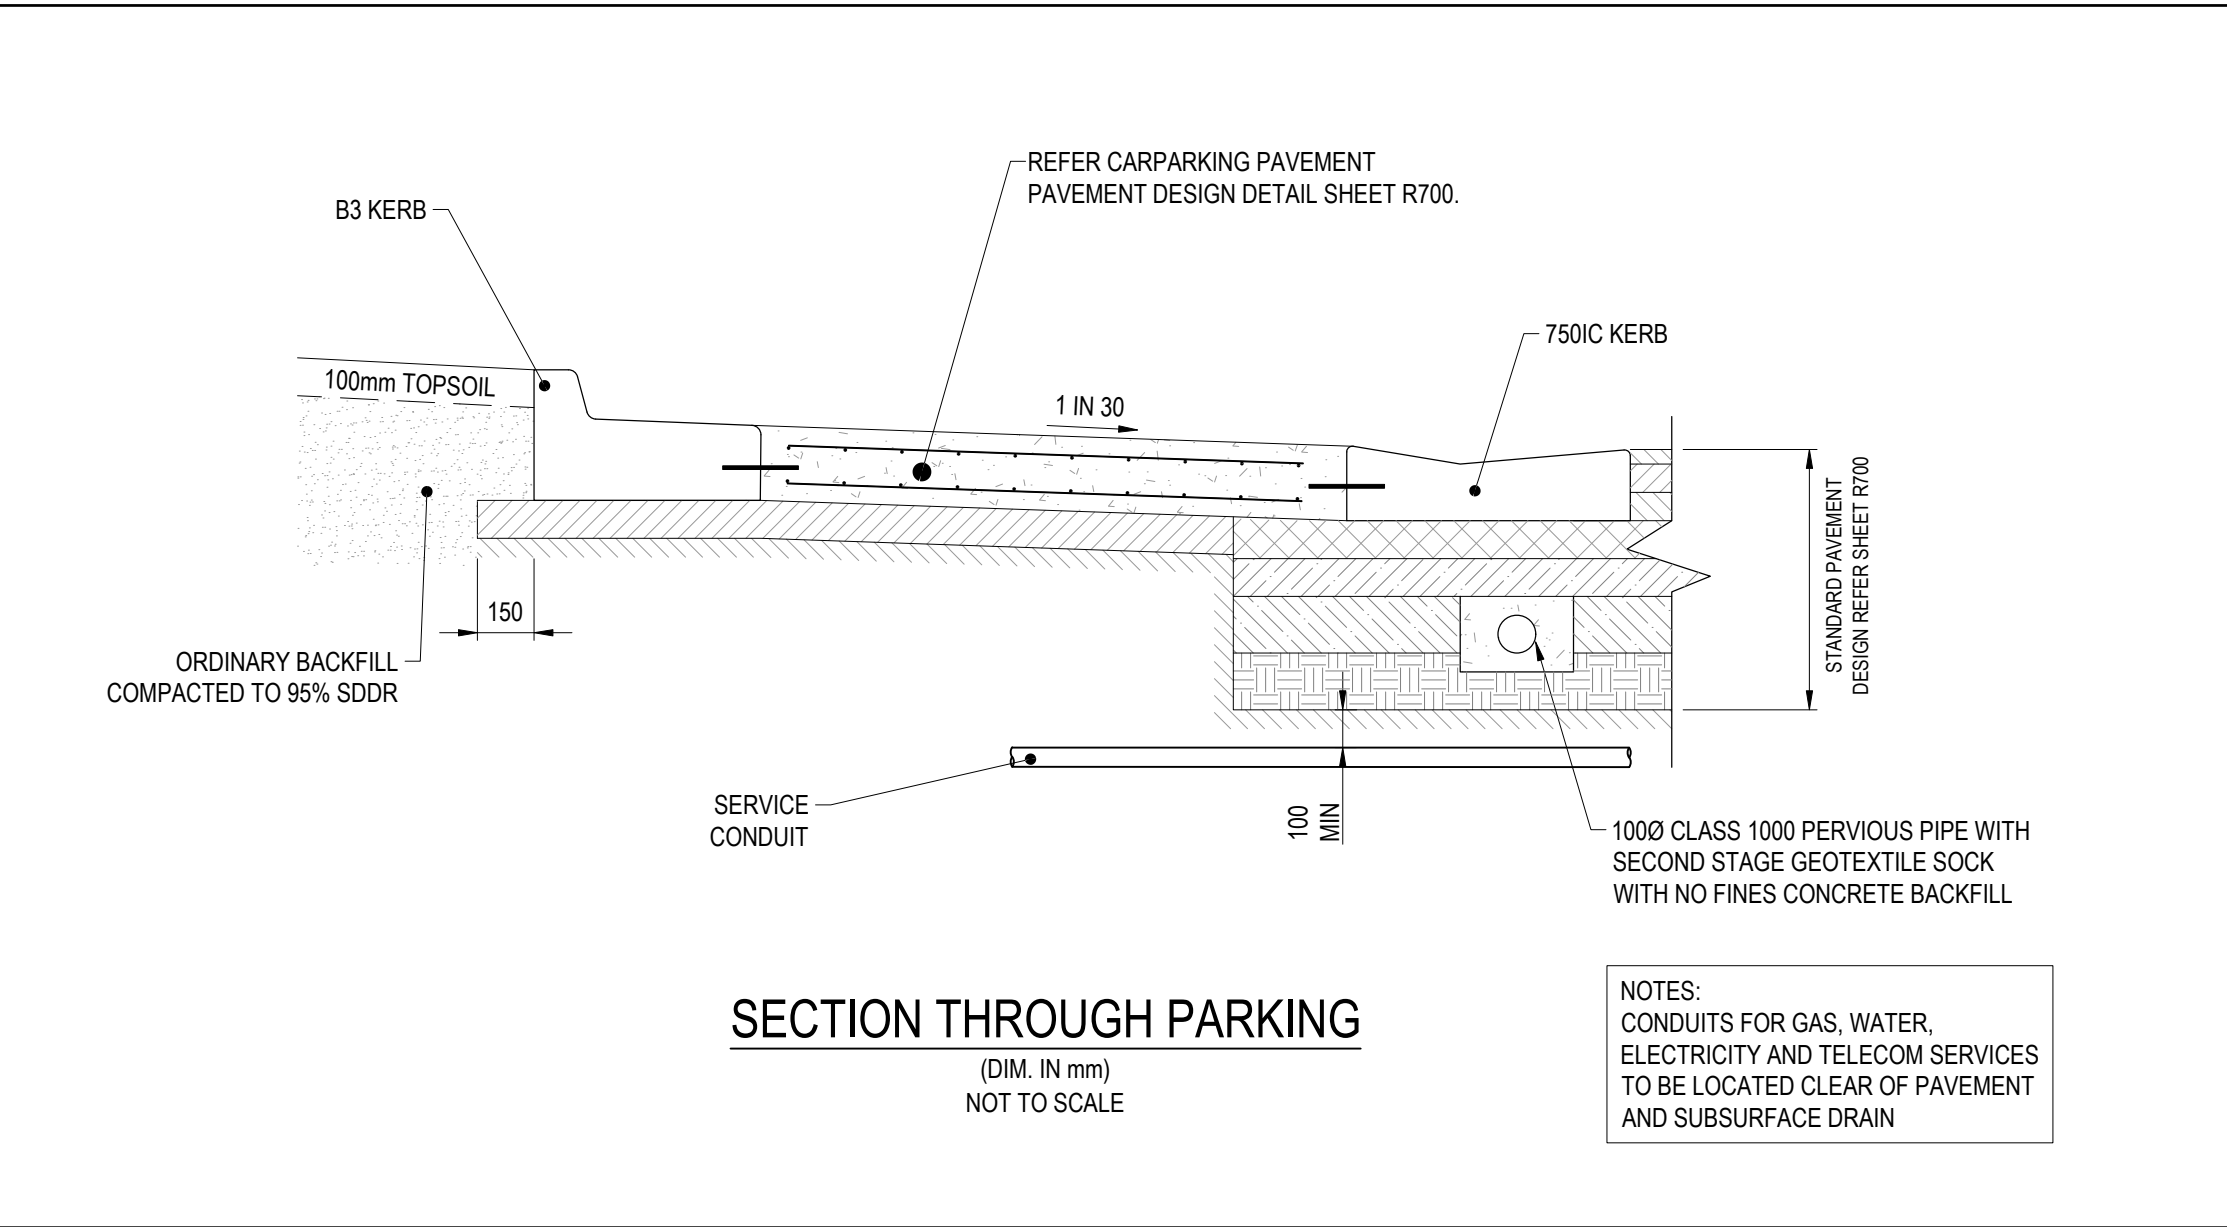


**RAISED PAVEMENT DETAIL - SECTION A-A**  
NOT TO SCALE

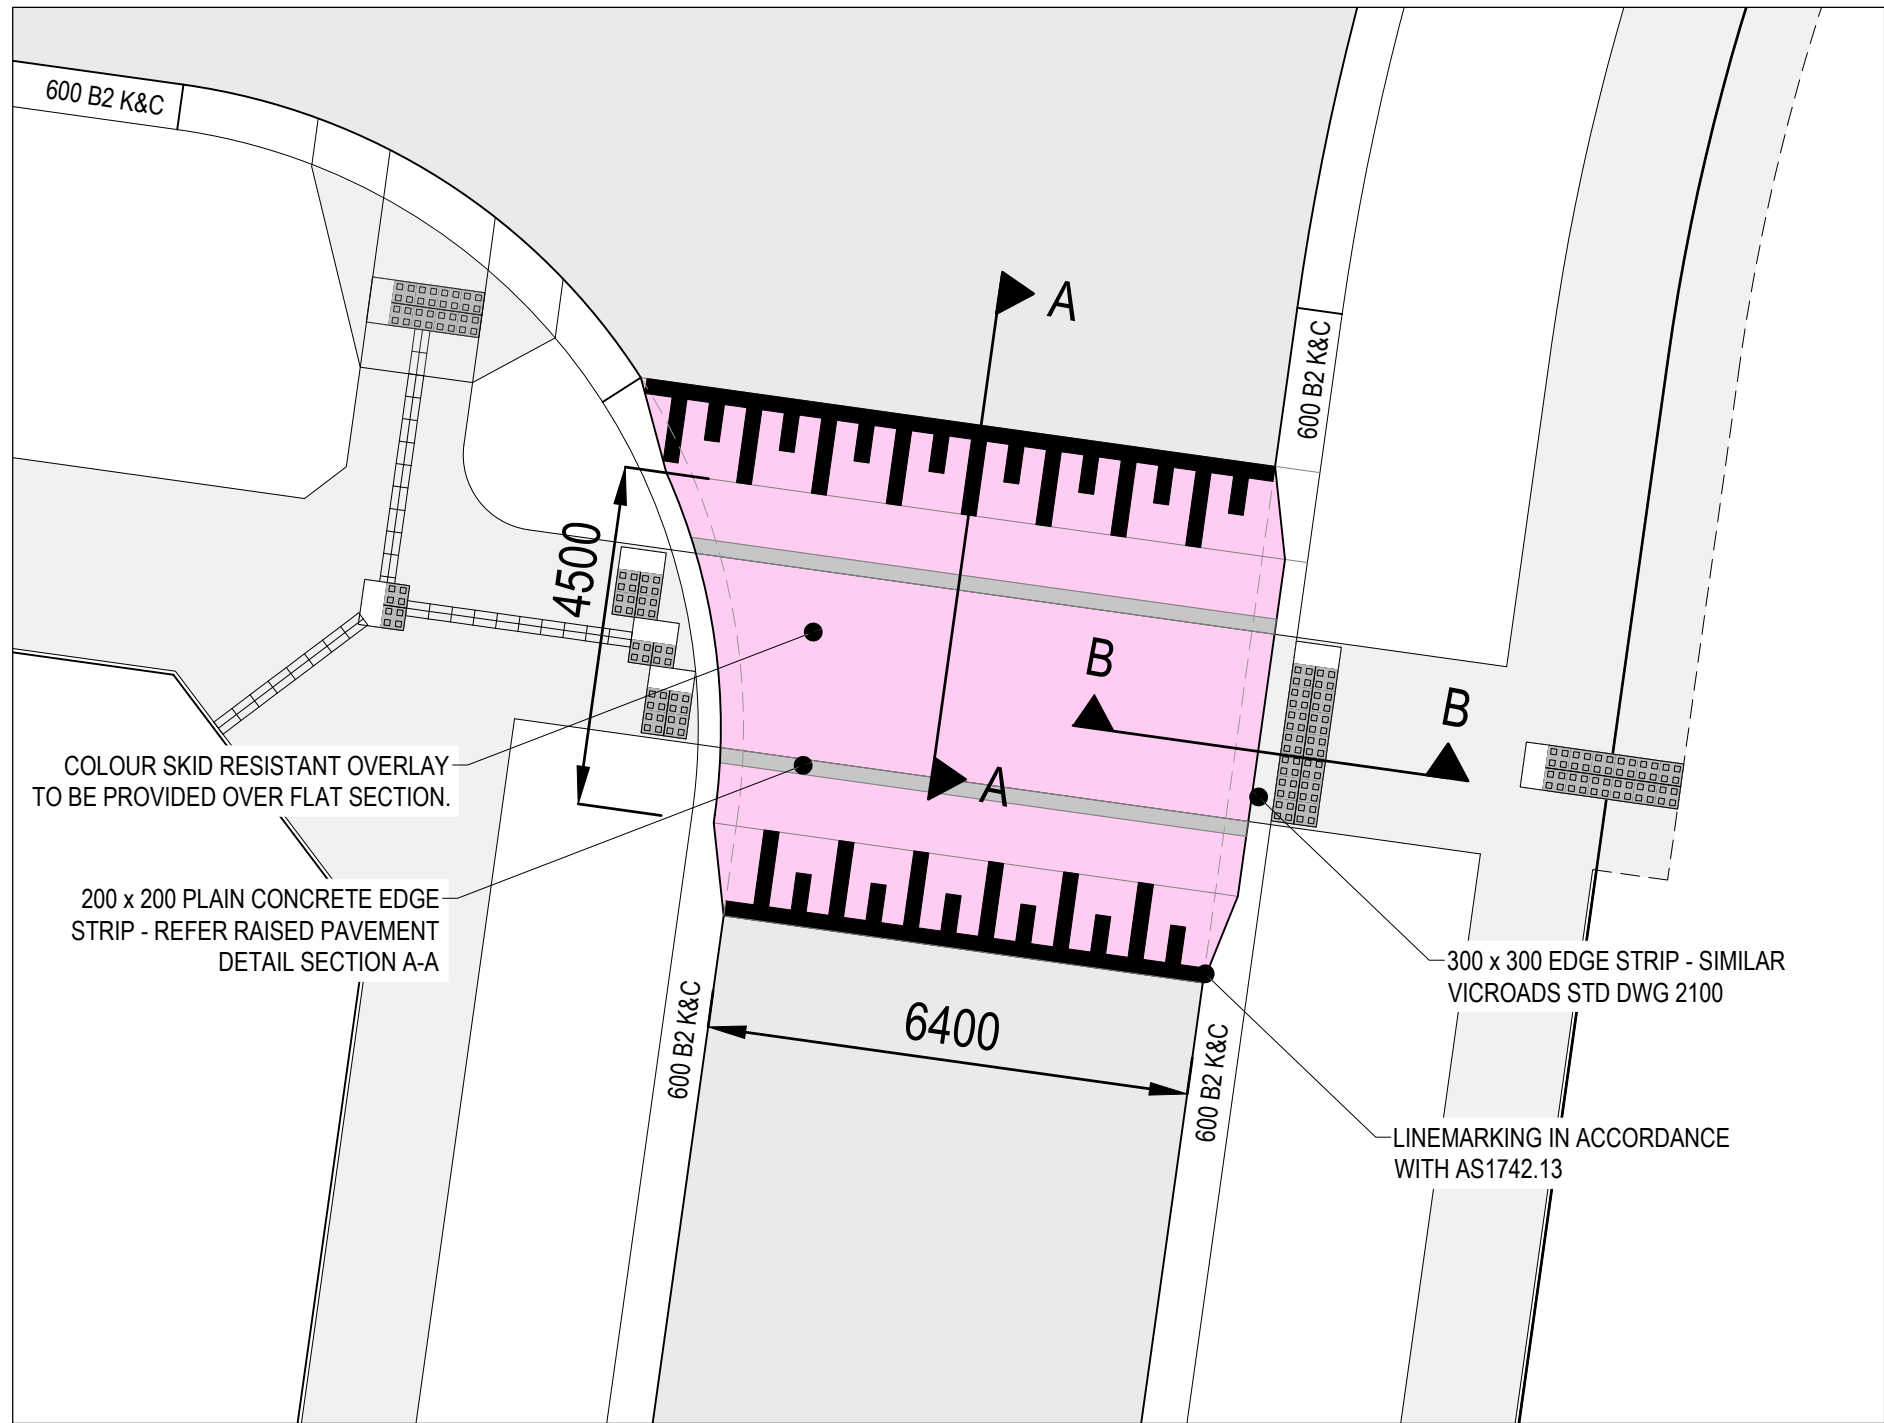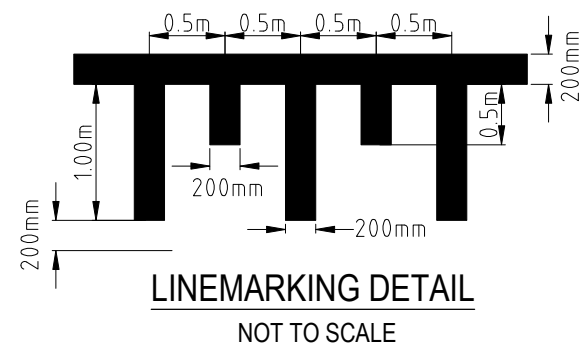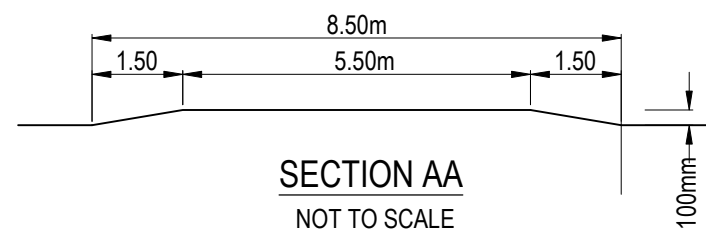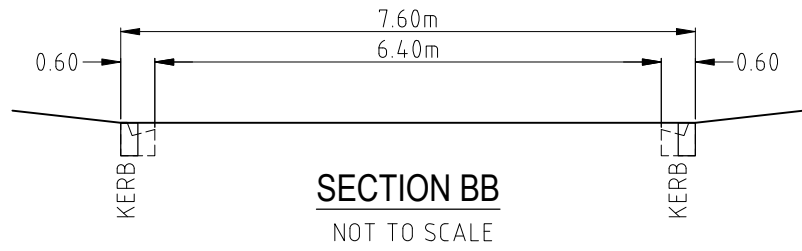

**RAISED PAVEMENT LAYOUT PLAN**

1:100 1 0 1 2 3 4 5 A1  
1:200

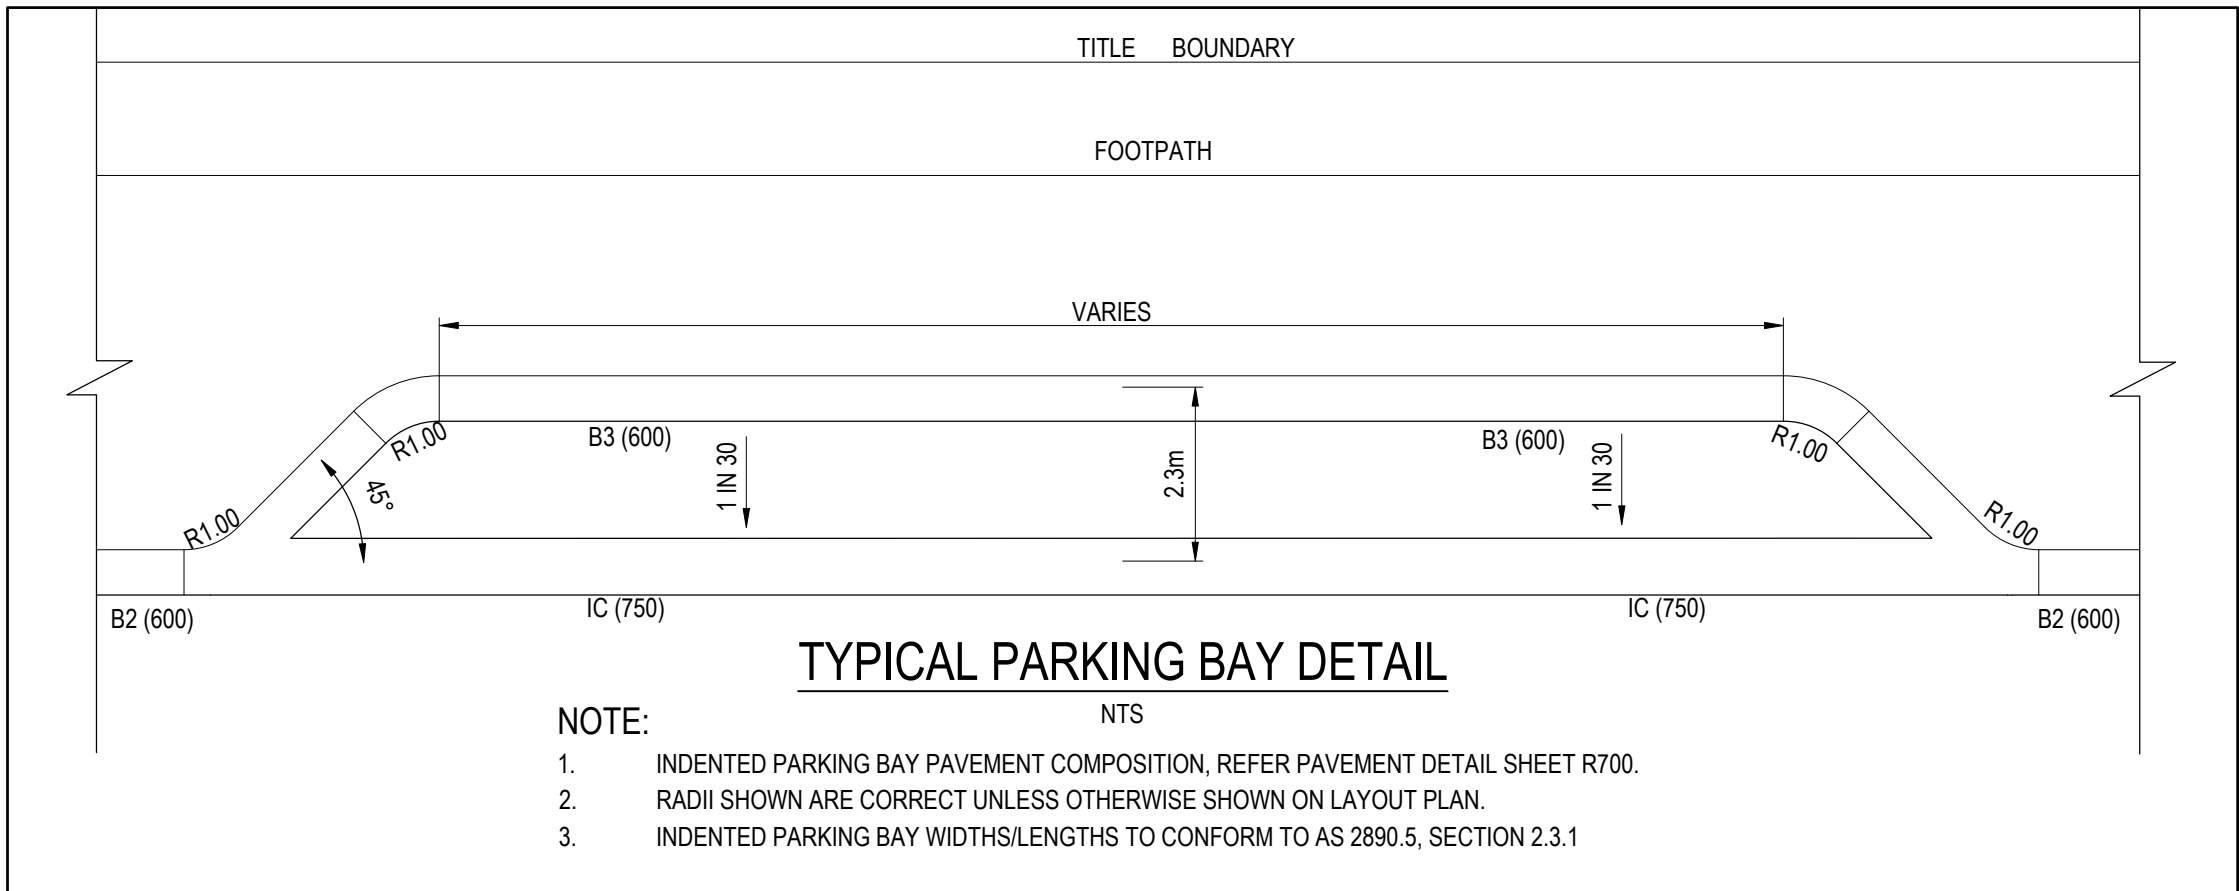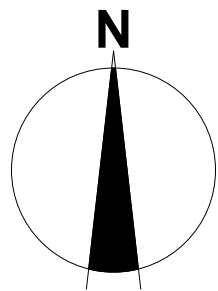

| REVISION | DATE     | ISSUE DESCRIPTION   | DRAWN   | CHECKED | APPROVED   |
|----------|----------|---------------------|---------|---------|------------|
|          |          |                     |         |         |            |
|          |          |                     |         |         |            |
| A        | 16.02.26 | ISSUED FOR APPROVAL | M.PLANT | A.WALE  | E.SFYRIDIS |







DRAWING TITLE  
**ALAMORA - STAGE 21  
TYPICAL DETAILS**

STATUS  
**ISSUED FOR APPROVAL  
NOT FOR CONSTRUCTION**





SCALE @ A1 :  
**AS SHOWN**

|                                 |                               |
|---------------------------------|-------------------------------|
| DESIGNED<br>M.PLANT             | PROJECT ENGINEER<br>A.WALE    |
| DRAWN<br>M.PLANT                | PROJECT MANAGER<br>E.SFYRIDIS |
| PROJECT No.<br><b>200282.21</b> | DRAWING No.<br><b>R701</b>    |
|                                 | REVISION<br><b>A</b>          |





PIT 3

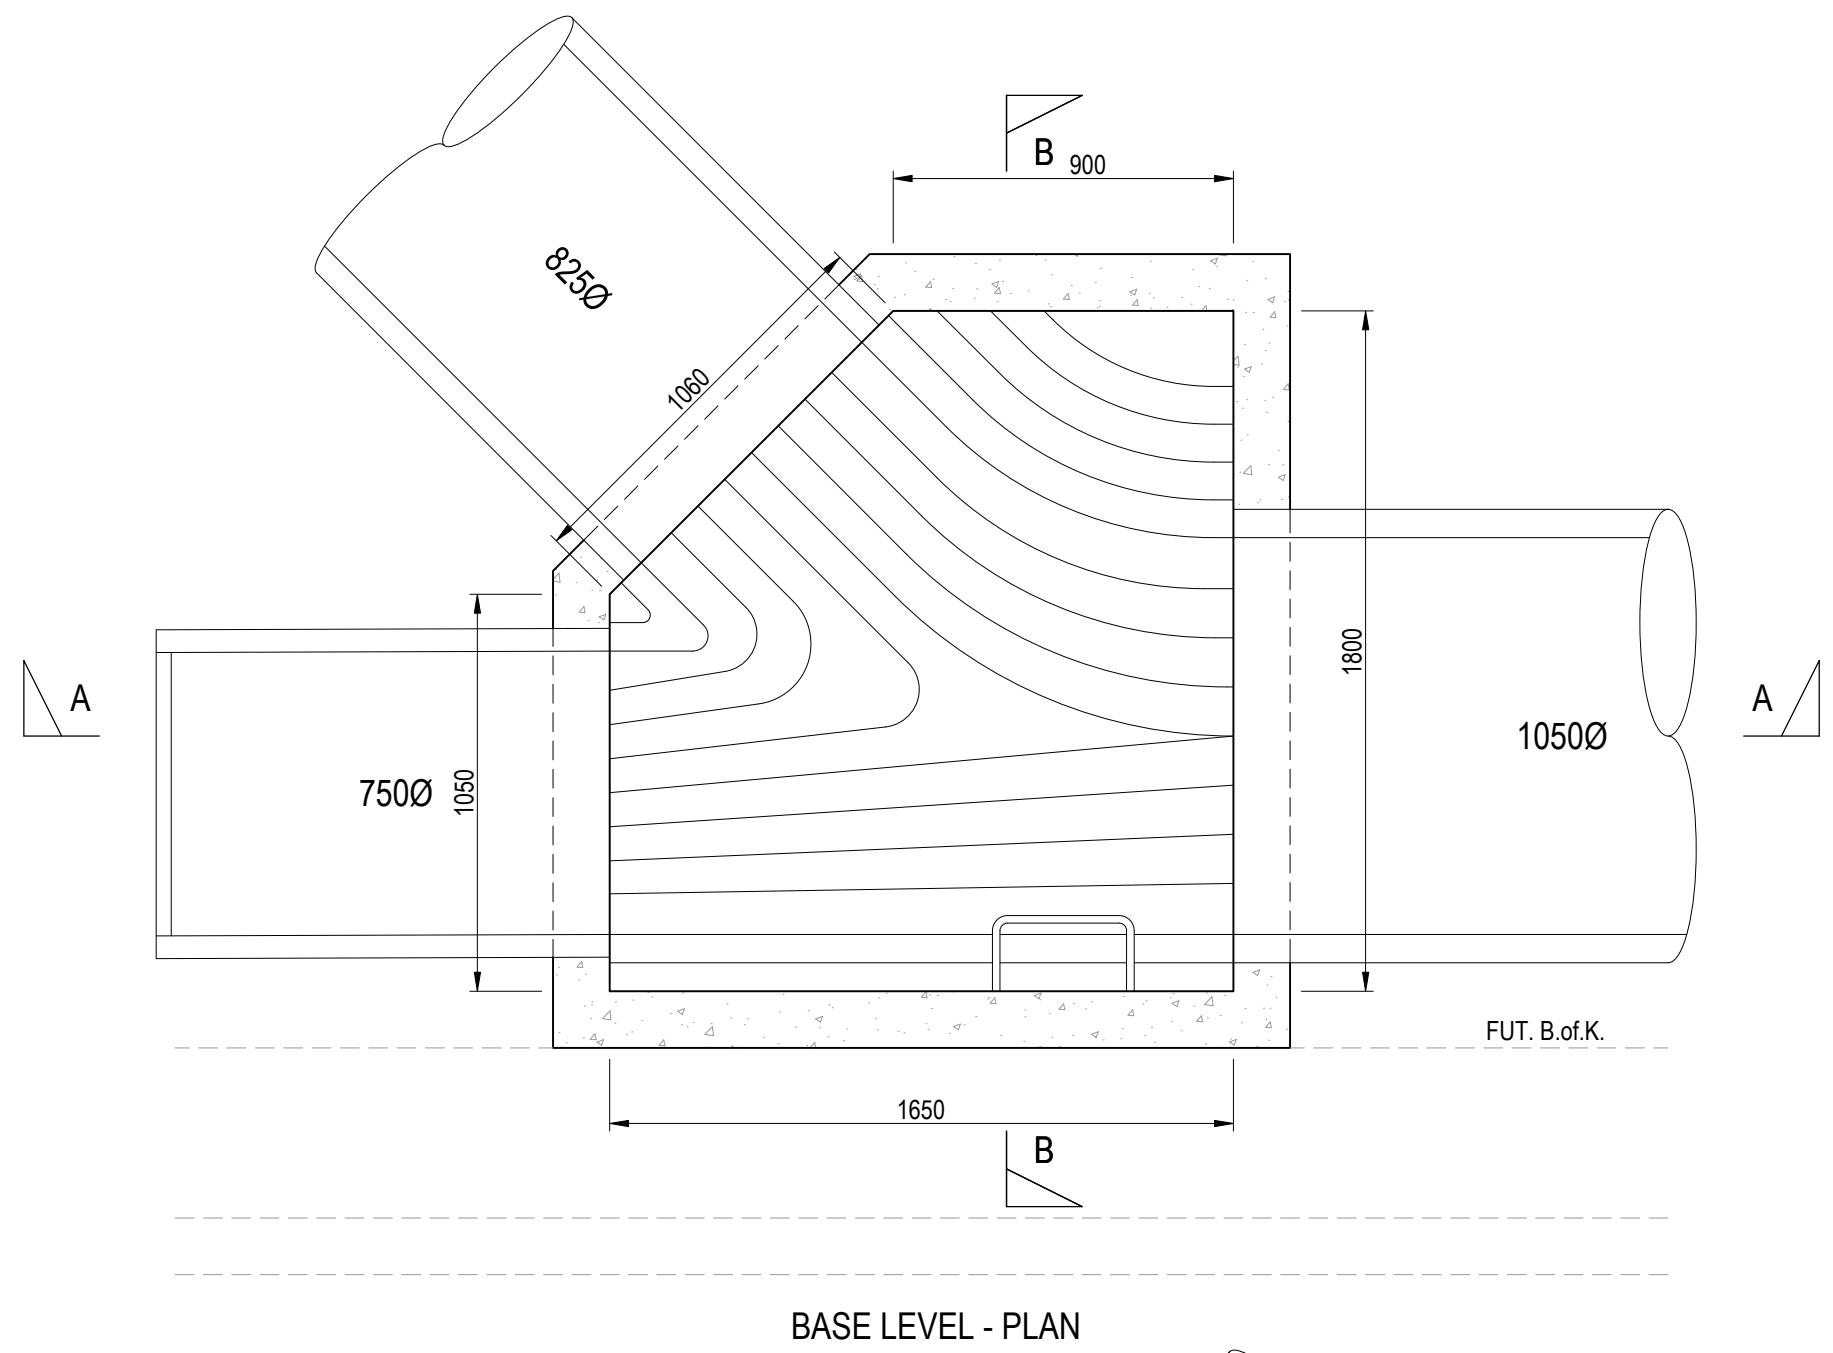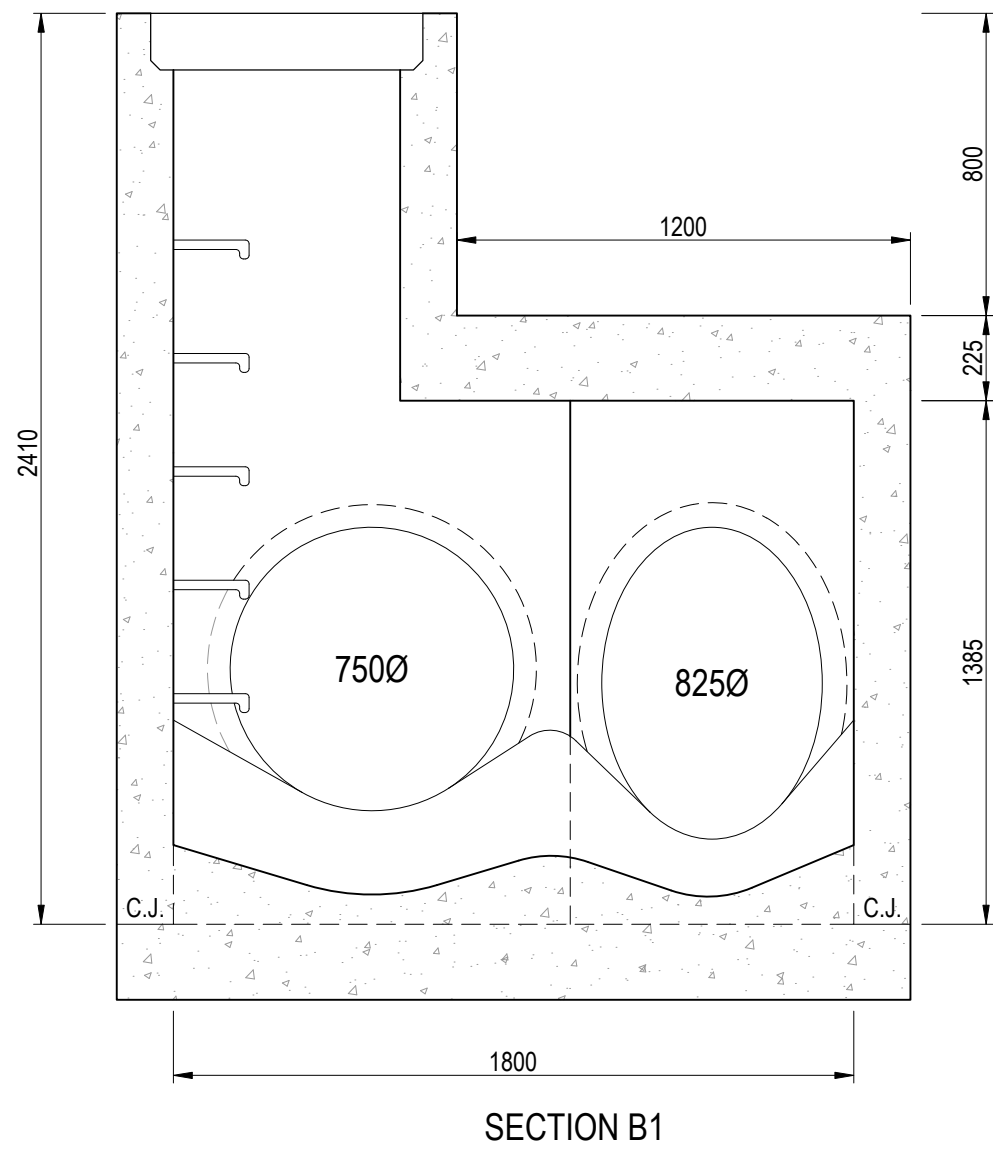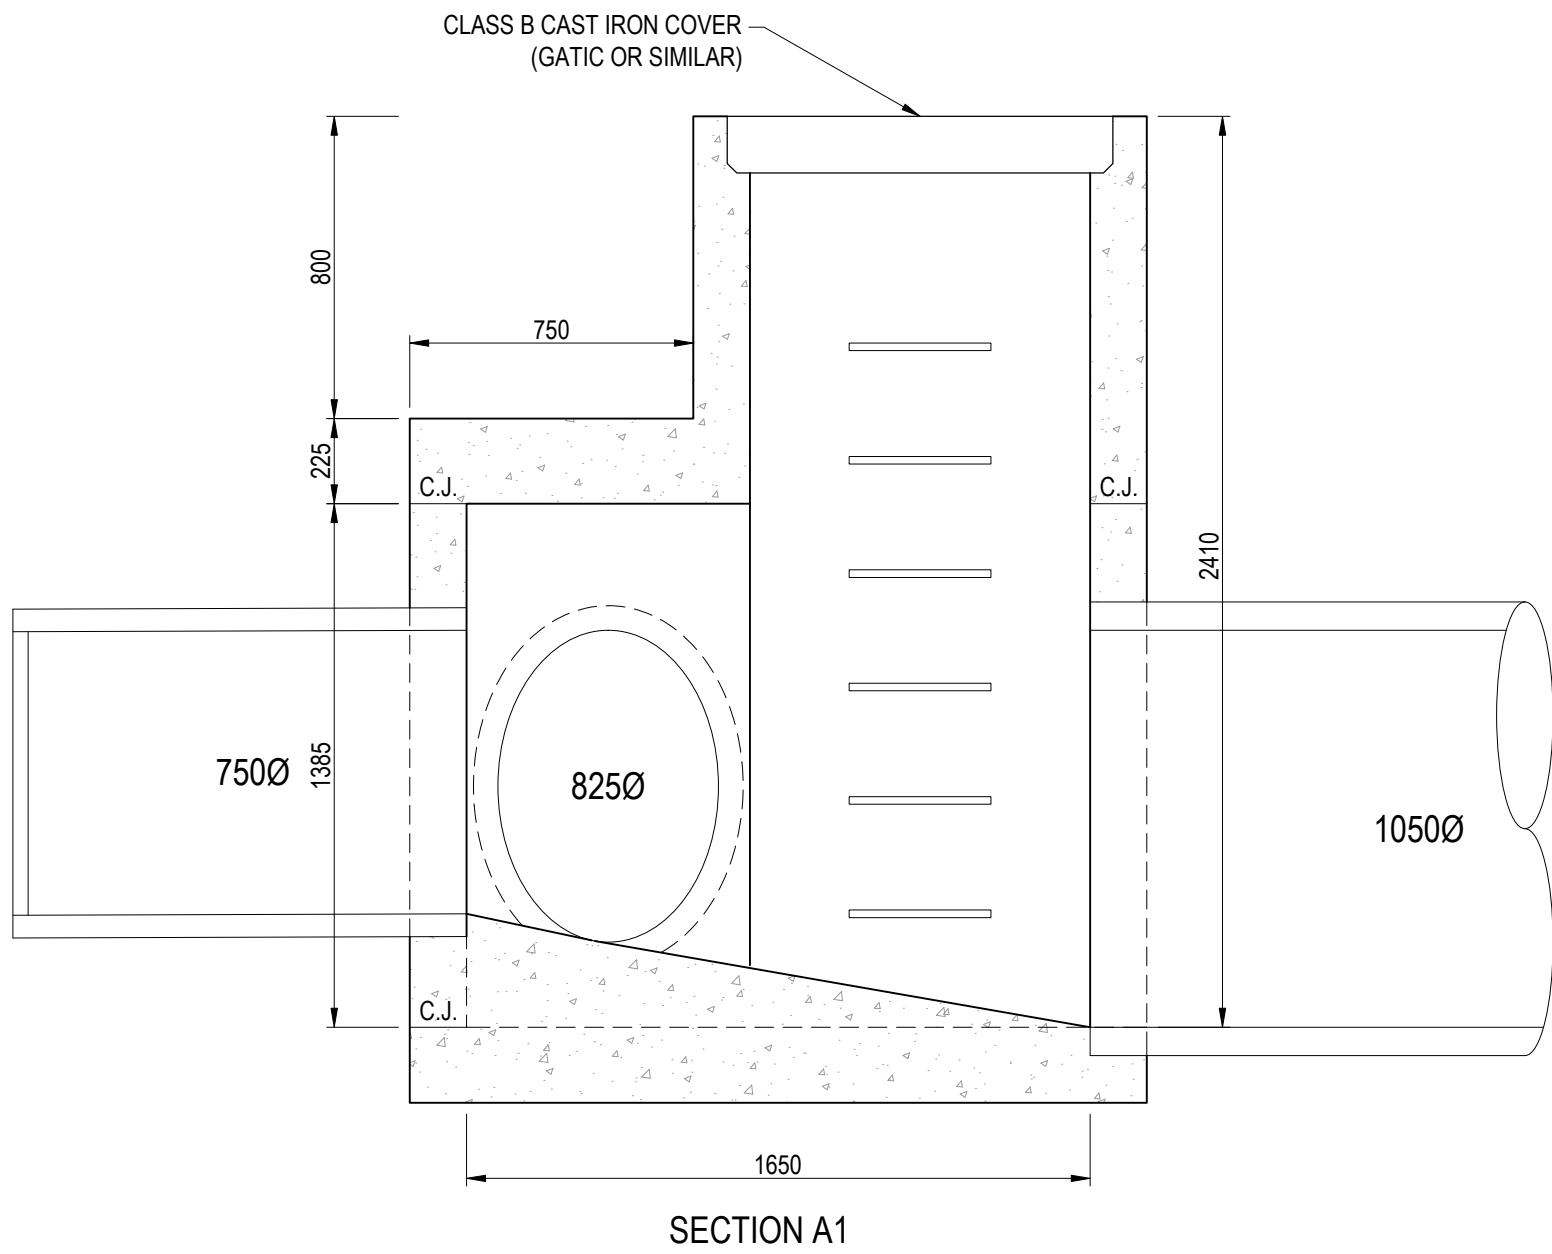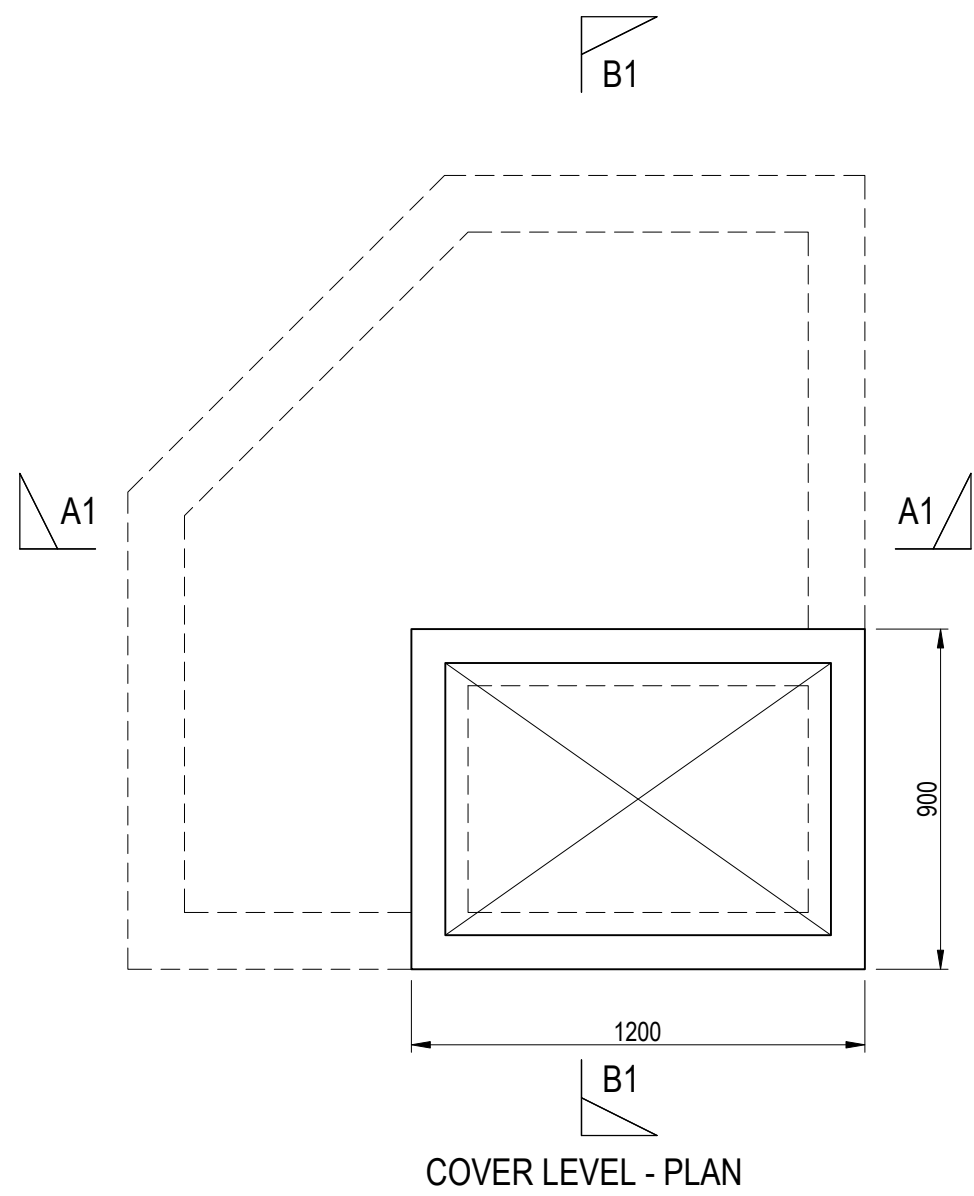

PIT 4

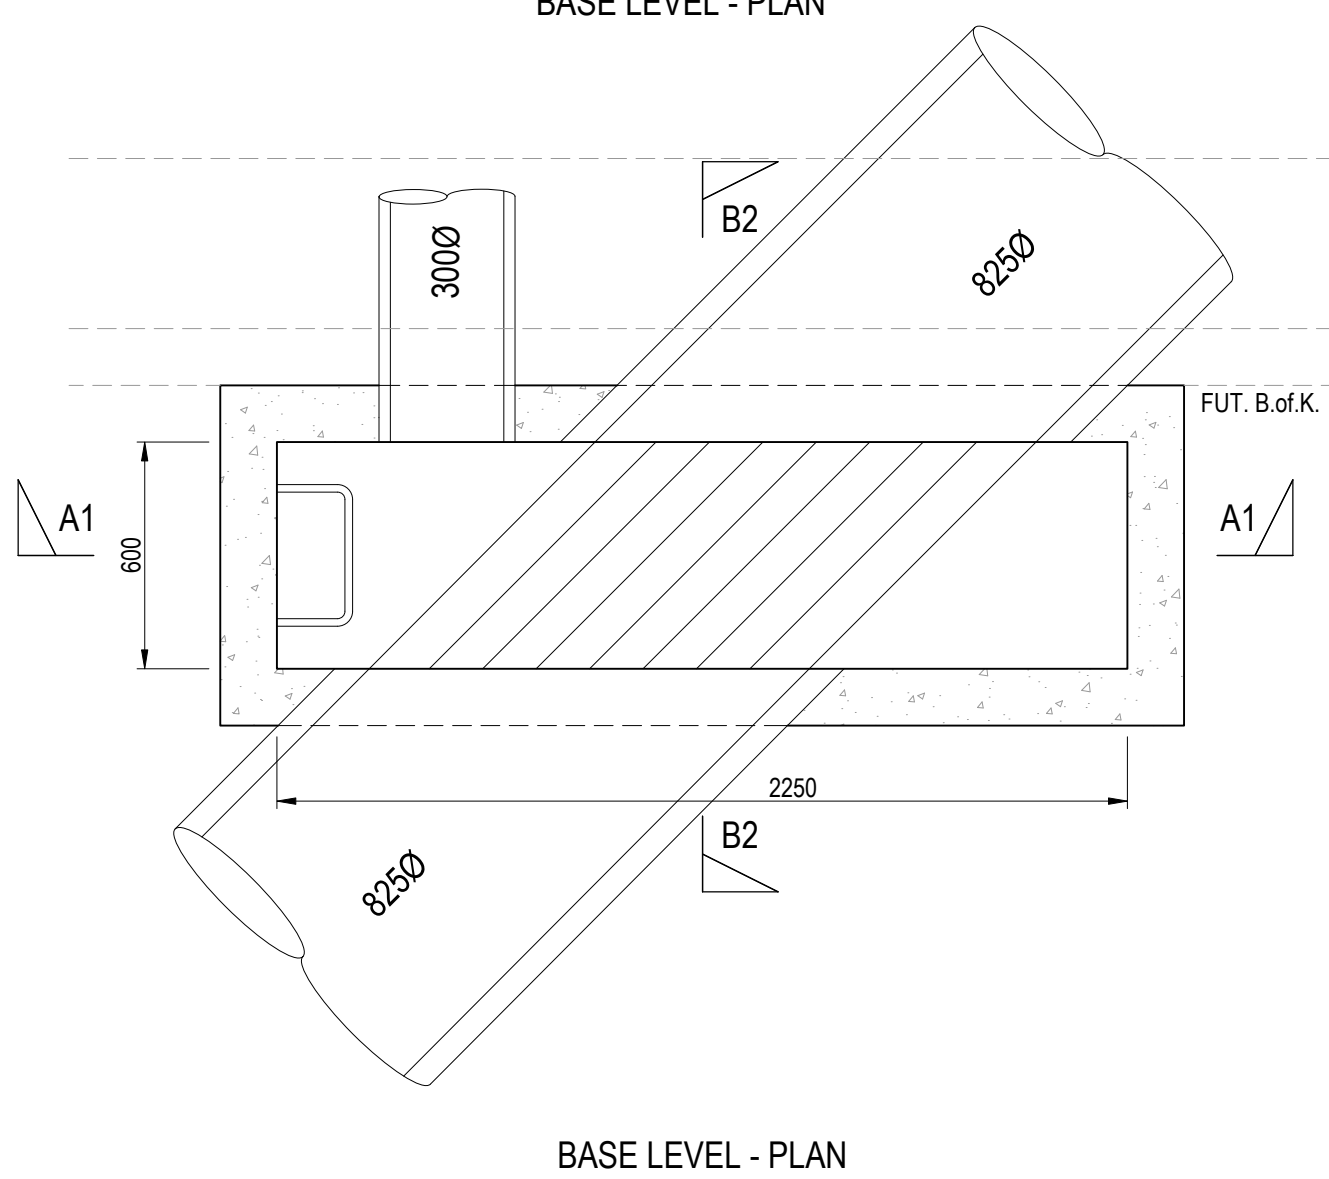
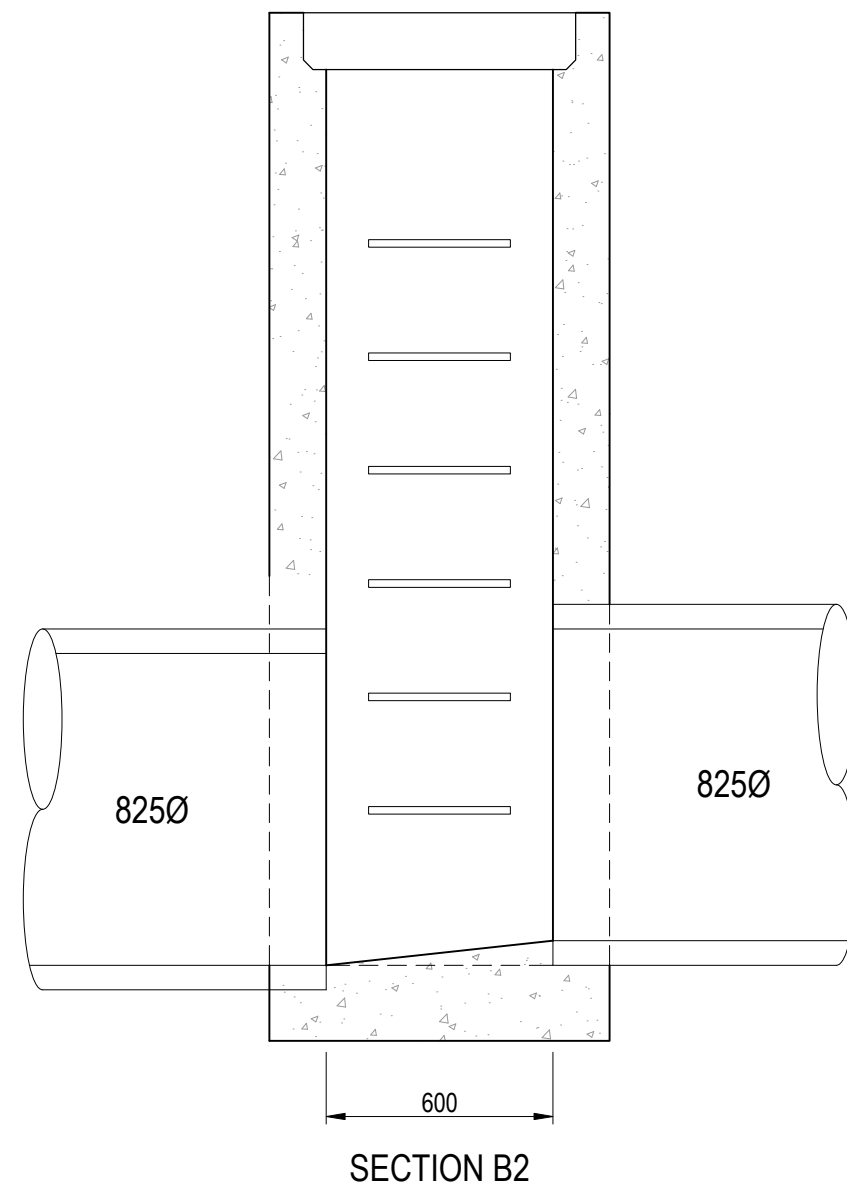
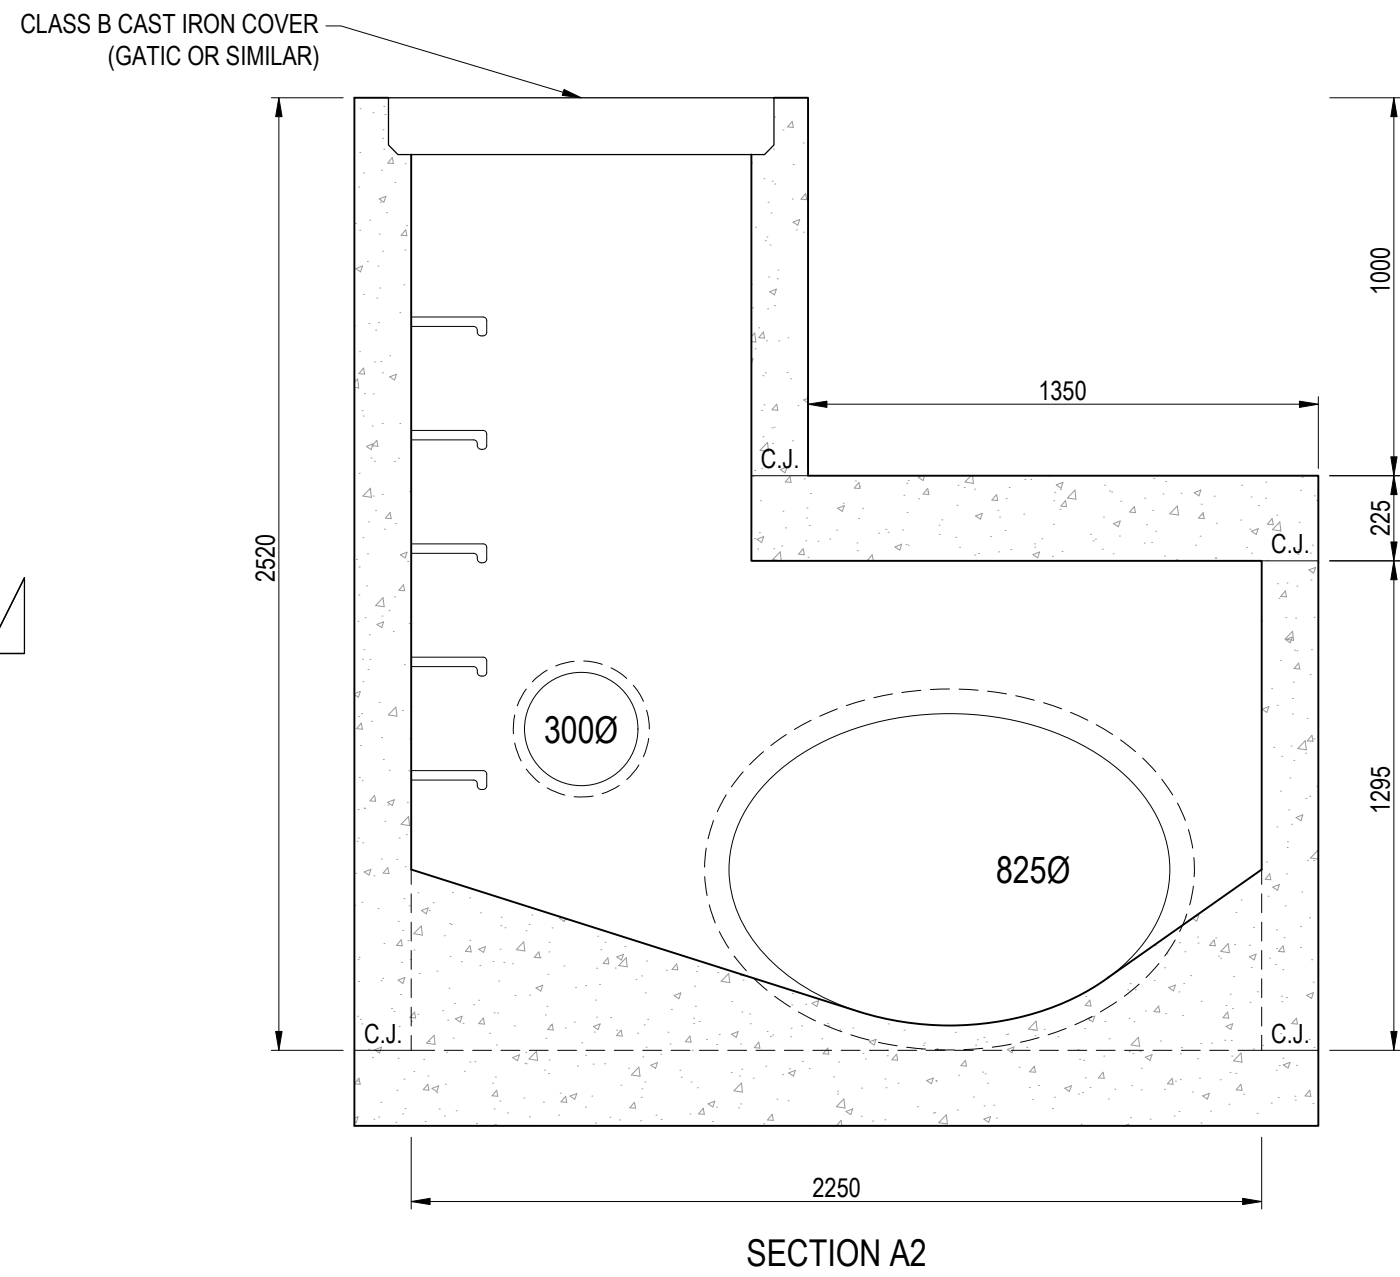
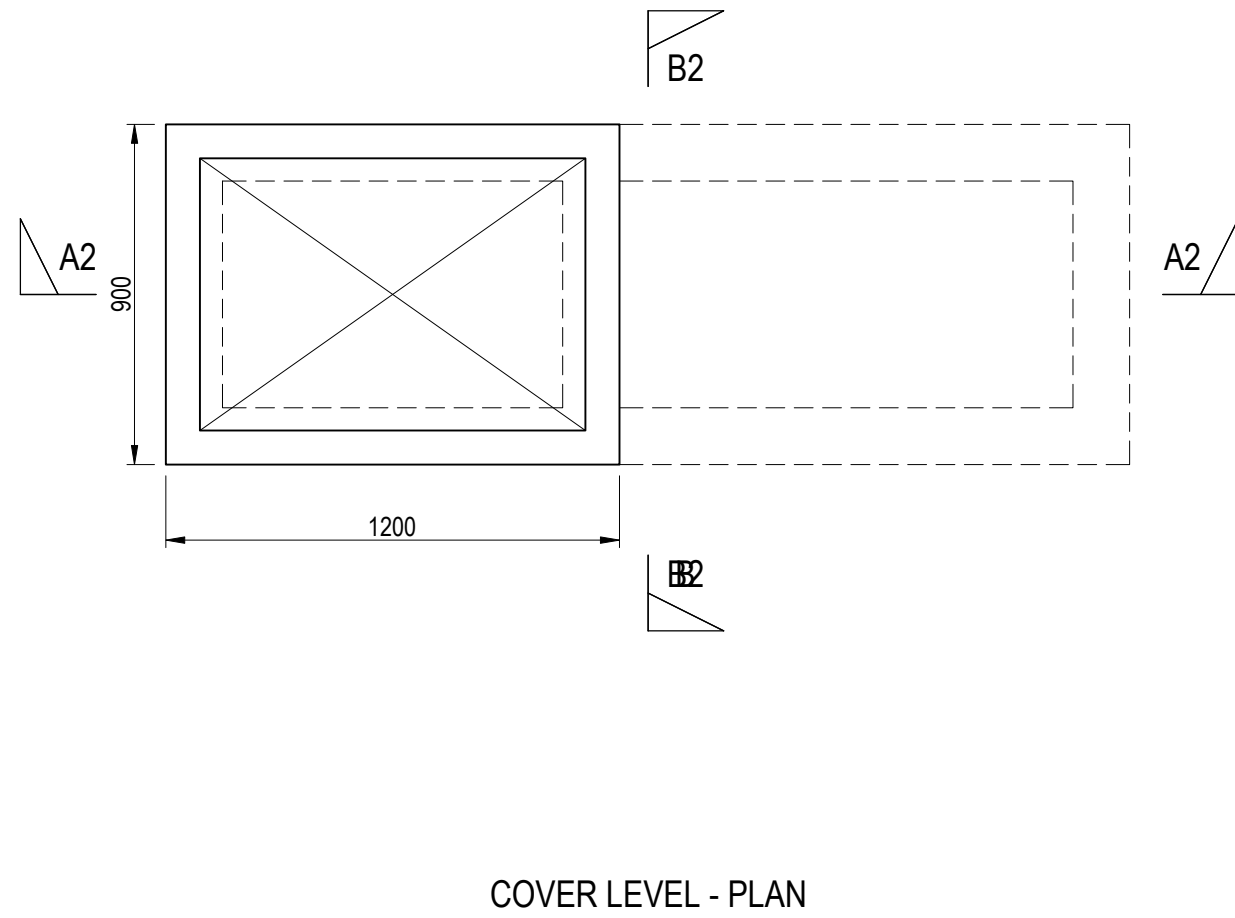


PIT 14

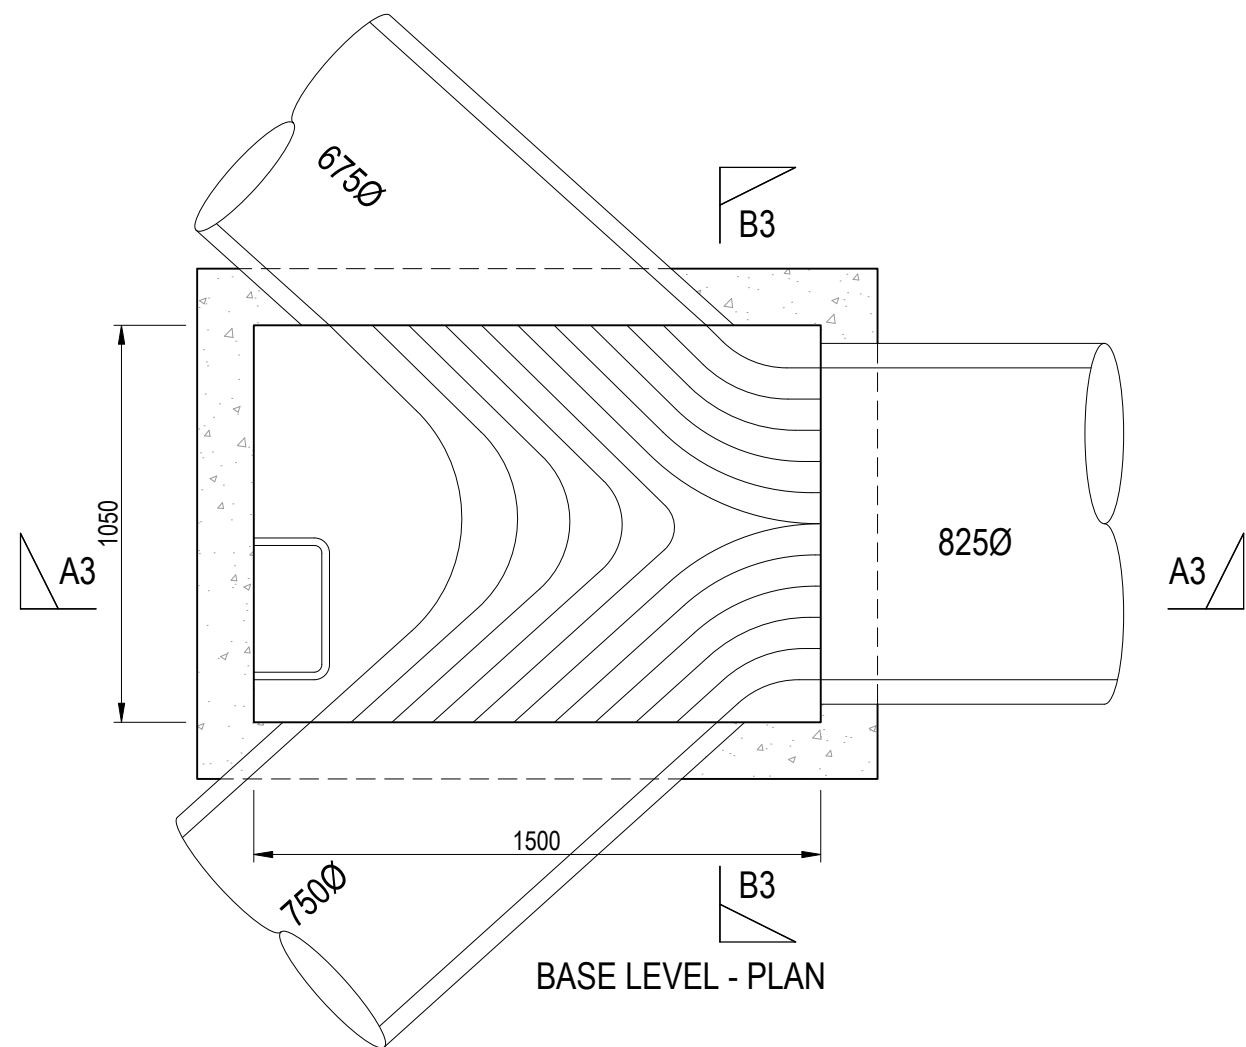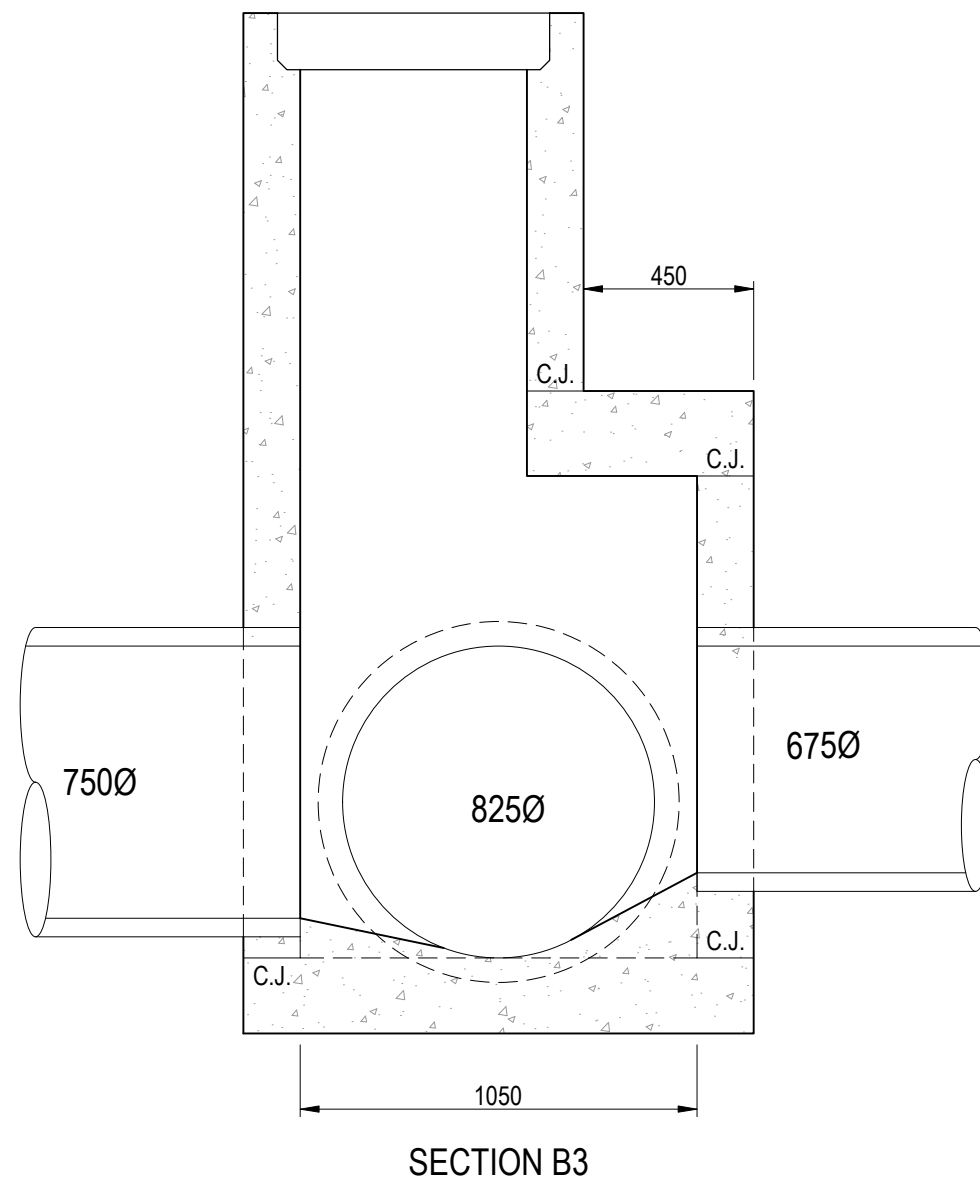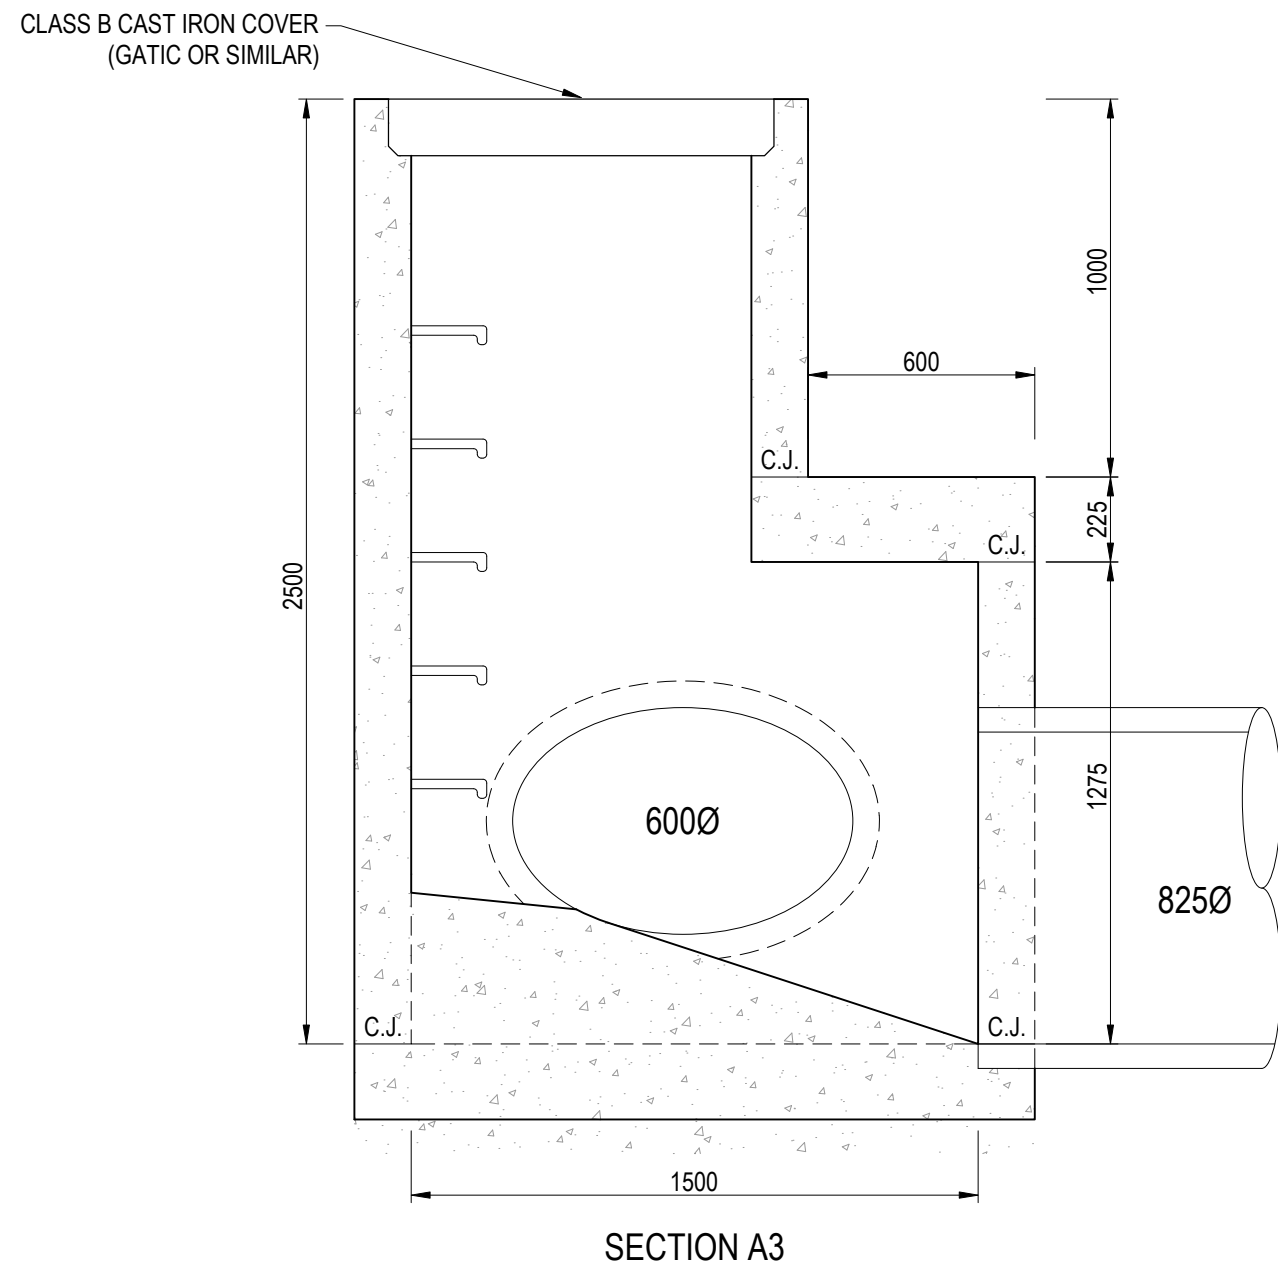
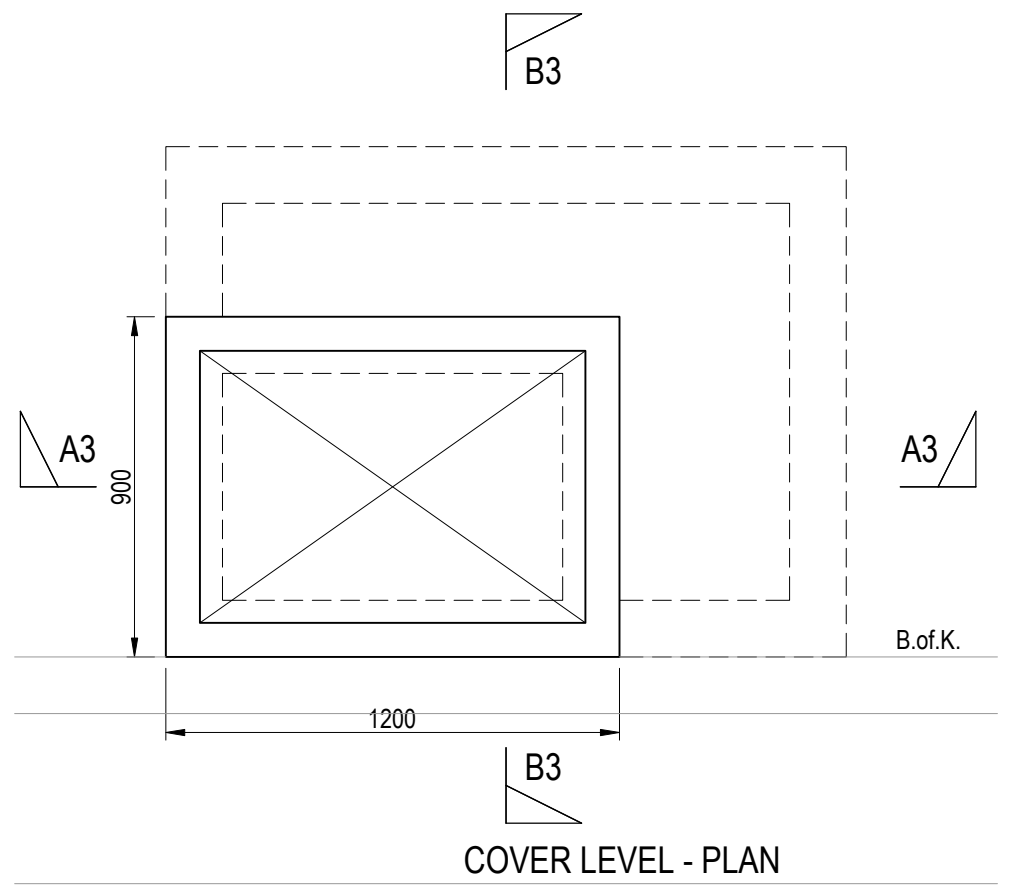


| REVISION | DATE     | ISSUE DESCRIPTION                           | DRAWN    | CHECKED | APPROVED   | CLIENT   | PROJECT   | DRAWING TITLE                                | STATUS                                      | DESIGNED    | PROJECT ENGINEER |          |
|----------|----------|---------------------------------------------|----------|---------|------------|---|---|----------------------------------------------|---------------------------------------------|-------------|------------------|----------|
|          |          |                                             |          |         |            | <br>Communities Designed for Living | <br>Level 7, 176 Wellington Parade<br>East Melbourne, VIC, Australia 3002 | ALAMORA - STAGE 21<br>PITS 3, 4 & 14 DETAILS | ISSUED FOR APPROVAL<br>NOT FOR CONSTRUCTION | M.PLANT     | A.WALE           |          |
|          |          |                                             |          |         |            |   |   |                                              |                                             |             |                  |          |
| D        | 23.09.26 | PIT 14 DETAILS UPDATED                      | W.CONCHA | A.WALE  | E.SFYRIDIS |   |   |                                              | SCALE @ A1:                                 | M.PLANT     | E.SFYRIDIS       |          |
| C        | 19.08.26 | PIT DETAILS UPDATED                         | A.WALE   | A.WALE  | E.SFYRIDIS |   |   |                                              | AS SHOWN                                    |             |                  |          |
| B        | 10.06.26 | COUNCIL COMMENTS - PIT DETAILS 4 & 14 ADDED | M.PLANT  | A.WALE  | E.SFYRIDIS |   |   |                                              |                                             | PROJECT No. | DRAWING No.      | REVISION |
| A        | 16.02.26 | ISSUED FOR APPROVAL                         | M.PLANT  | A.WALE  | E.SFYRIDIS |   |   |                                              |                                             | 200282.21   | R702             | D        |

PIT 15

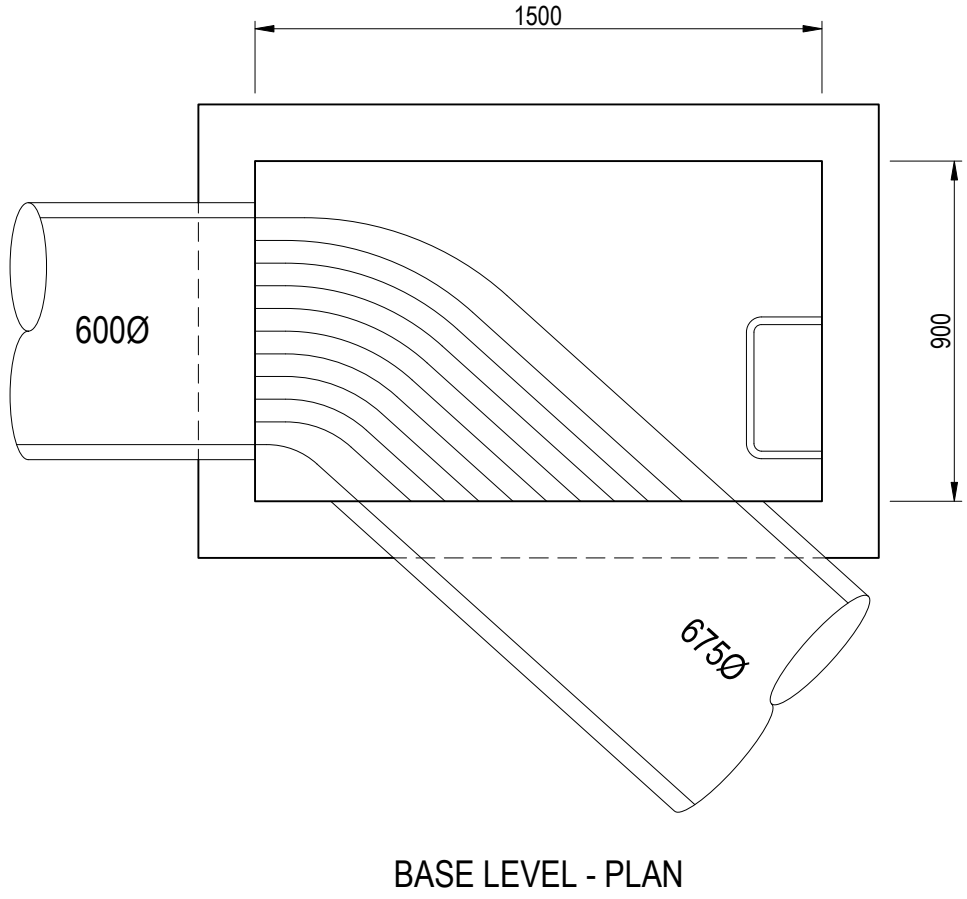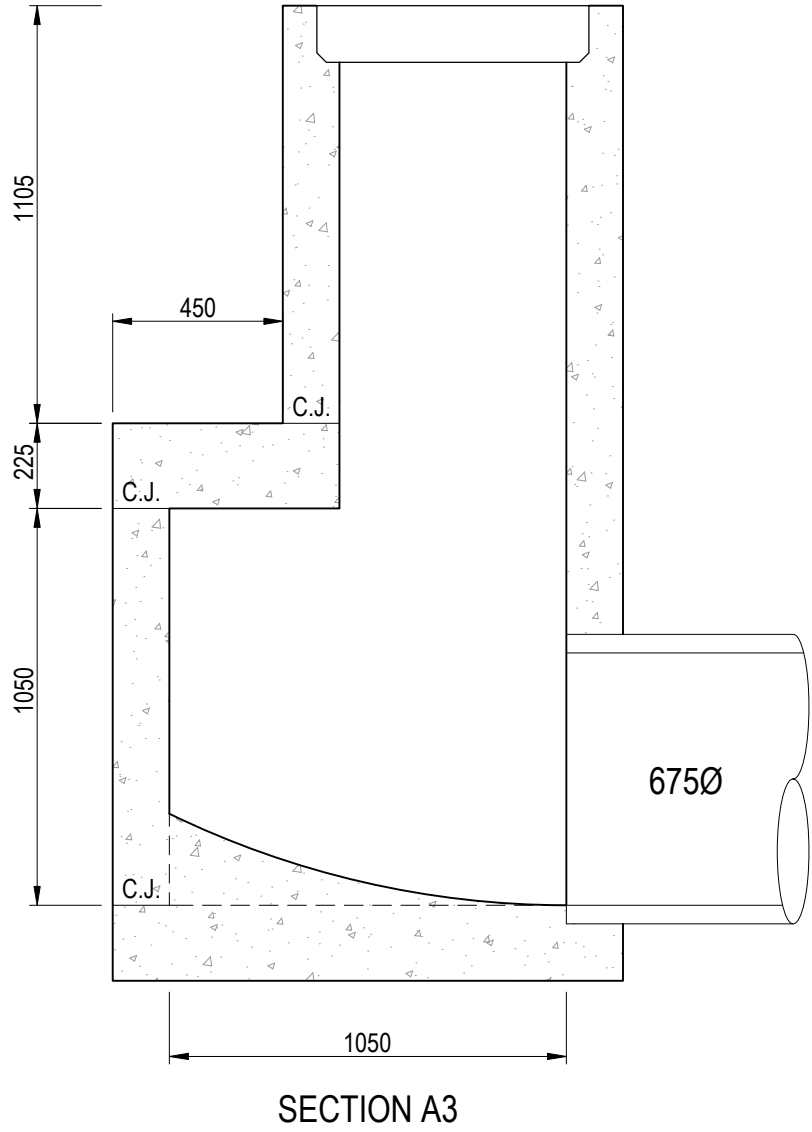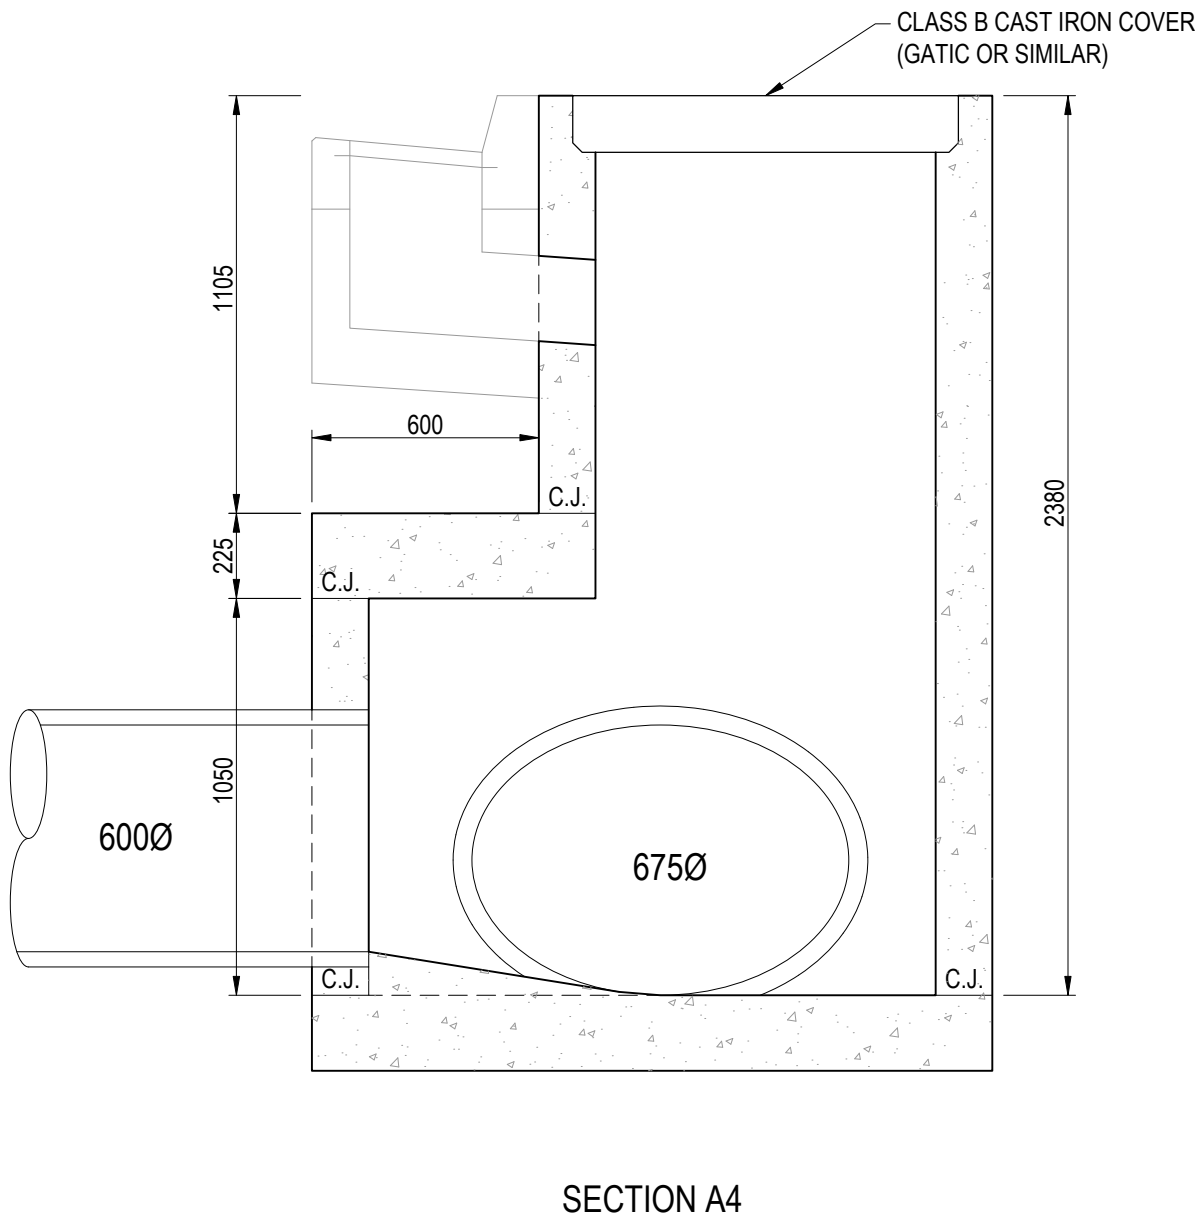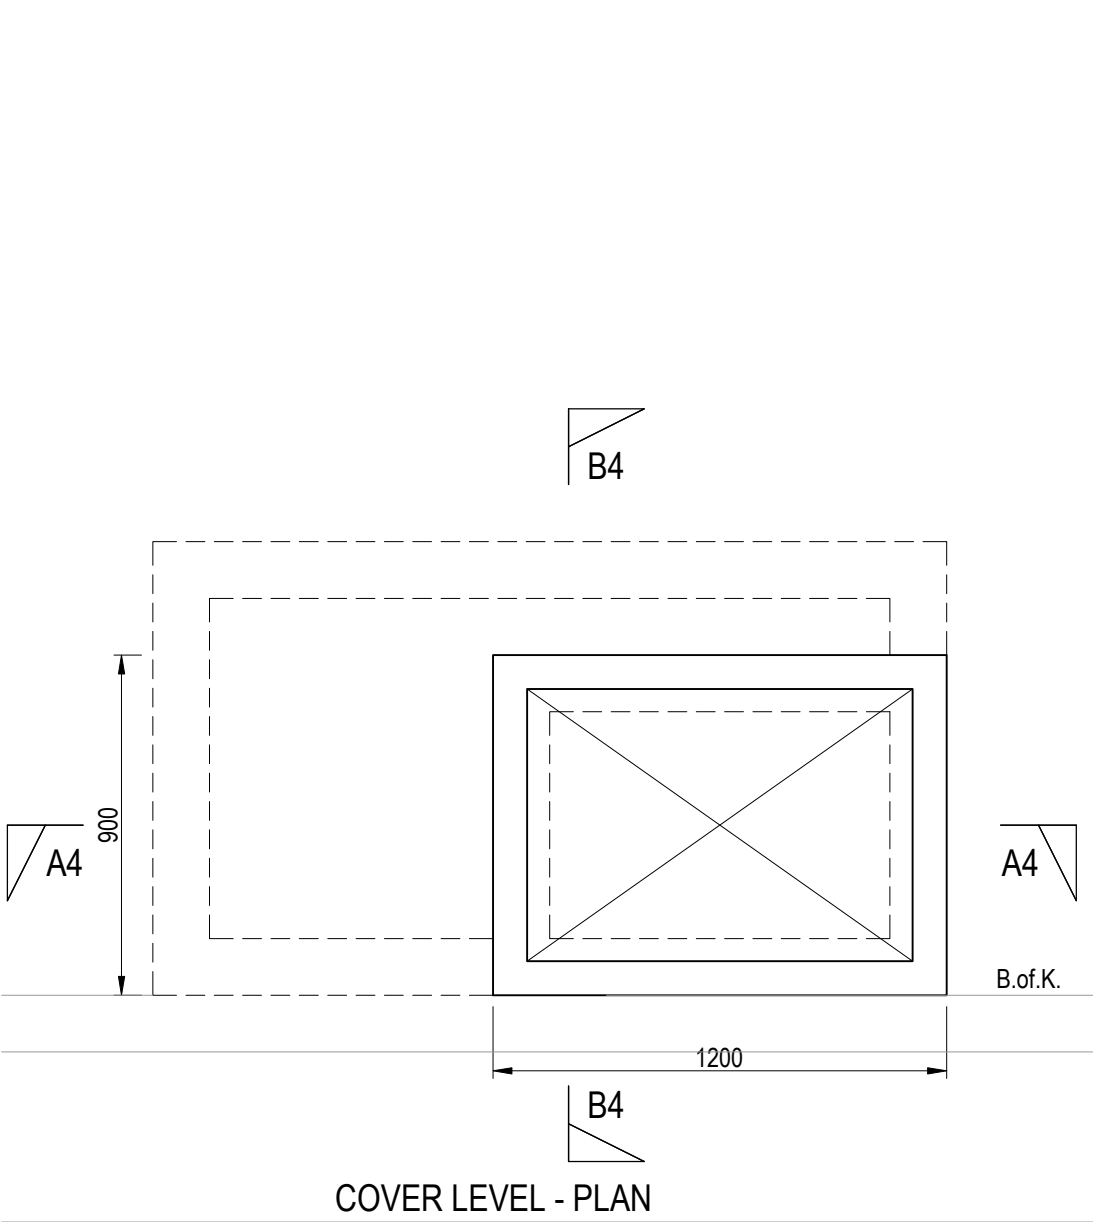


PIT 27

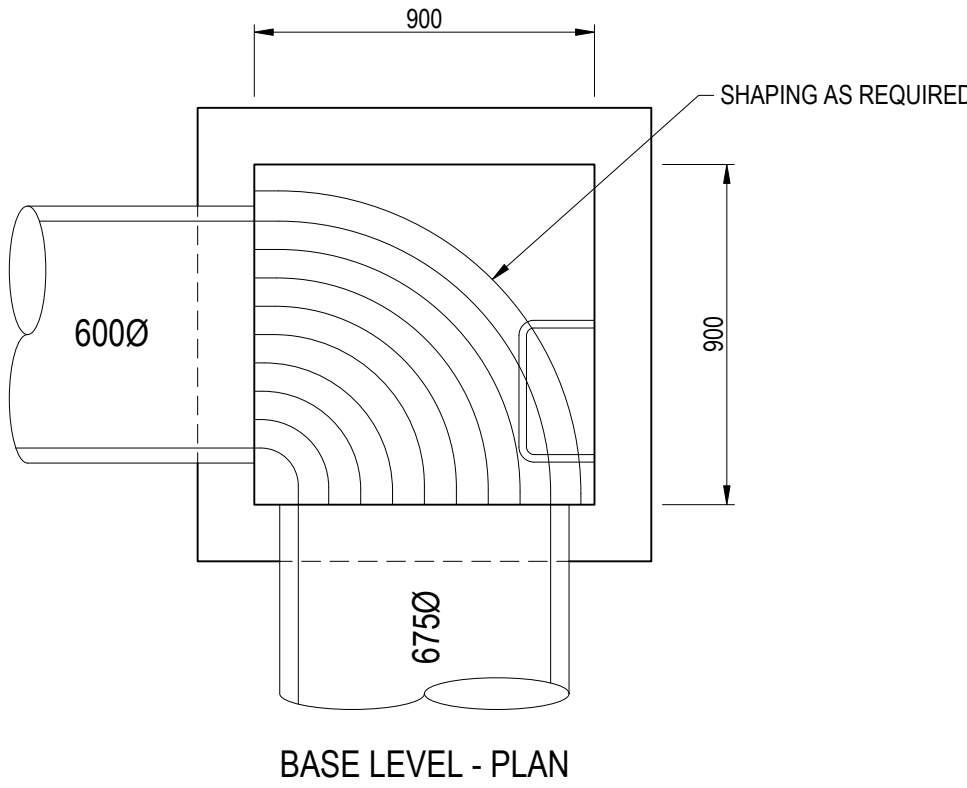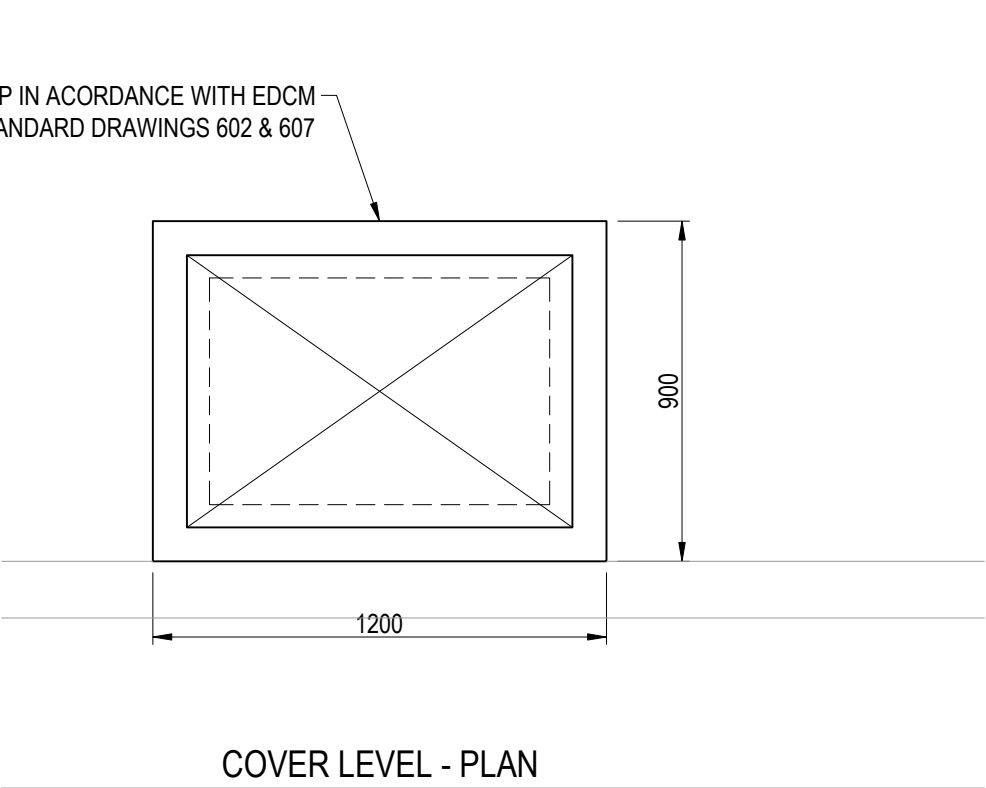








PIT 27 GENERAL ARRANGMENT ONLY - NO STRUCTURAL REQUIREMENTS

| REVISION | DATE     | ISSUE DESCRIPTION   | DRAWN  | CHECKED | APPROVED   | CLIENT   | PROJECT   | DRAWING TITLE                             | STATUS                                      | DESIGNED                 | PROJECT ENGINEER             |               |
|----------|----------|---------------------|--------|---------|------------|---|---|-------------------------------------------|---------------------------------------------|--------------------------|------------------------------|---------------|
|          |          |                     |        |         |            | <br>Communities Designed for Living | <br>Level 7, 176 Wellington Parade<br>East Melbourne, VIC, Australia 3002 | ALAMORA - STAGE 21<br>PIT 15 & 27 DETAILS | ISSUED FOR APPROVAL<br>NOT FOR CONSTRUCTION | M.PLANT                  | A.WALE                       |               |
|          |          |                     |        |         |            |   |   |                                           |                                             |                          |                              |               |
| A        | 24.09.26 | ISSUED FOR APPROVAL | A.WALE | A.WALE  | E.SFYRIDIS |   |   |                                           |                                             |                          | SCALE @ A1 :<br><br>AS SHOWN | M.PLANT       |
|          |          |                     |        |         |            |   |   |                                           |                                             | PROJECT No.<br>200282.21 | DRAWING No.<br>R703          | REVISION<br>A |

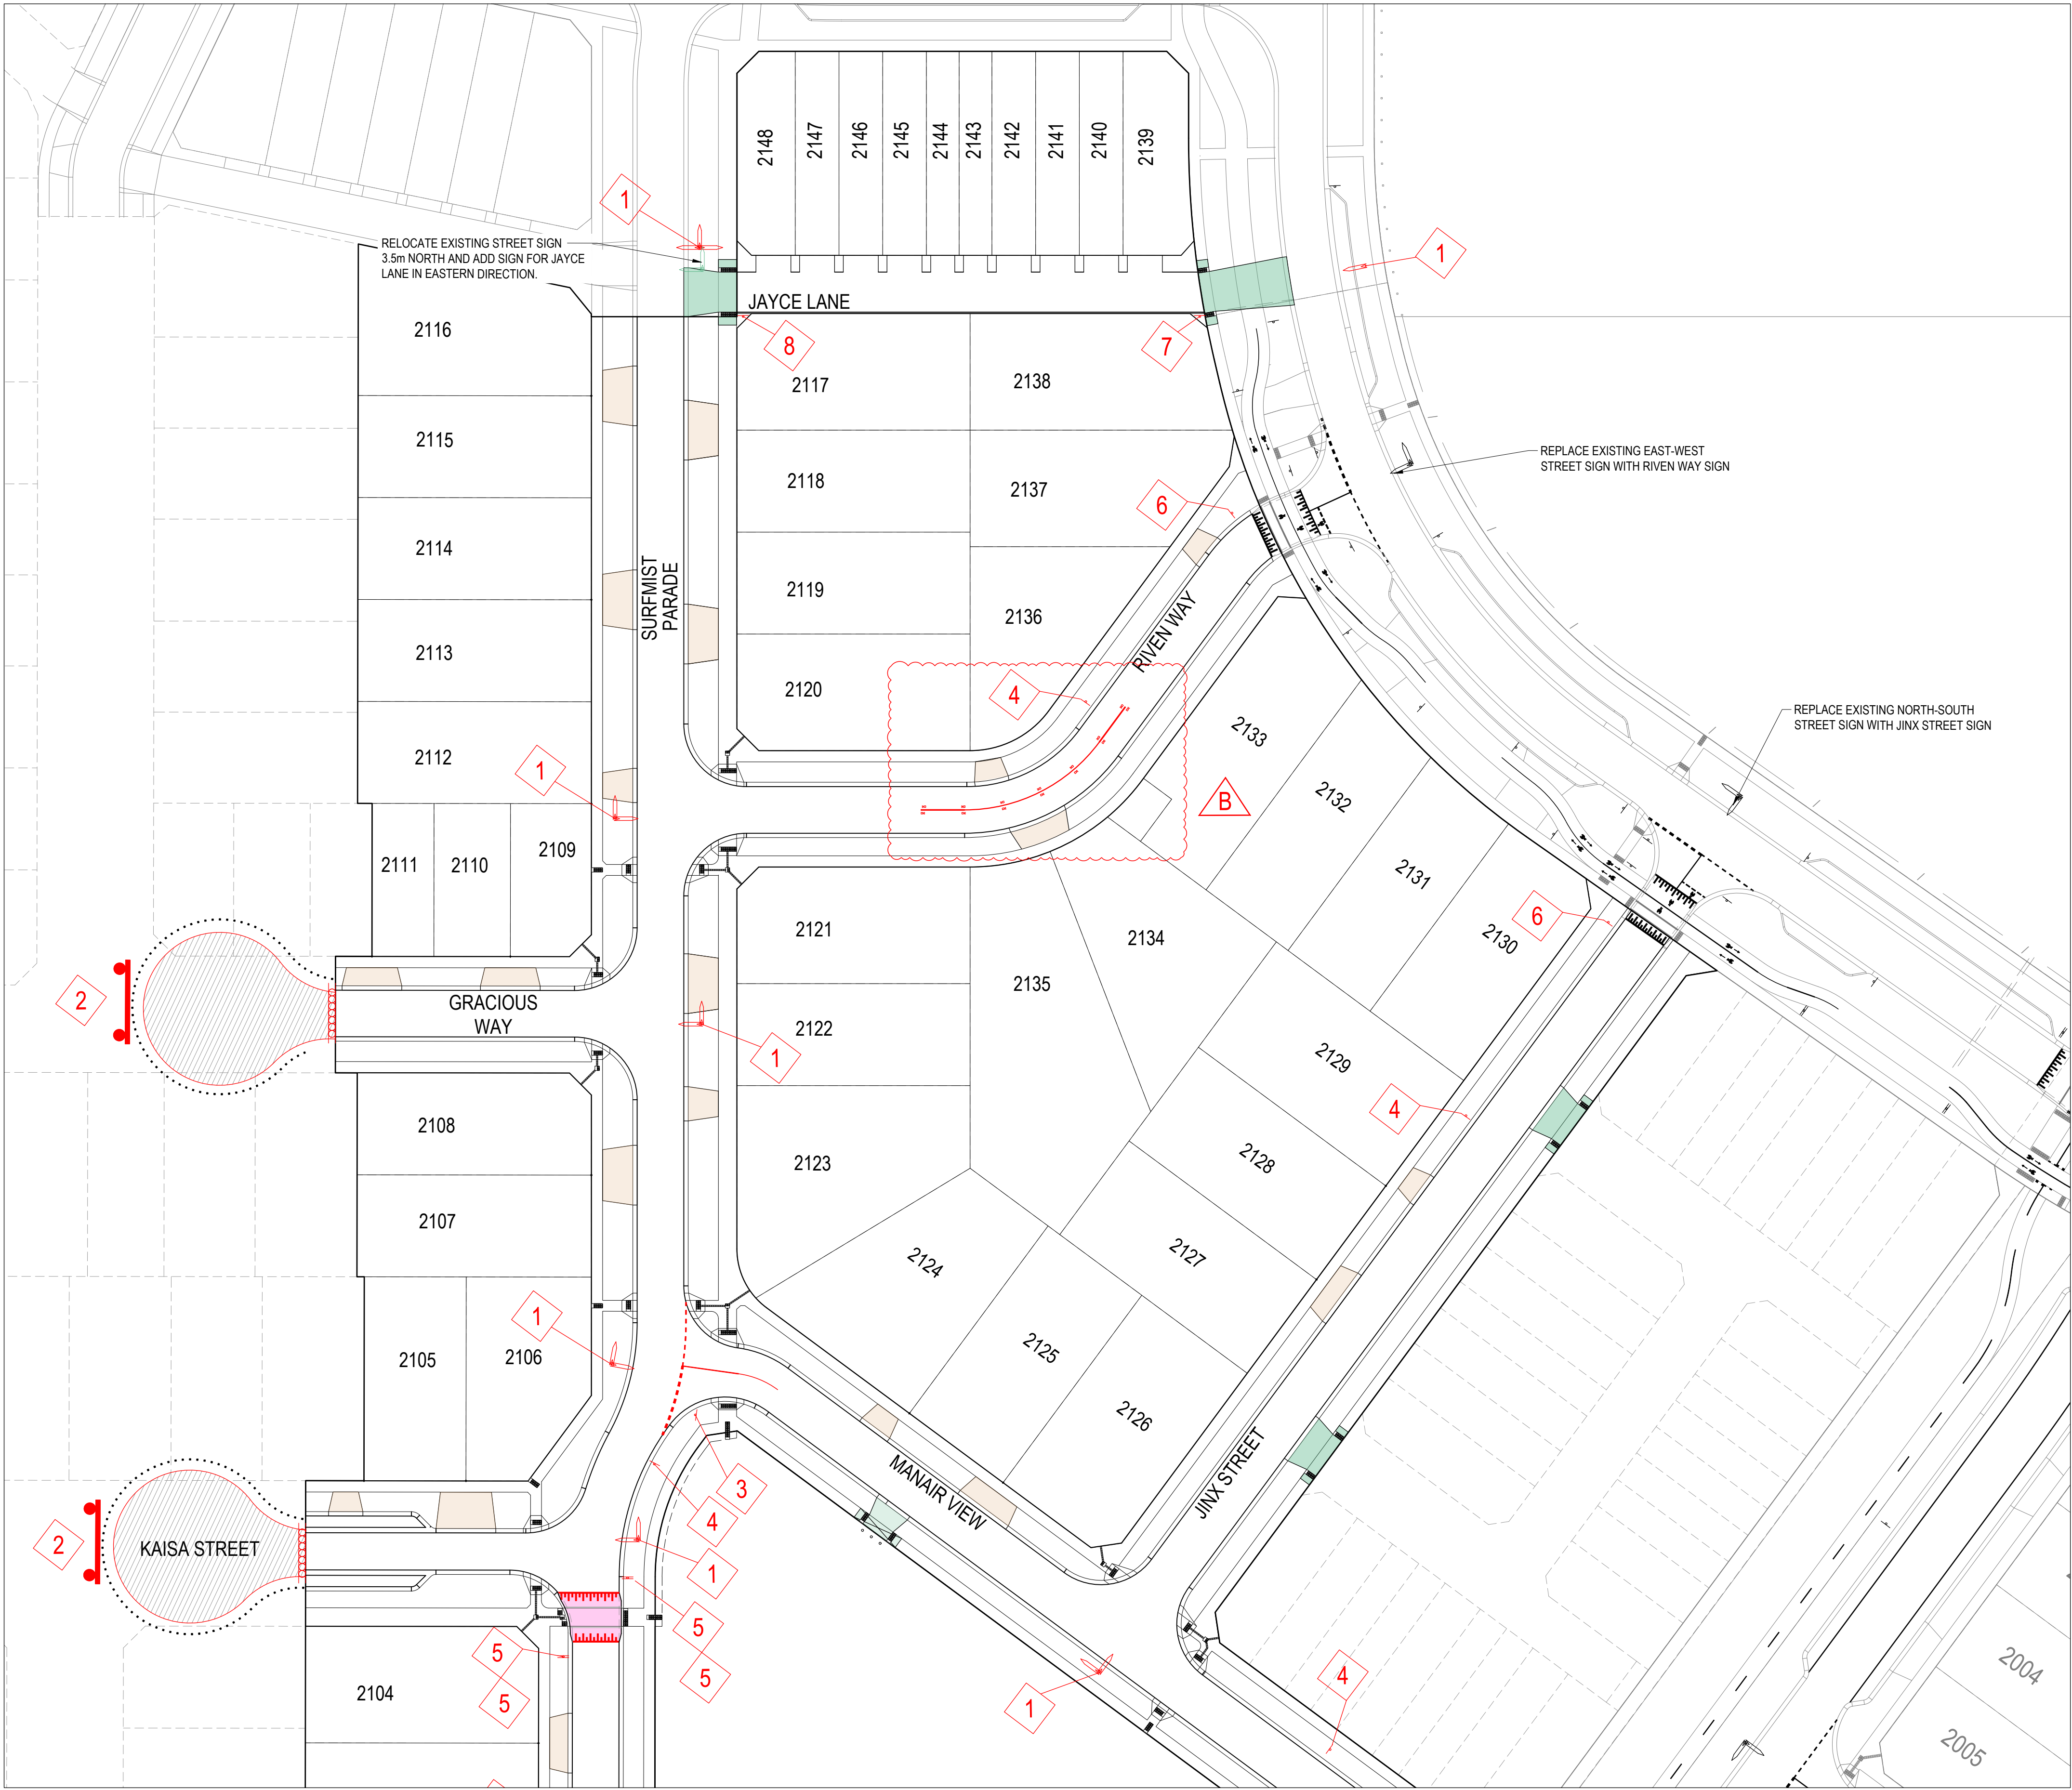

FOR CONTINUATION REFER R801

SIGN SCHEDULE
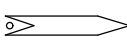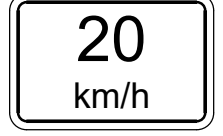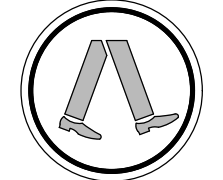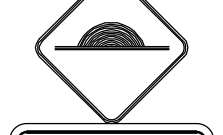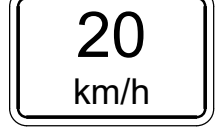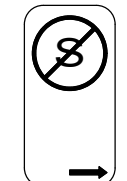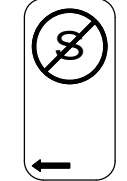
| SIGN   | REF | QUANTITY    |
|---|-----|-------------|
| <br>STREET SIGN   | 1   | REFER TABLE |
|  T2-4A<br> D4-5                                                                                                  | 2   | 3No.        |
|  R1-2   | 3   | 1No.        |
|  W3-4-1<br> W8-2A                                                                                                | 4   | 4No.        |
|  R3-1   | 5   | 4No.        |
|  W6-9<br> W5-10A<br> W8-2A | 6   | 2No.        |
|  R5-35R   | 7   | 1No.        |
|  R5-35L   | 8   | 1No.        |

STREET SIGN SCHEDULE

|                 |      |
|-----------------|------|
| JAYCE LANE      | 2No. |
| SURFMIST PARADE | 5No. |
| RIVEN WAY       | 2No. |
| GRACIOUS WAY    | 1No. |
| MANAIR VIEW     | 2No. |
| JINX STREET     | 2No. |
| KAISA STREET    | 1No. |
| HASDEO WAY      | 1No. |

LINEMARKING & SIGNAGE NOTES:

- ALL LINE MARKING AND SIGNAGE TO BE INSTALLED IN ACCORDANCE WITH AS 1742.1 AND AS 1742.2, UNLESS SPECIFICALLY SHOWN OTHERWISE.
- LINEMARKING IS TO BE INSTALLED USING EXTRUDED LONG LIFE THERMOPLASTIC PAINT. TEMPORARY LINEMARKING USING ORDINARY PAINT IS TO BE APPLIED WHEN WEARING COURSE ASPHALT IS NOT APPLIED FOR A PERIOD OF TIME E.G. AT PRACTICAL COMPLETION.
- ALL TEMPORARY WARNING SIGNS USED DURING CONSTRUCTION SHALL BE IN ACCORDANCE WITH AS 1742-3.
- LINEMARKING SET OUT SHALL BE INSPECTED AND APPROVED BY COUNCIL BEFORE FINAL LINEMARKING IS CARRIED OUT.
- HIGH FRICTION SURFACE TREATMENT COLOURED EMERALD GREEN MUST BE PROVIDED WITHIN THE BICYCLE LANES MARKED AS GREEN ON THE PLAN. INSTALLATION MUST COMPLY WITH VICROADS STANDARD SECTION 430 FOR HIGH FRICTION SURFACE TREATMENTS TO MANUFACTURER'S SPECIFICATIONS.


| REVISION | DATE     | ISSUE DESCRIPTION                     | DRAWN   | CHECKED | APPROVED   |
|----------|----------|---------------------------------------|---------|---------|------------|
|          |          |                                       |         |         |            |
|          |          |                                       |         |         |            |
|          |          |                                       |         |         |            |
| B        | 10.06.26 | COUNCIL COMMENTS - RRPM LINWORK ADDED | M.PLANT | A.WALE  | E.SFYRIDIS |
| A        | 16.02.26 | ISSUED FOR APPROVAL                   | M.PLANT | A.WALE  | E.SFYRIDIS |



ALAMORA  
Tarnait


DRAWING TITLE  
**ALAMORA - STAGE 21  
SIGNAGE & LINEMARKING PLAN - 1**

STATUS  
**ISSUED FOR APPROVAL  
NOT FOR CONSTRUCTION**




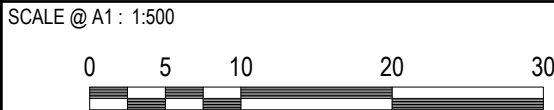


|                                 |                               |
|---------------------------------|-------------------------------|
| DESIGNED<br>M.PLANT             | PROJECT ENGINEER<br>A.WALE    |
| DRAWN<br>M.PLANT                | PROJECT MANAGER<br>E.SFYRIDIS |
| PROJECT No.<br><b>200282.21</b> | DRAWING No.<br><b>R800</b>    |
|                                 | REVISION<br><b>B</b>          |

FOR CONTINUATION REFER R800

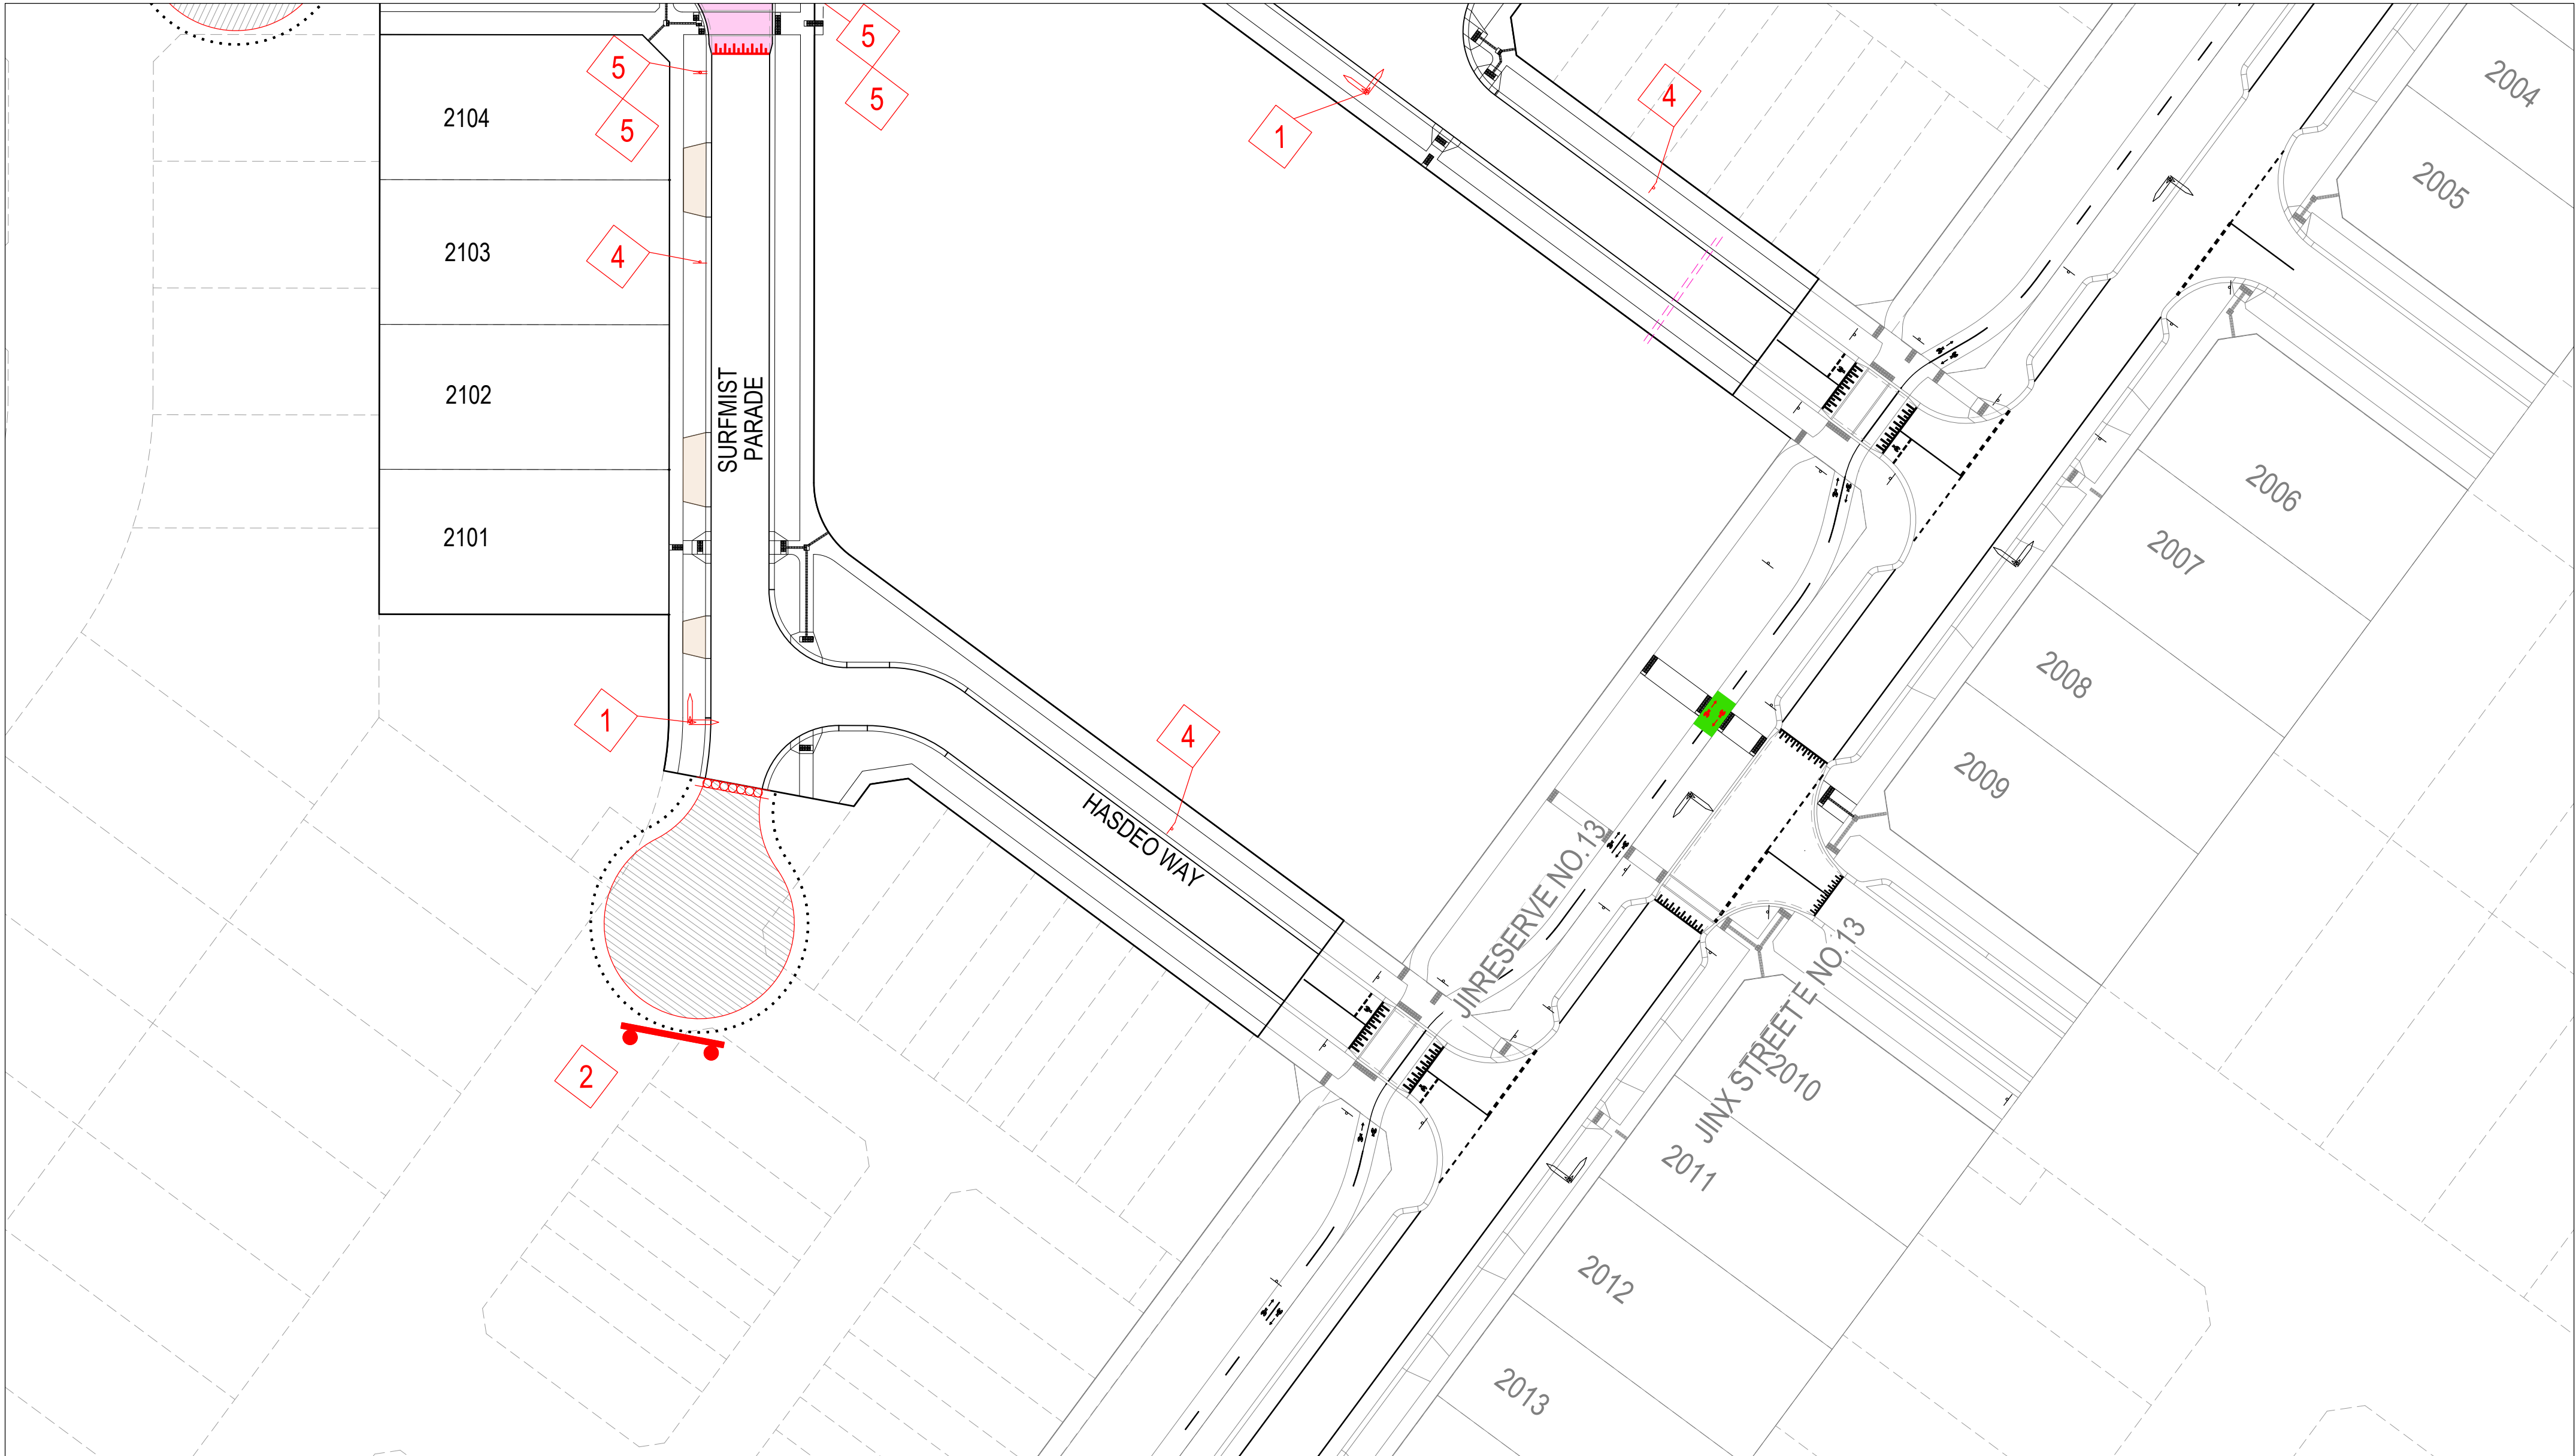

SIGN SCHEDULE
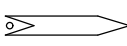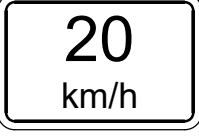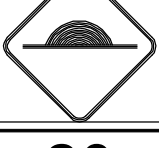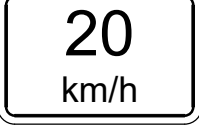
| SIGN   | REF      | QUANTITY    |
|---|----------|-------------|
| <br>STREET SIGN   | <b>1</b> | REFER TABLE |
|  T2-4A<br> D4-5                                                                                                  | <b>2</b> | 3No.        |
|  R1-2   | <b>3</b> | 1No.        |
|  W3-4-1<br> W8-2A                                                                                                | <b>4</b> | 6No.        |
|  R3-1   | <b>5</b> | 4No.        |
|  W6-9<br> W5-10A<br> W8-2A | <b>6</b> | 2No.        |
|  R5-35R   | <b>7</b> | 1No.        |
|  R5-35L   | <b>8</b> | 1No.        |

STREET SIGN SCHEDULE

|                 |      |
|-----------------|------|
| JAYCE LANE      | 2No. |
| SURFMIST PARADE | 5No. |
| RIVEN WAY       | 2No. |
| GRACIOUS WAY    | 1No. |
| MANAIR VIEW     | 2No. |
| JINX STREET     | 2No. |
| KAISA STREET    | 1No. |
| HASDEO WAY      | 1No. |

LINEMARKING & SIGNAGE NOTES:

- ALL LINE MARKING AND SIGNAGE TO BE INSTALLED IN ACCORDANCE WITH AS 1742.1 AND AS 1742.2, UNLESS SPECIFICALLY SHOWN OTHERWISE.
- LINEMARKING IS TO BE INSTALLED USING EXTRUDED LONG LIFE THERMOPLASTIC PAINT. TEMPORARY LINEMARKING USING ORDINARY PAINT IS TO BE APPLIED WHEN WEARING COURSE ASPHALT IS NOT APPLIED FOR A PERIOD OF TIME E.G. AT PRACTICAL COMPLETION.
- ALL TEMPORARY WARNING SIGNS USED DURING CONSTRUCTION SHALL BE IN ACCORDANCE WITH AS 1742-3.
- LINEMARKING SET OUT SHALL BE INSPECTED AND APPROVED BY COUNCIL BEFORE FINAL LINEMARKING IS CARRIED OUT.
- HIGH FRICTION SURFACE TREATMENT COLOURED EMERALD GREEN MUST BE PROVIDED WITHIN THE BICYCLE LANES MARKED AS GREEN ON THE PLAN. INSTALLATION MUST COMPLY WITH VICROADS STANDARD SECTION 430 FOR HIGH FRICTION SURFACE TREATMENTS TO MANUFACTURER'S SPECIFICATIONS.

| REVISION | DATE     | ISSUE DESCRIPTION   | DRAWN   | CHECKED | APPROVED   |
|----------|----------|---------------------|---------|---------|------------|
|          |          |                     |         |         |            |
|          |          |                     |         |         |            |
|          |          |                     |         |         |            |
|          |          |                     |         |         |            |
| A        | 16.02.26 | ISSUED FOR APPROVAL | M.PLANT | A.WALE  | E.SFYRIDIS |



Communities Designed for Living




Level 7, 176 Wellington Parade  
East Melbourne, VIC, Australia 3002

ALAMORA  
*Tarnait*





ALAMORA - STAGE 21  
SIGNAGE & LINEMARKING PLAN - 2

ISSUED FOR APPROVAL  
NOT FOR CONSTRUCTION

SCALE @ A1 : 1:500

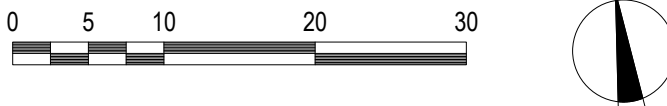

|                                 |                               |
|---------------------------------|-------------------------------|
| DESIGNED<br>M.PLANT             | PROJECT ENGINEER<br>A.WALE    |
| DRAWN<br>M.PLANT                | PROJECT MANAGER<br>E.SFYRIDIS |
| PROJECT No.<br><b>200282.21</b> | DRAWING No.<br><b>R801</b>    |
|                                 | REVISION<br><b>A</b>          |

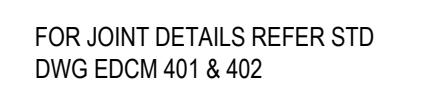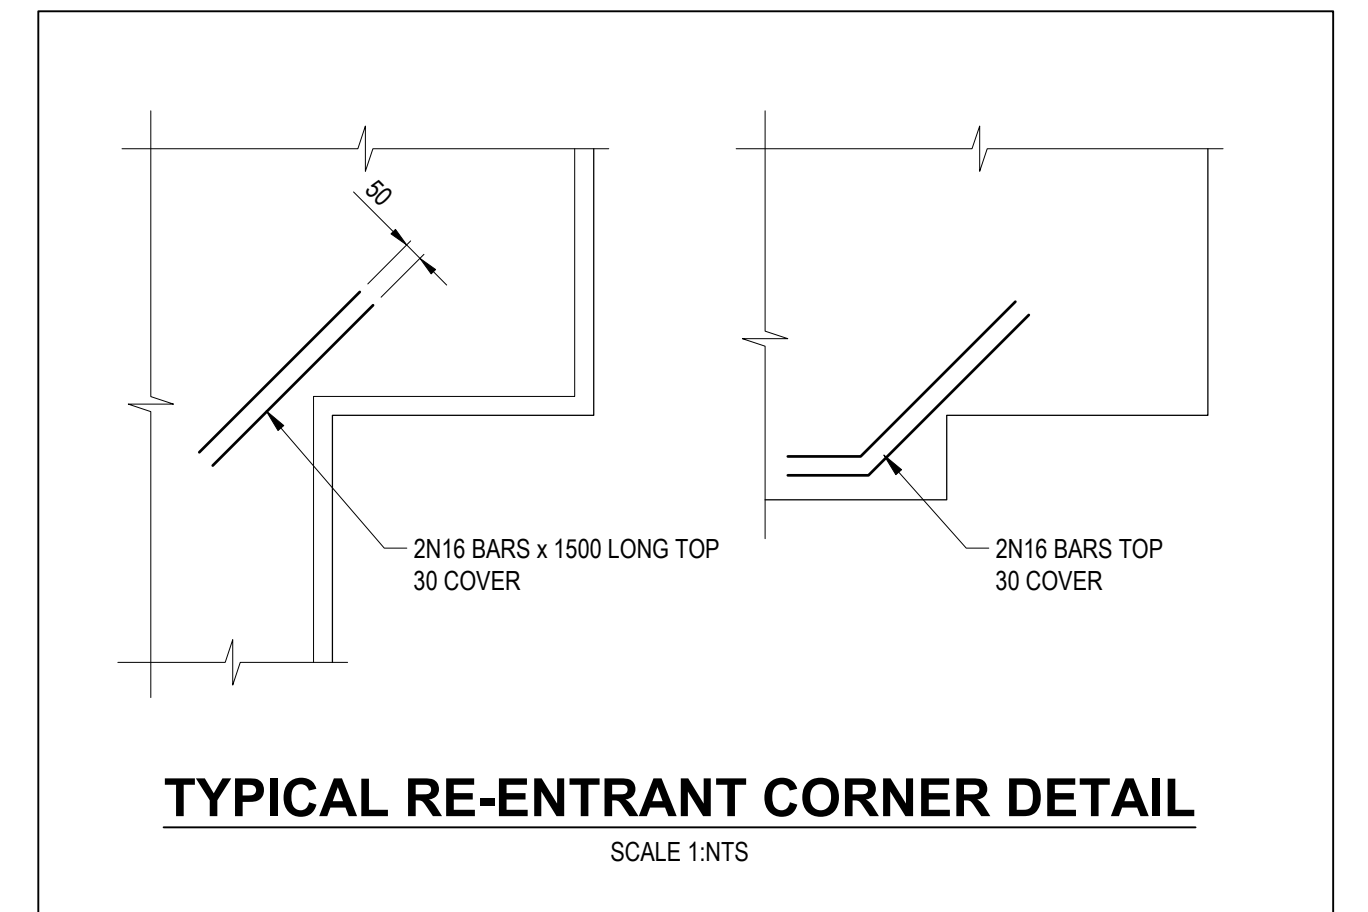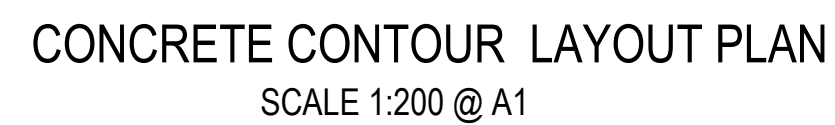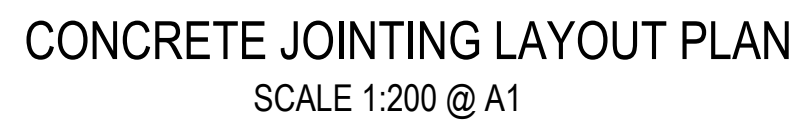[illegible]