LEGEND

	Kerb & Channel
H	Footpath, Crossover & House Drain
	Proposed S/W Drainage, Pit & Property Inlet
	Existing S/W Drainage, Pit & Property Inlet
2 1	Drainage Pit Number
3 20	Design Surface Level - Road / Allotments
3 20	Fill Surface Level - Allotments
3 32	Existing Surface Level - Allotments
K4 580	Kerb Level
P5 570	Pavement Level
	Proposed Fill Areas - Allotments
G W E T	Service Conduits: Gas, Water, Electricity, Telstra
G	Gas Main
W	Water Main
R/W	Recycled Water Main
E	Electrical Underground Cable & Pit
T	Telstra Underground Cable
S	Sewer Main, Access Chamber & Inspection Shaft
	Existing Pole (with stay)
	Street Name Sign
	Street Tree
	P. S. M. or Survey Mark
	Lot Slope Direction
	T. B. M with Description

NOTE:

1. Symbols are proposed construction (UNO)
2. Exist. infrastructure shown as dashed lines

- FINAL -
REVISION C

REV	DESCRIPTION	SHEETS	DATE
A	REVISED EASEMENTS	ALL	4/10/07
B	REVISED EASEMENTS	ALL	1/11/07
C	FINAL VERSION	ALL	22/4/8

MARRIOTT WATERS
STAGE 3 & 4
THOMPSONS ROAD
LYNDHURST
Sheet 1 of 10

Date Printed: 22/04/2008
Filename:
k:\34830\34830_3\DGN\C01.dgn
CLIENT _____

5 0 5 10m
Scale 1 : 750 at A4

MARRIOTT BOULEVARD

BARRIER KERB
ROLL OVER KERB
375D
1200D
450D
300D
RTP28.90
R15.60
R14.4
R9.40
EX.S
R/W
FO
TE
V-1
AG-1
AG-2
AG-3
AG-4
AG-5
AH-1

322 323 324 325 326 327 328

- FINAL -
REVISION C

REV	DESCRIPTION	SHEETS	DATE
A	REVISED EASEMENTS	ALL	4/10/07
B	REVISED EASEMENTS	ALL	1/11/07
C	FINAL VERSION	ALL	22/4/8

MARRIOTT WATERS
STAGE 3 & 4
THOMPSONS ROAD
LYNDHURST
Sheet 2 of 10

Date Printed: 22/04/2008
Filename:
k:\34830\34830_3\DGN\C02.dgn
CLIENT _____

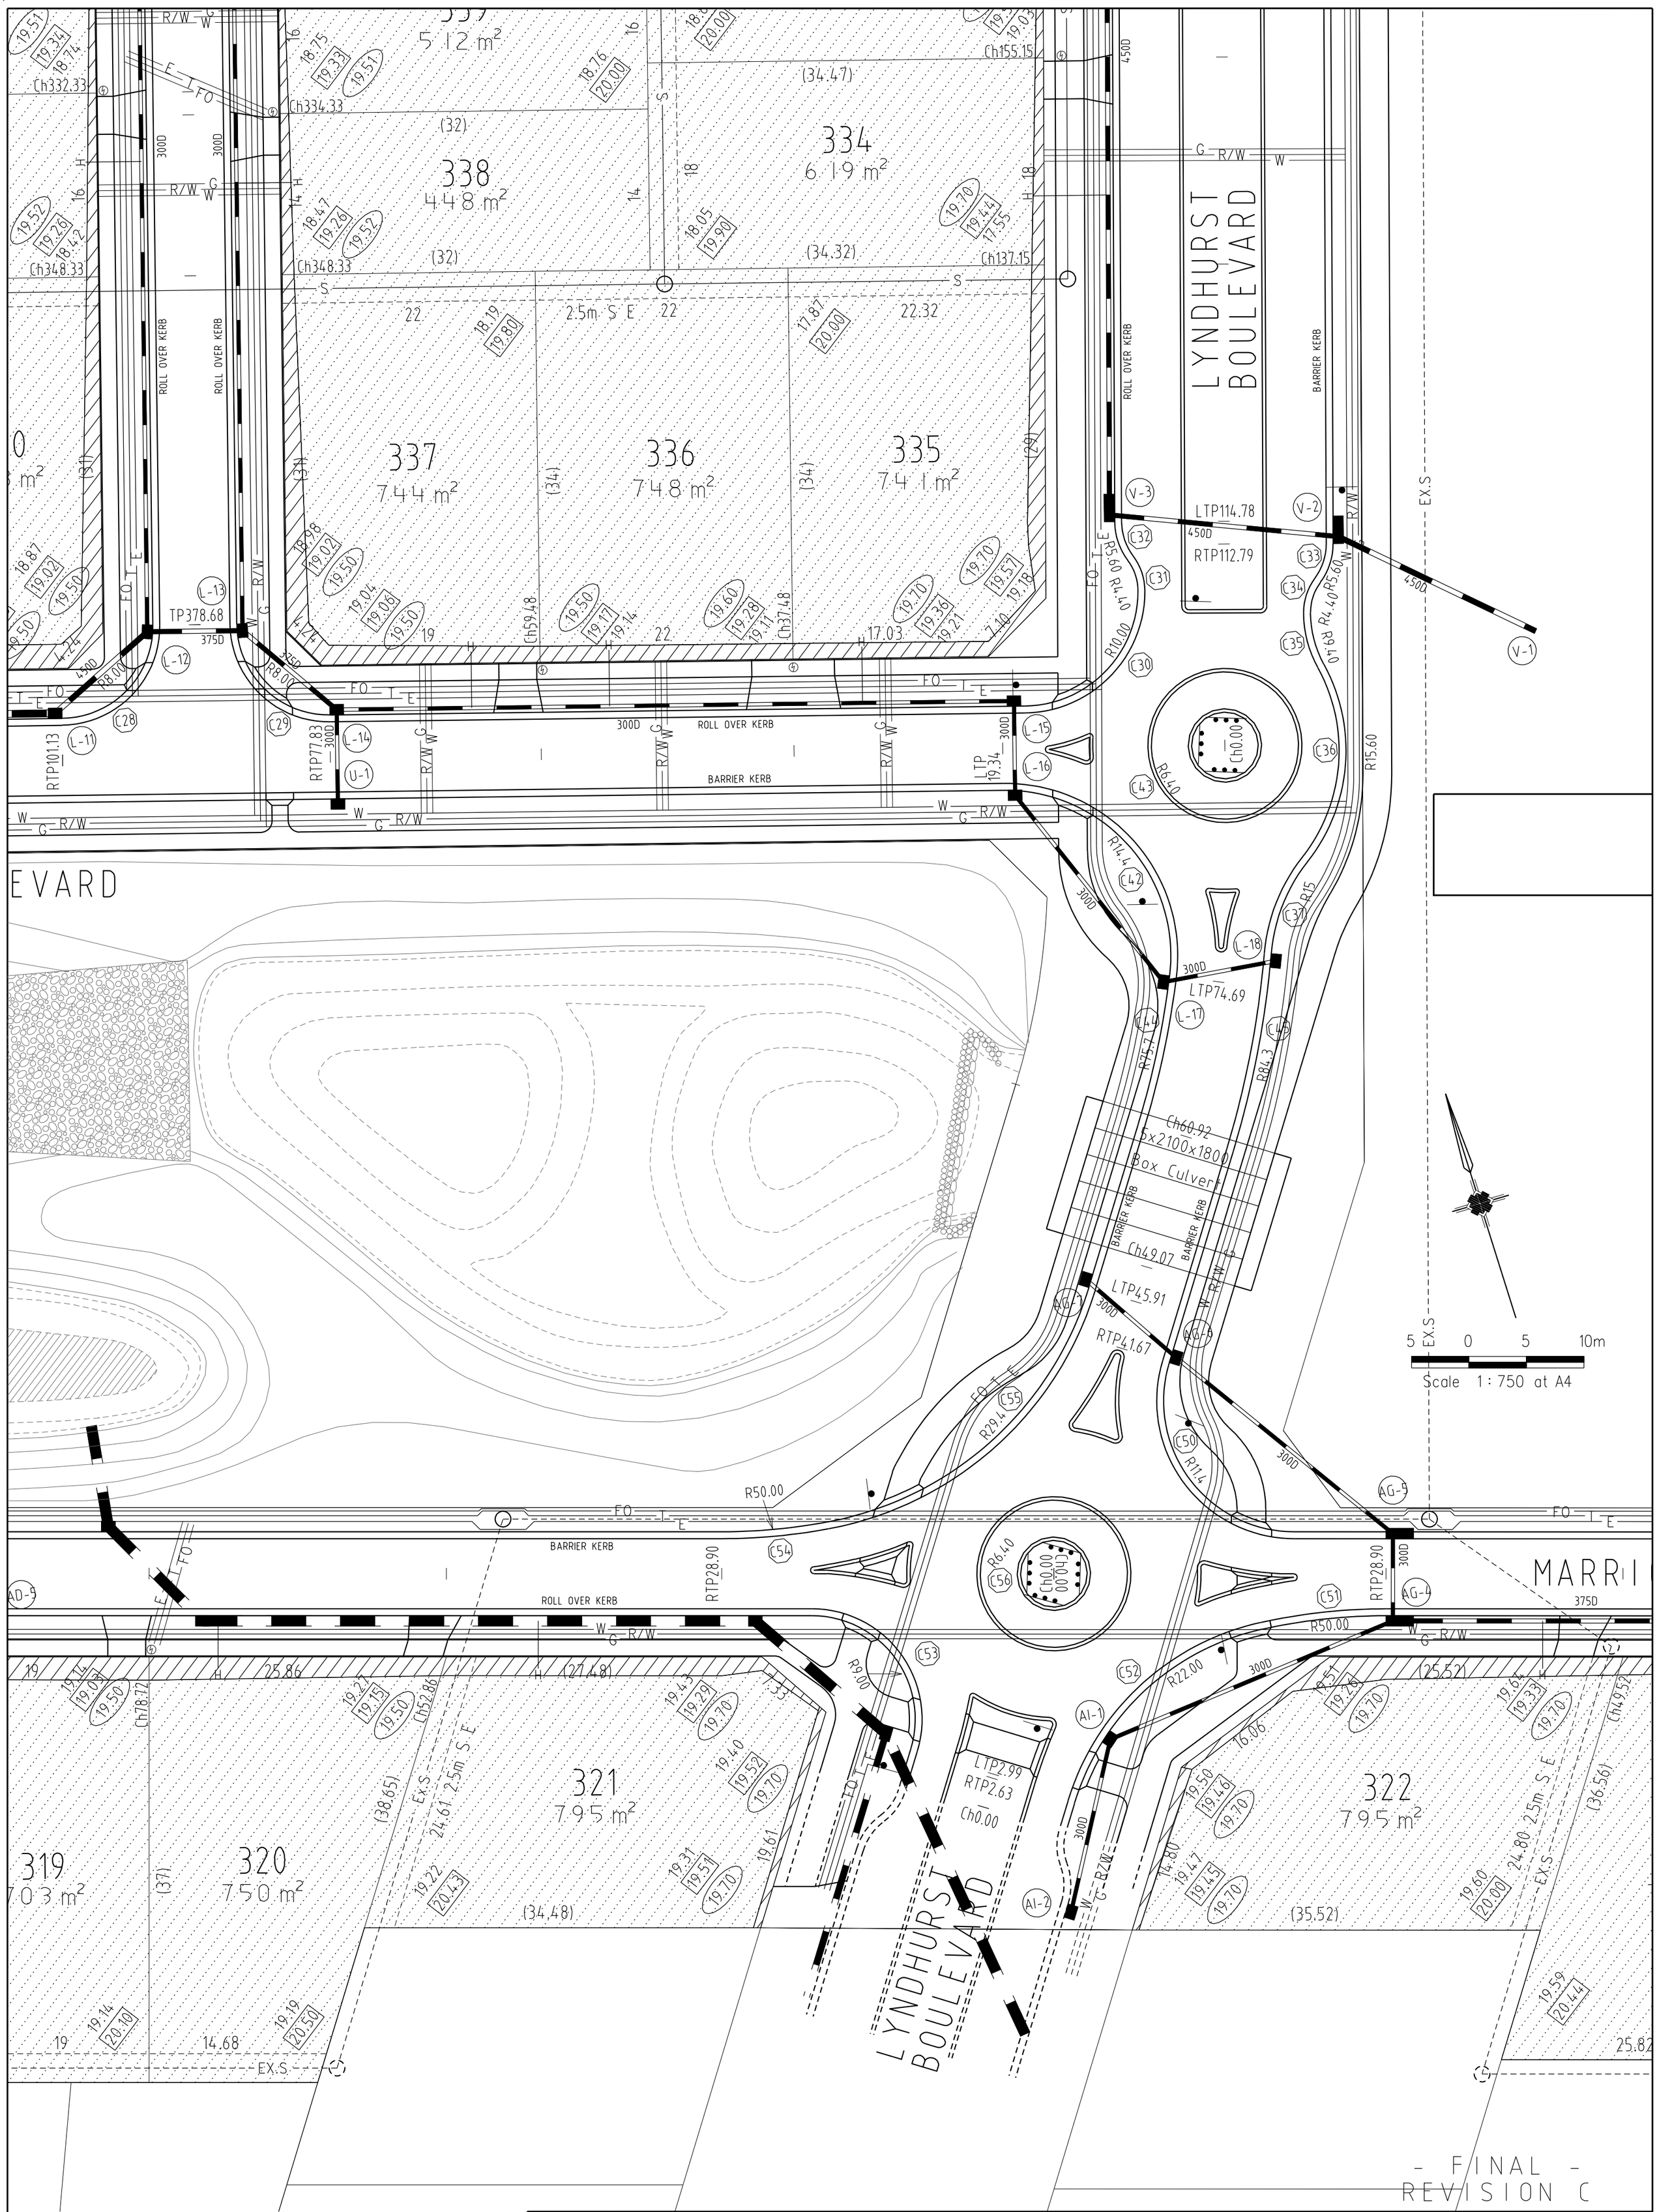

REV	DESCRIPTION	SHEETS	DATE
A	REVISED EASEMENTS	ALL	4/10/07
B	REVISED EASEMENTS	ALL	1/11/07
C	FINAL VERSION	ALL	22/4/8

MARRIOTT WATERS
STAGE 3 & 4
THOMPSONS ROAD
LYNDHURST
Sheet 3 of 10

Date Printed: 22/04/2008
Filename:
k:\34830\34830_3\DGN\C03.dgn
CLIENT _____

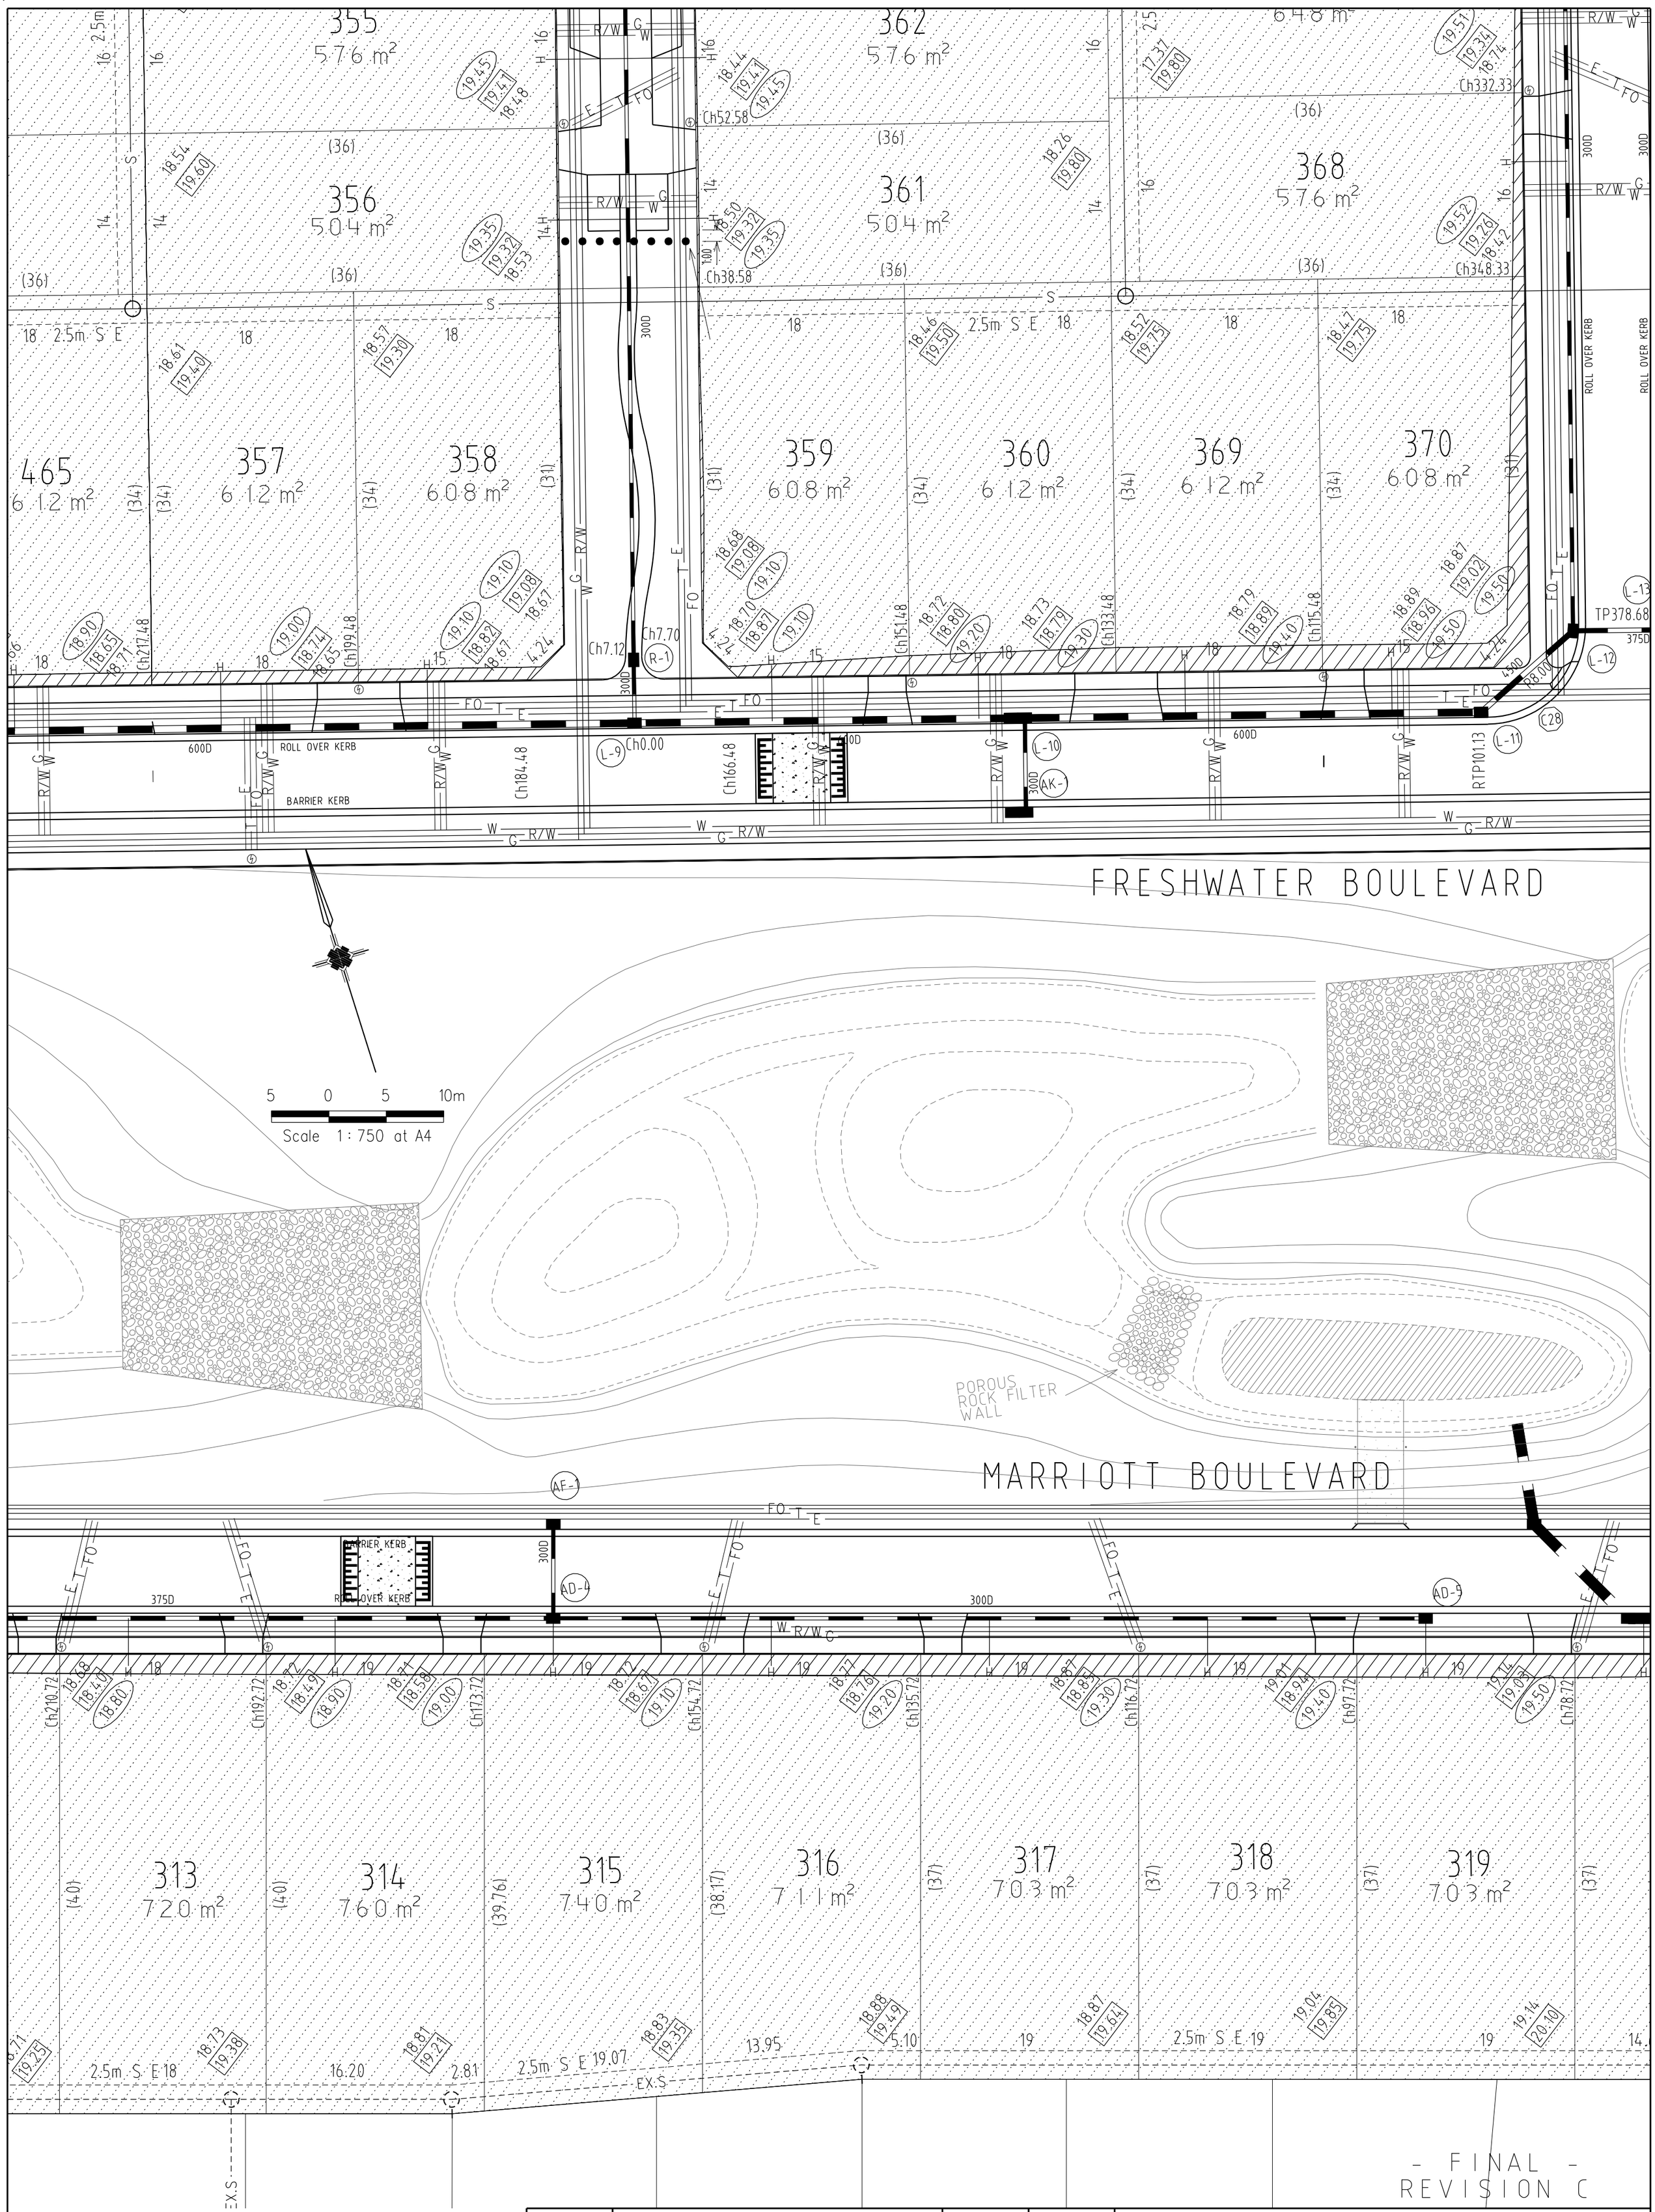

- FINAL -
REVISION C

REV	DESCRIPTION	SHEETS	DATE
A	REVISED EASEMENTS	ALL	4/10/07
B	REVISED EASEMENTS	ALL	1/11/07
C	FINAL VERSION	ALL	22/4/8

MARRIOTT WATERS
STAGE 3 & 4
THOMPSONS ROAD
LYNDHURST
Sheet 4 of 10

Date Printed: 22/04/2008
Filename:
k:\34830\34830_3\DGN\C04.dgn
CLIENT _____

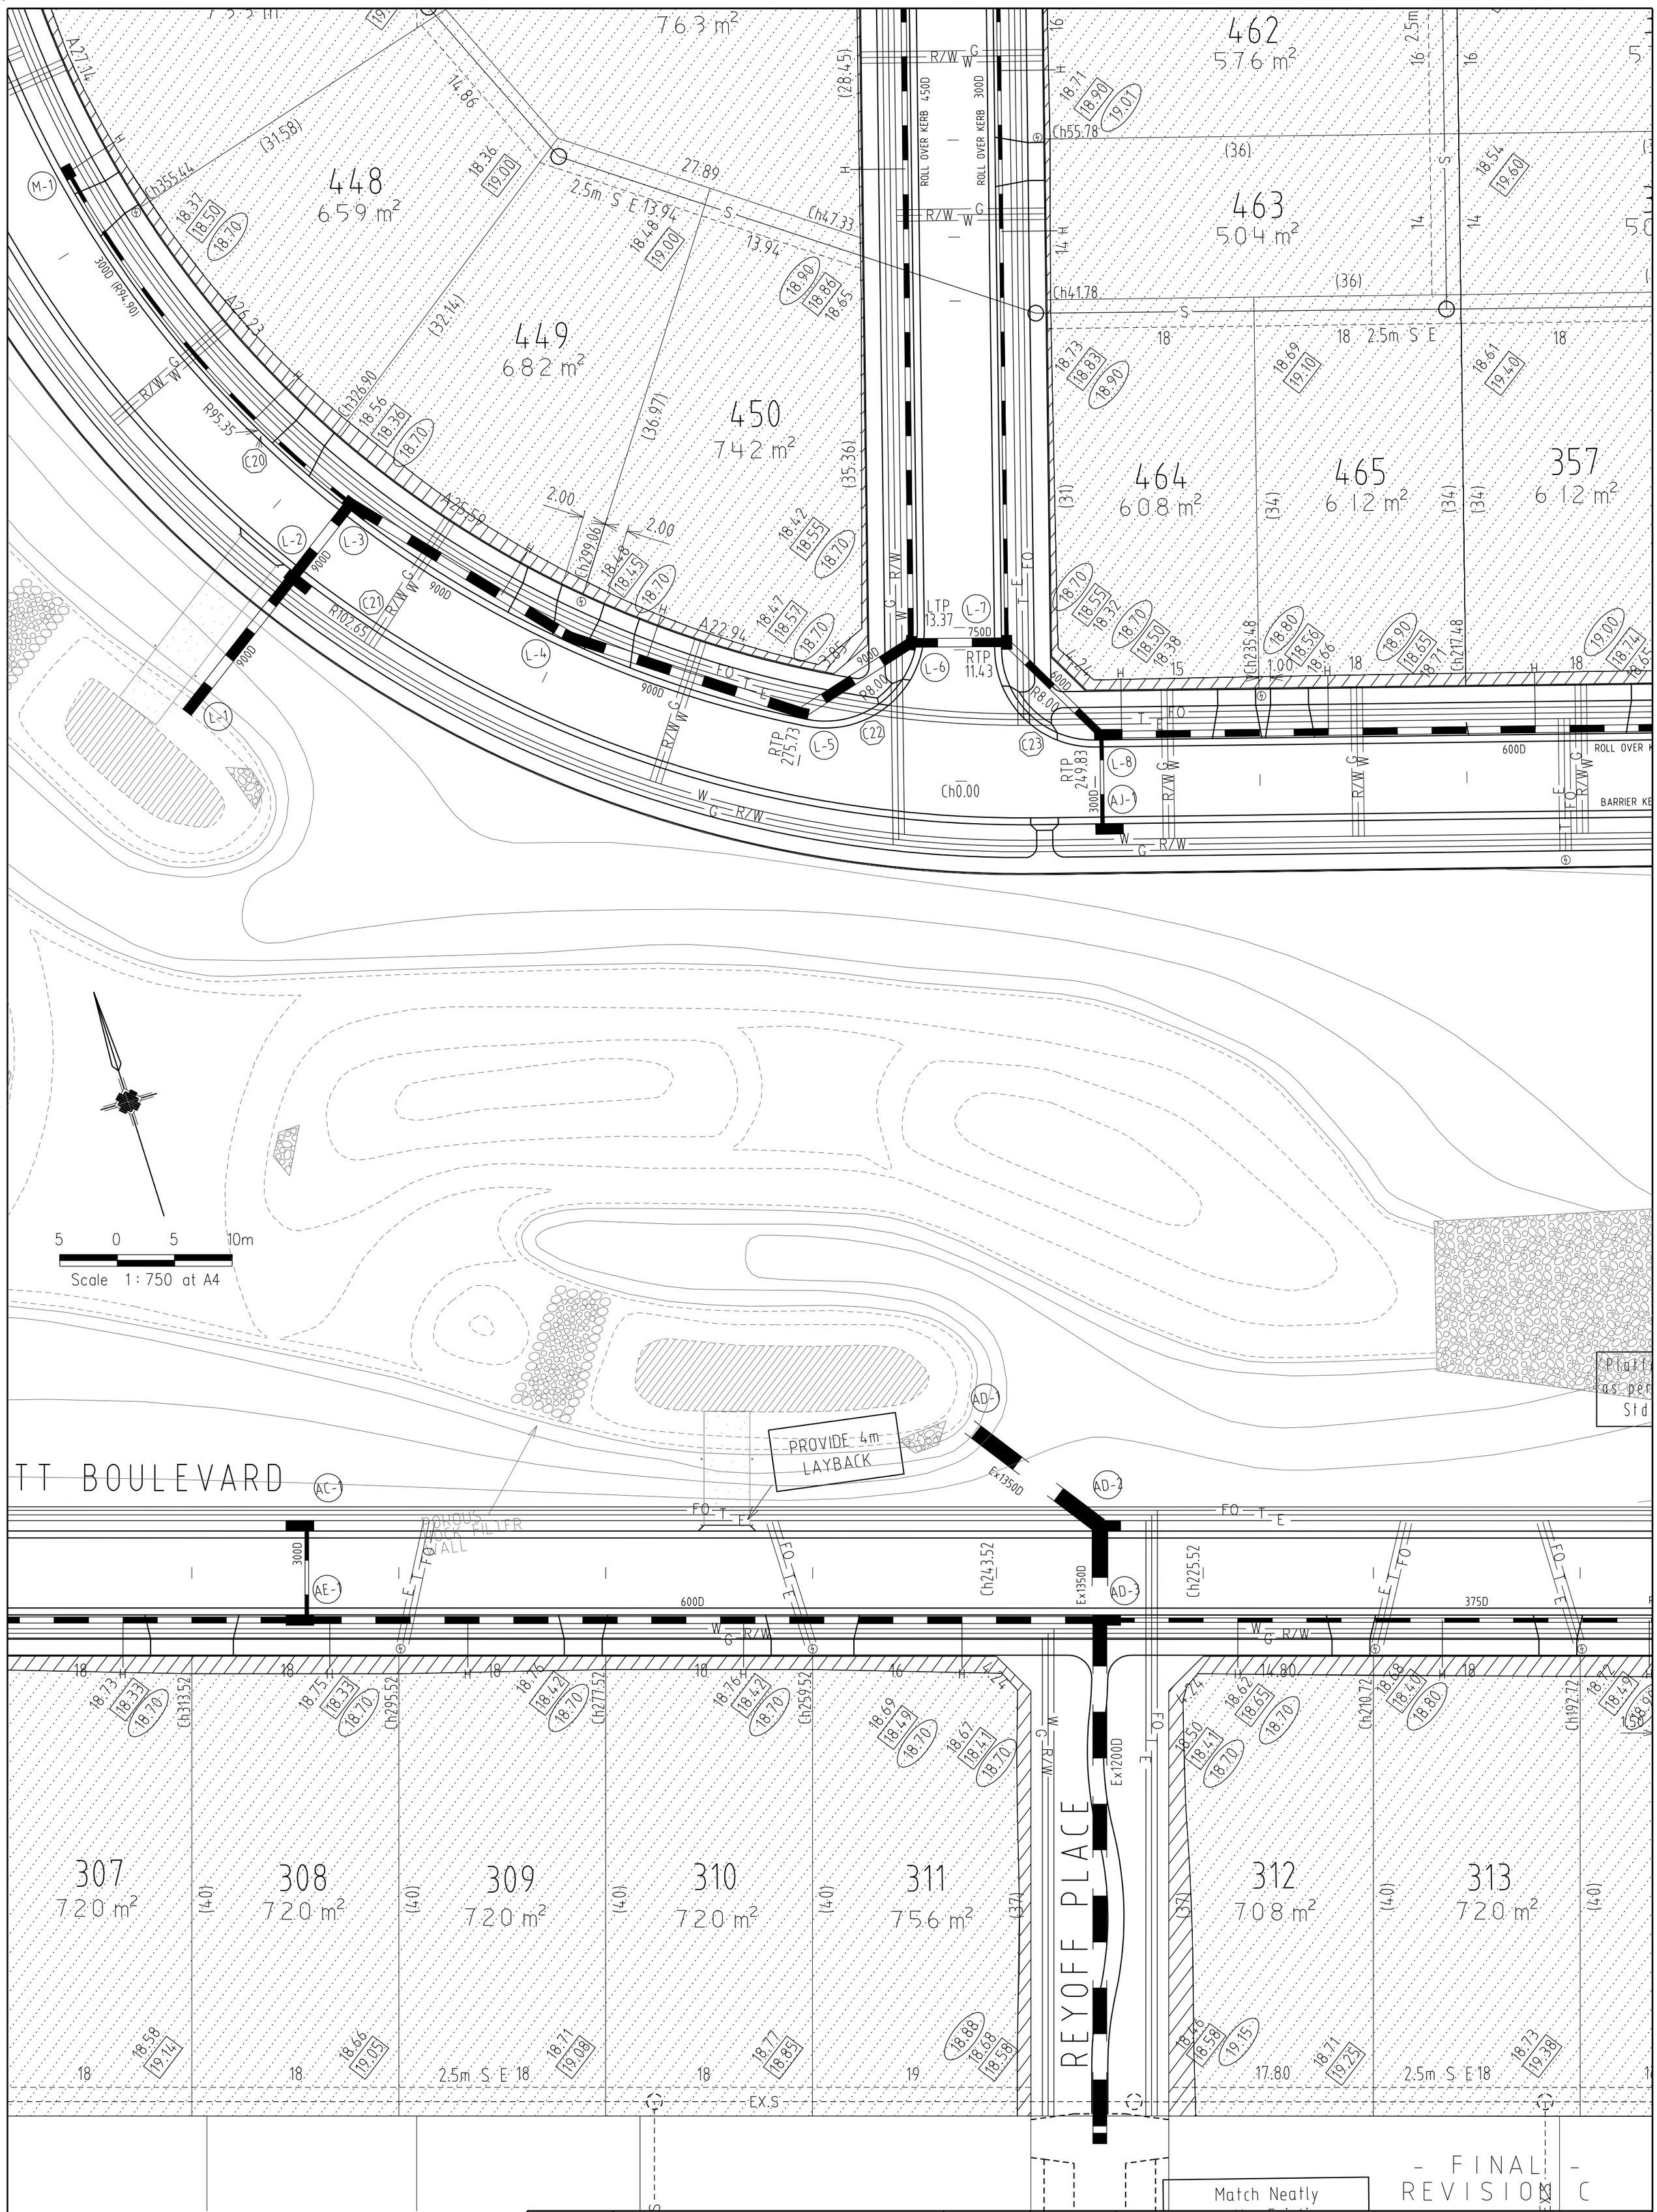

REV	DESCRIPTION	SHEETS	DATE
A	REVISED EASEMENTS	ALL	4/10/07
B	REVISED EASEMENTS	ALL	1/11/07
C	FINAL VERSION	ALL	22/4/8

MARRIOTT WATERS
STAGE 3 & 4
THOMPSONS ROAD
LYNDHURST
Sheet 5 of 10

Date Printed: 22/04/2008
Filename:
k:\34830\34830_3\DGN\C05.dgn
CLIENT _____

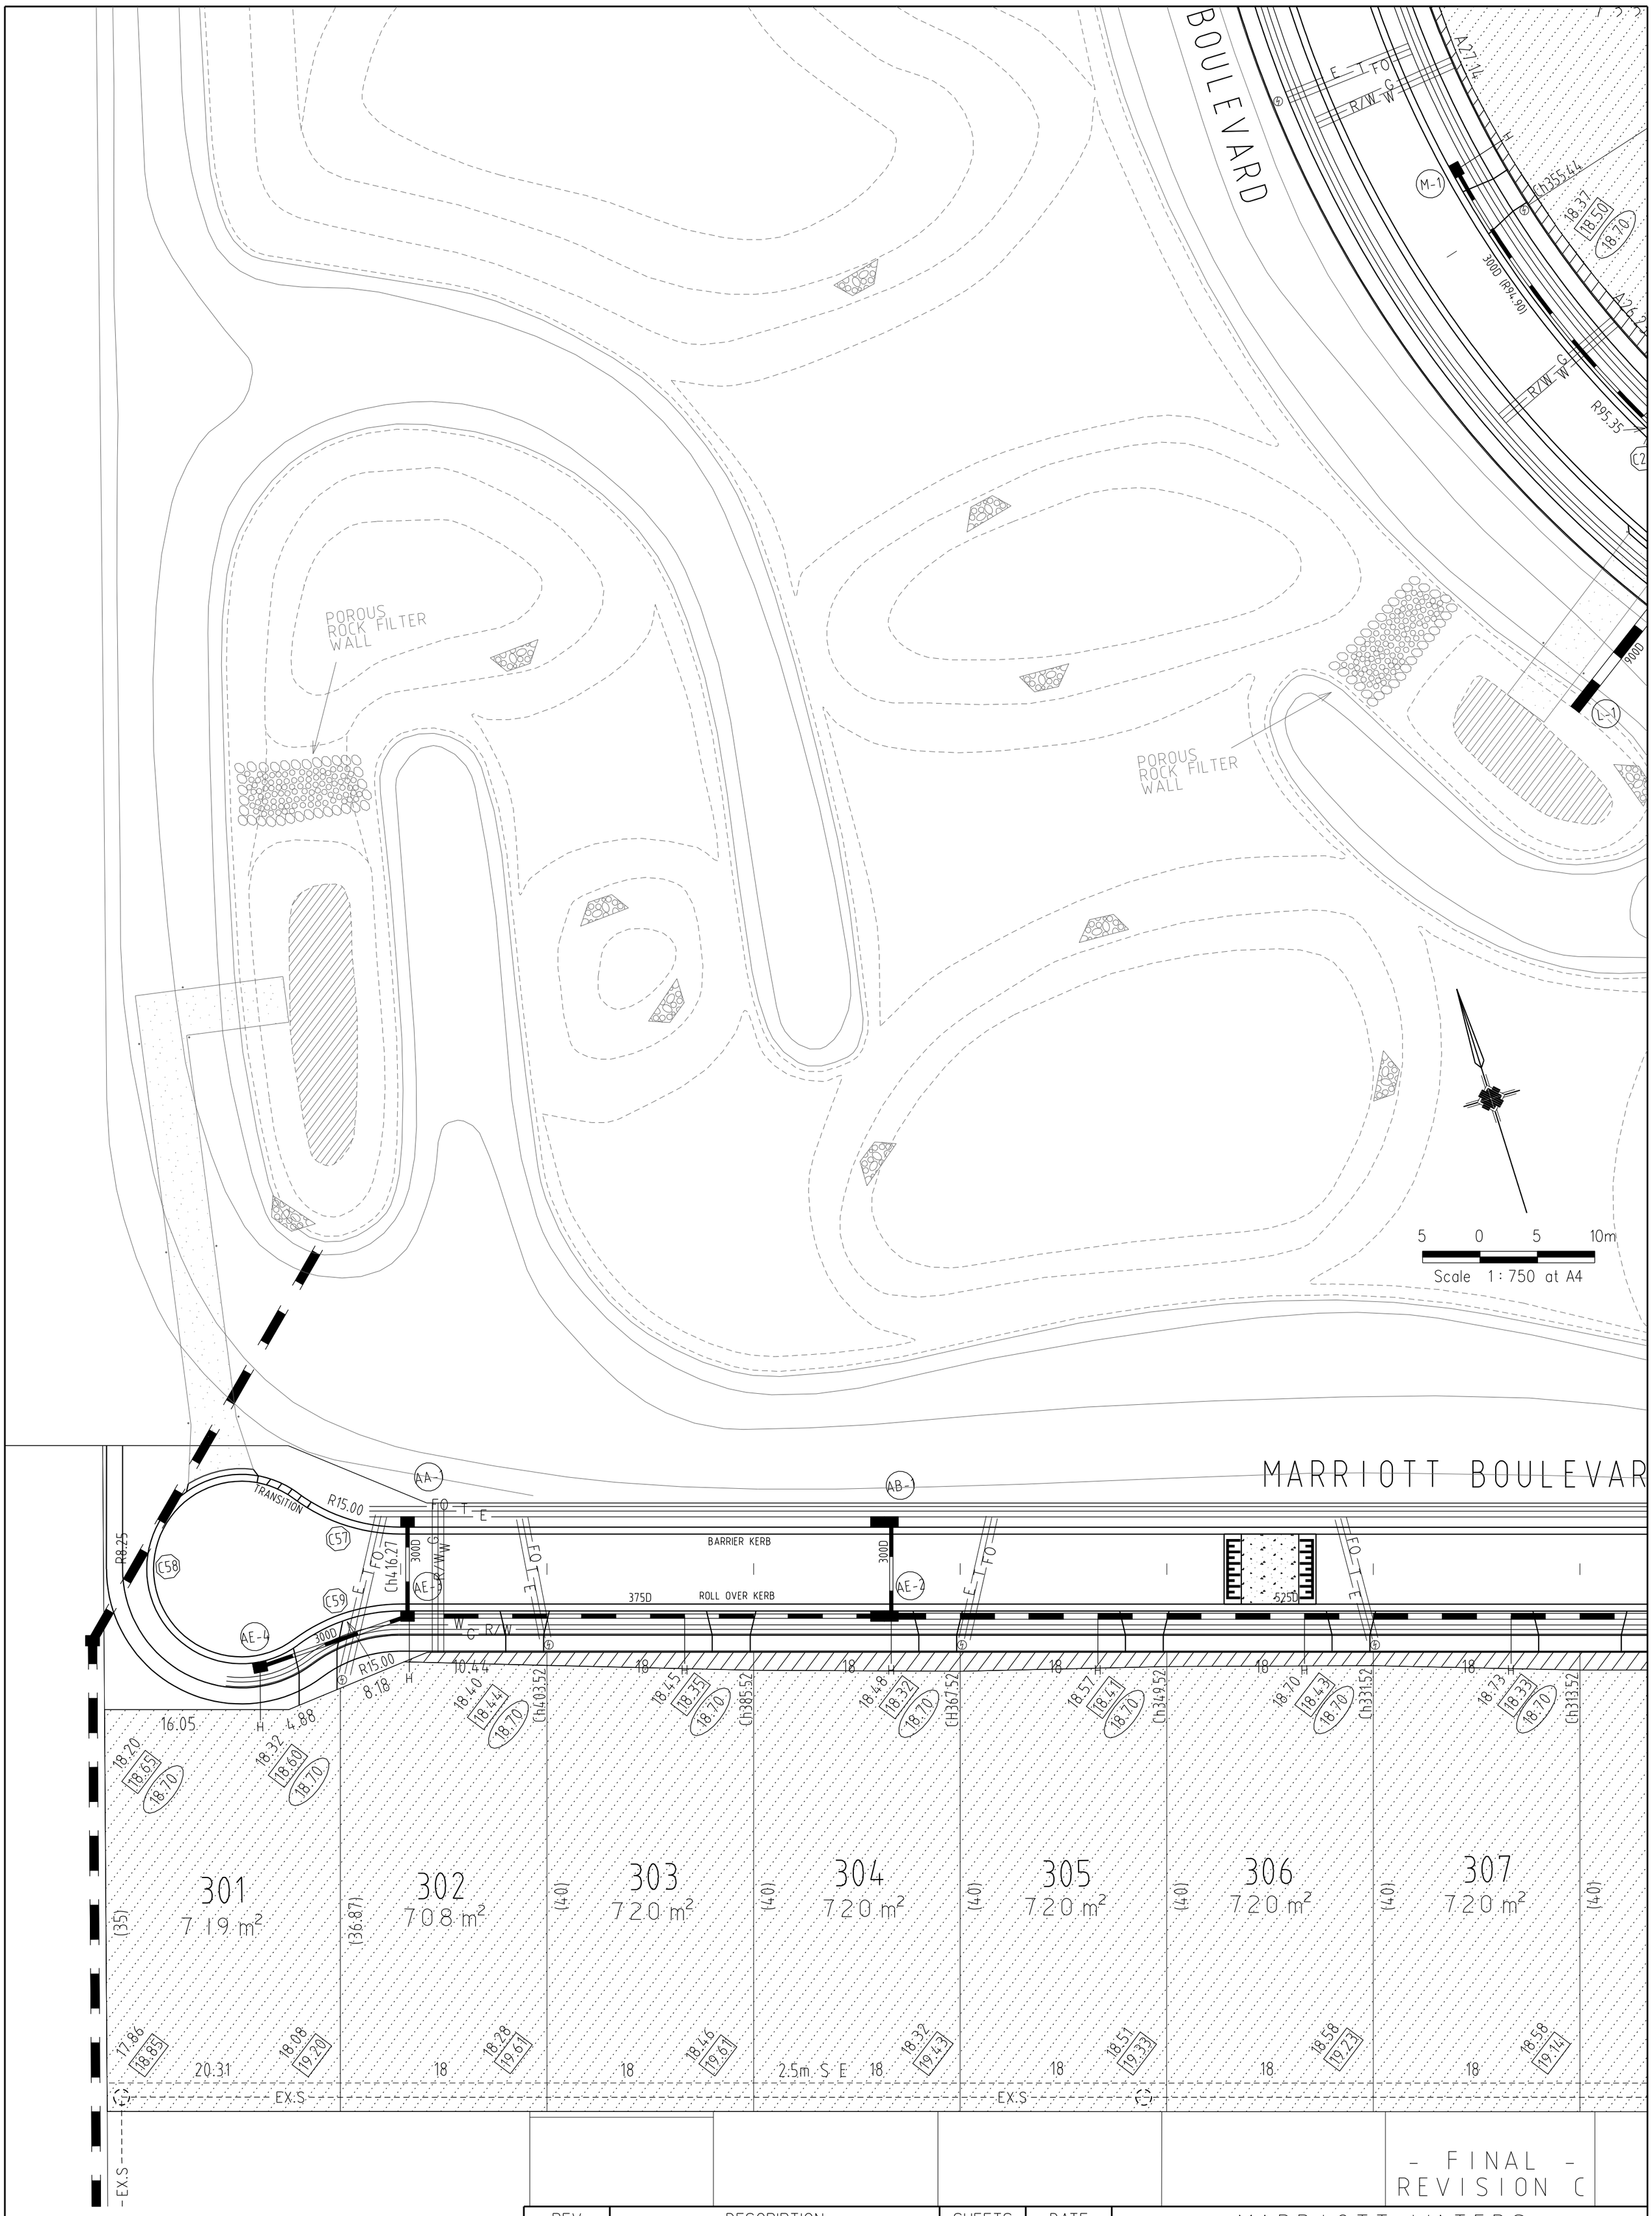

- FINAL -
REVISION C

REV	DESCRIPTION	SHEETS	DATE
A	REVISED EASEMENTS	ALL	4/10/07
B	REVISED EASEMENTS	ALL	1/11/07
C	FINAL VERSION	ALL	22/4/8

MARRIOTT WATERS
STAGE 3 & 4
THOMPSONS ROAD
LYNDHURST
Sheet 6 of 10

Date Printed: 22/04/2008
Filename:
k:\34830\34830_3\DGN\C06.dgn
CLIENT _____

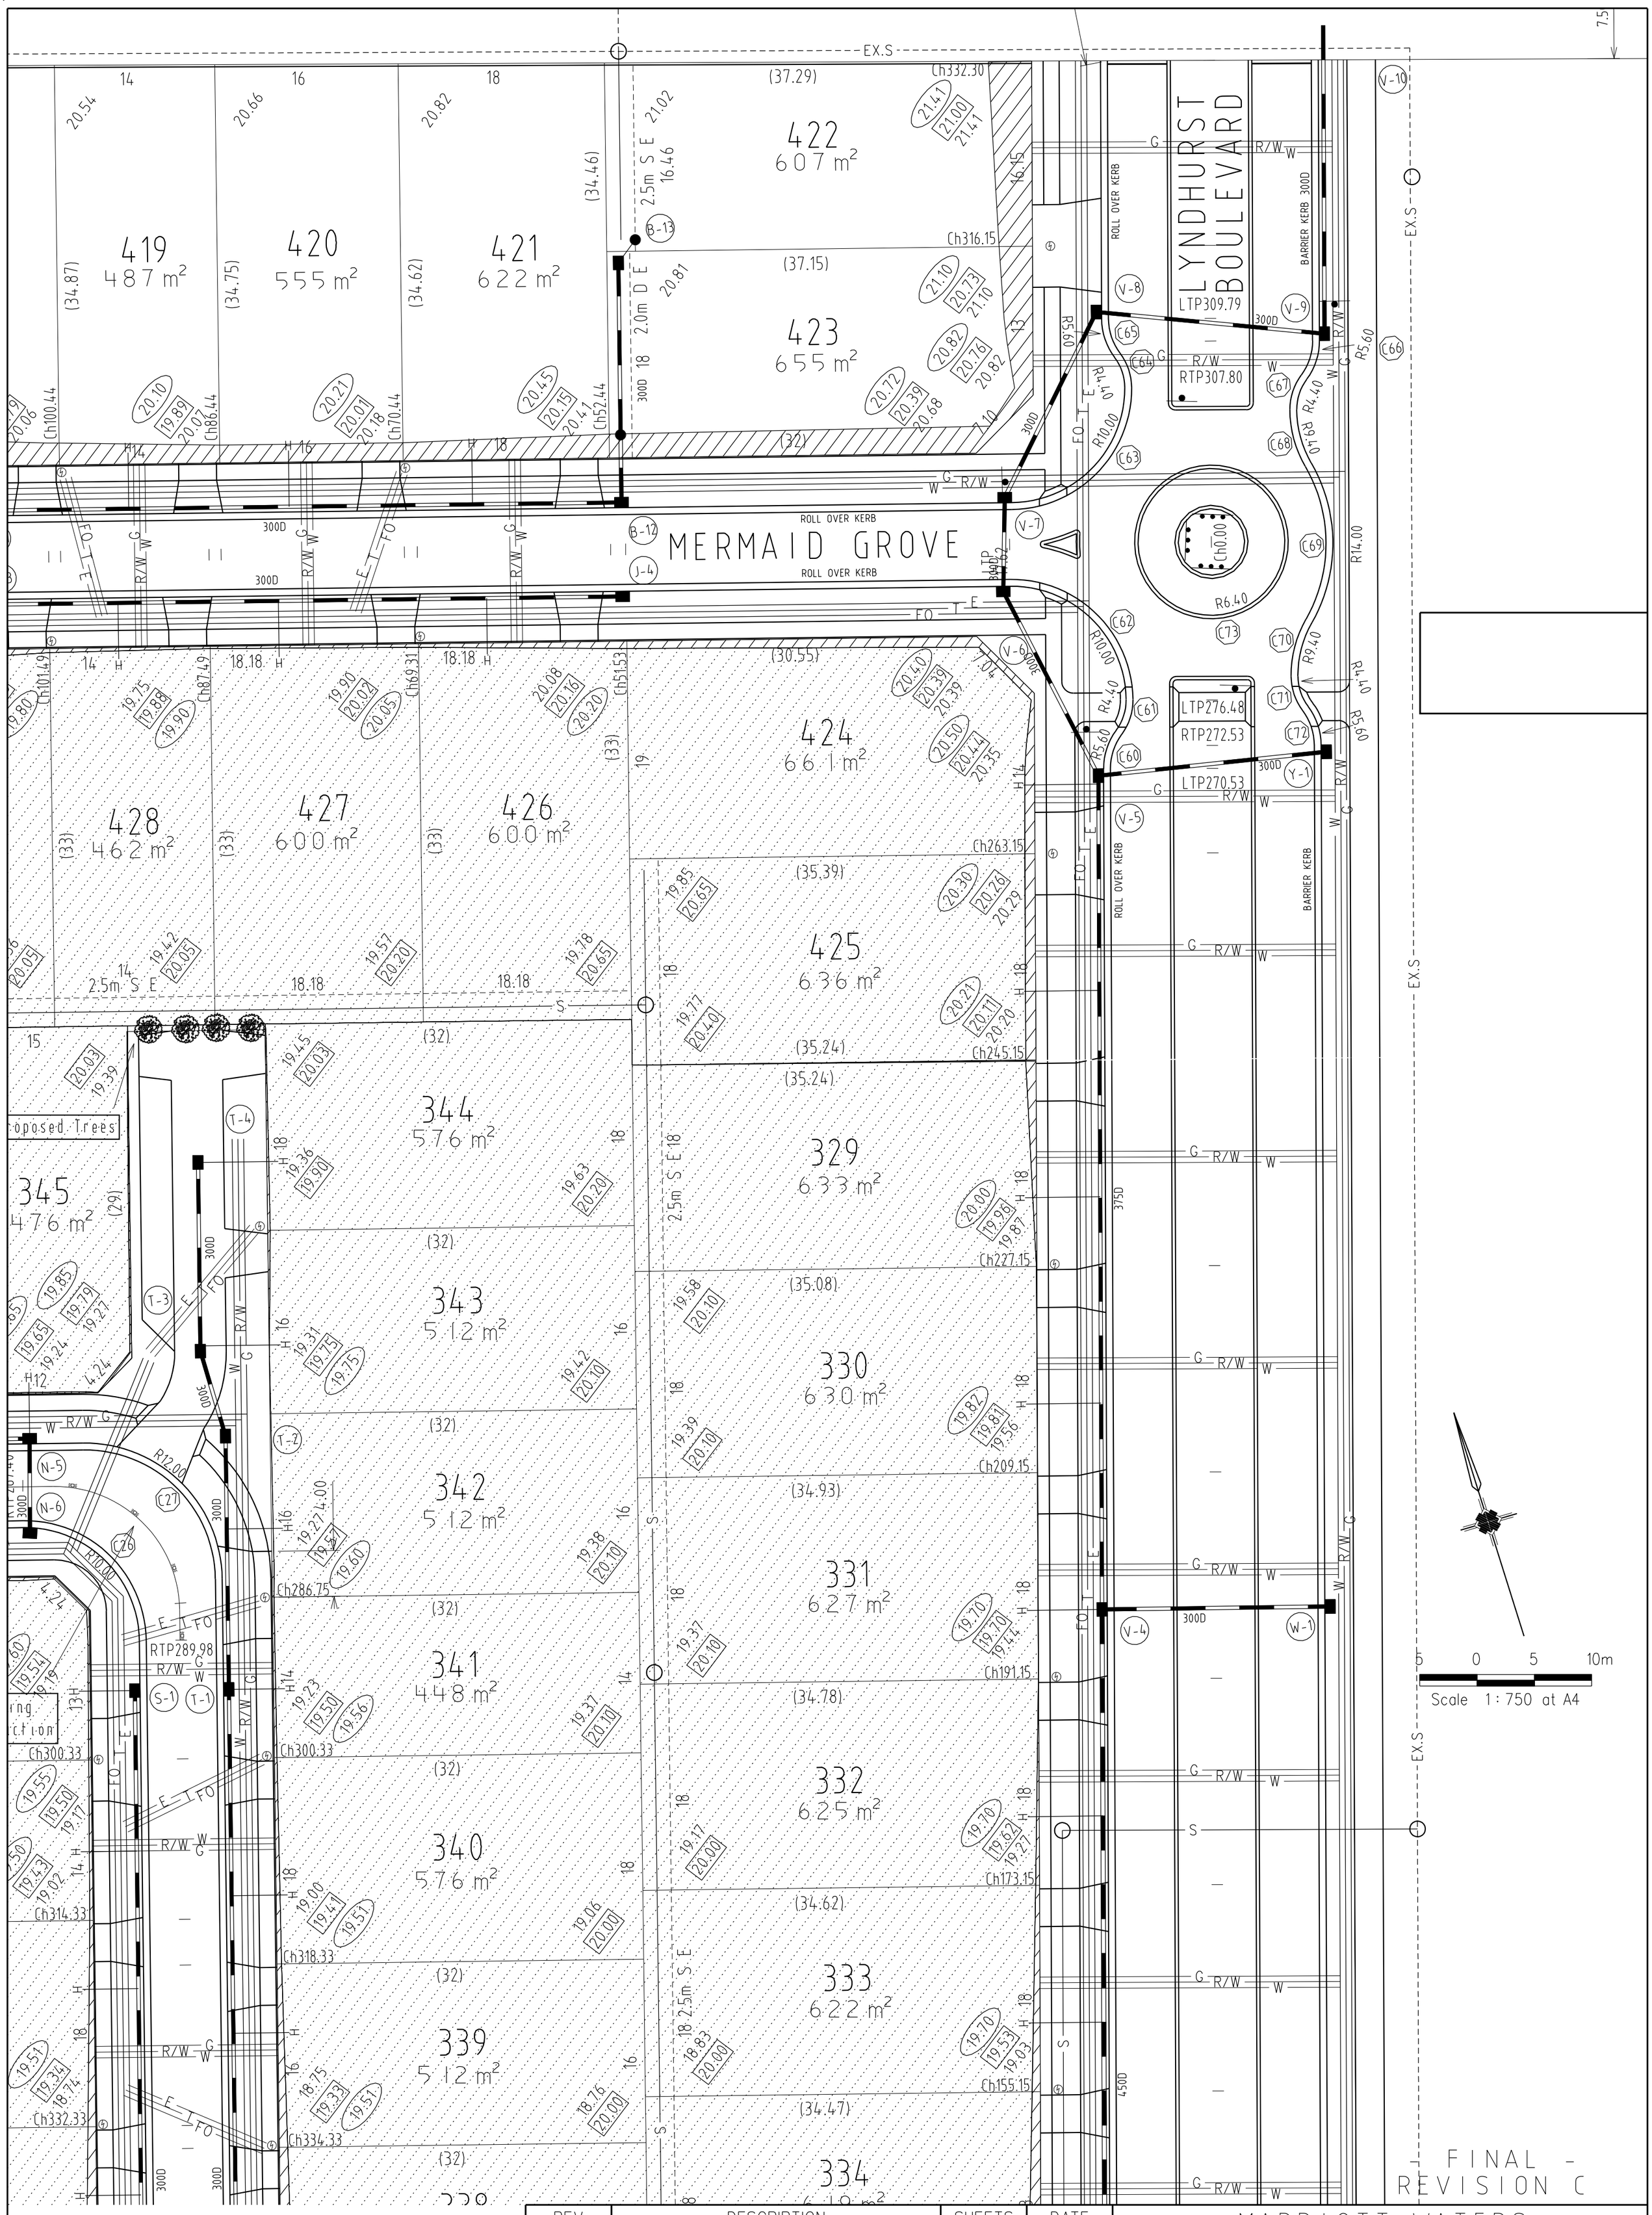

REV	DESCRIPTION	SHEETS	DATE
A	REVISED EASEMENTS	ALL	4/10/07
B	REVISED EASEMENTS	ALL	1/11/07
C	FINAL VERSION	ALL	22/4/8

Date Printed: 22/04/2008

Filename:

k:\34830\34830_3\DGN\C07.dgn

CLIENT _____

MARRIOTT WATERS
STAGE 3 & 4
THOMPSONS ROAD
LYNDHURST
Sheet 7 of 10

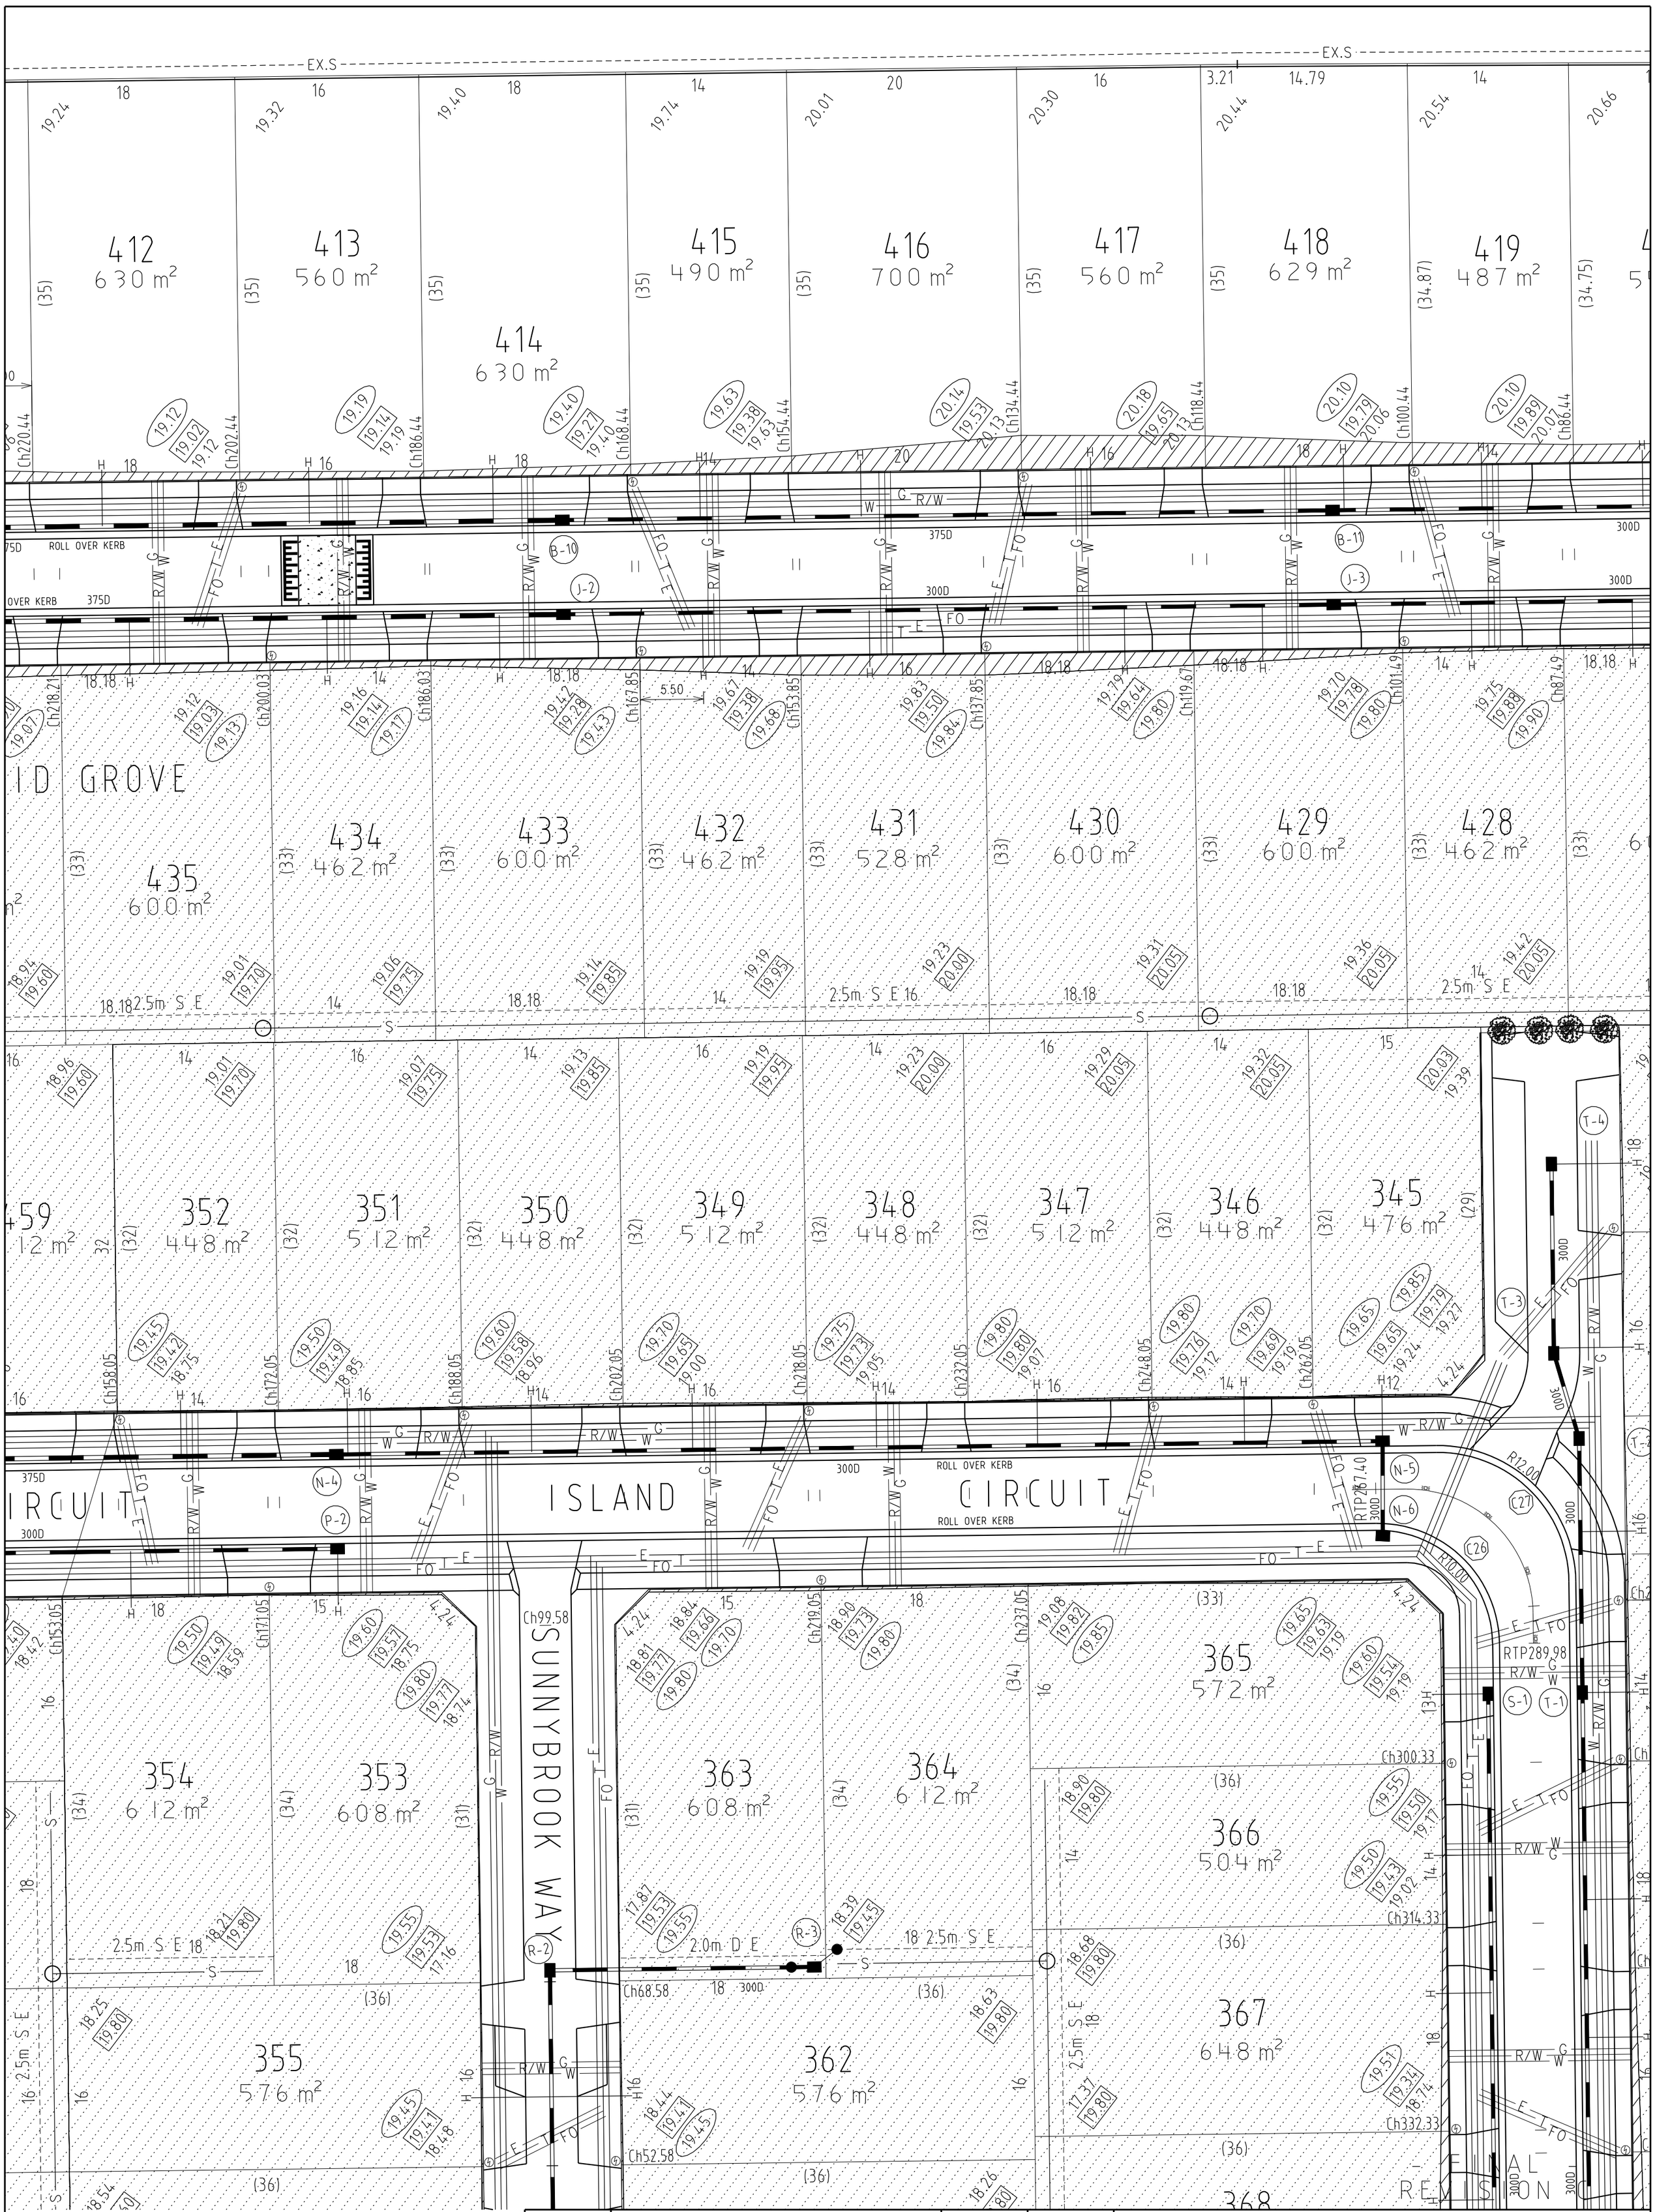

REV	DESCRIPTION	SHEETS	DATE
A	REVISED EASEMENTS	ALL	4/10/07
B	REVISED EASEMENTS	ALL	1/11/07
C	FINAL VERSION	ALL	22/4/8

Date Printed: 22/04/2008

Filename:

k:\34830\34830_3\DGN\C08.dgn

CLIENT _____

MARRIOTT WATERS
STAGE 3 & 4
THOMPSONS ROAD
LYNDHURST
Sheet 8 of 10

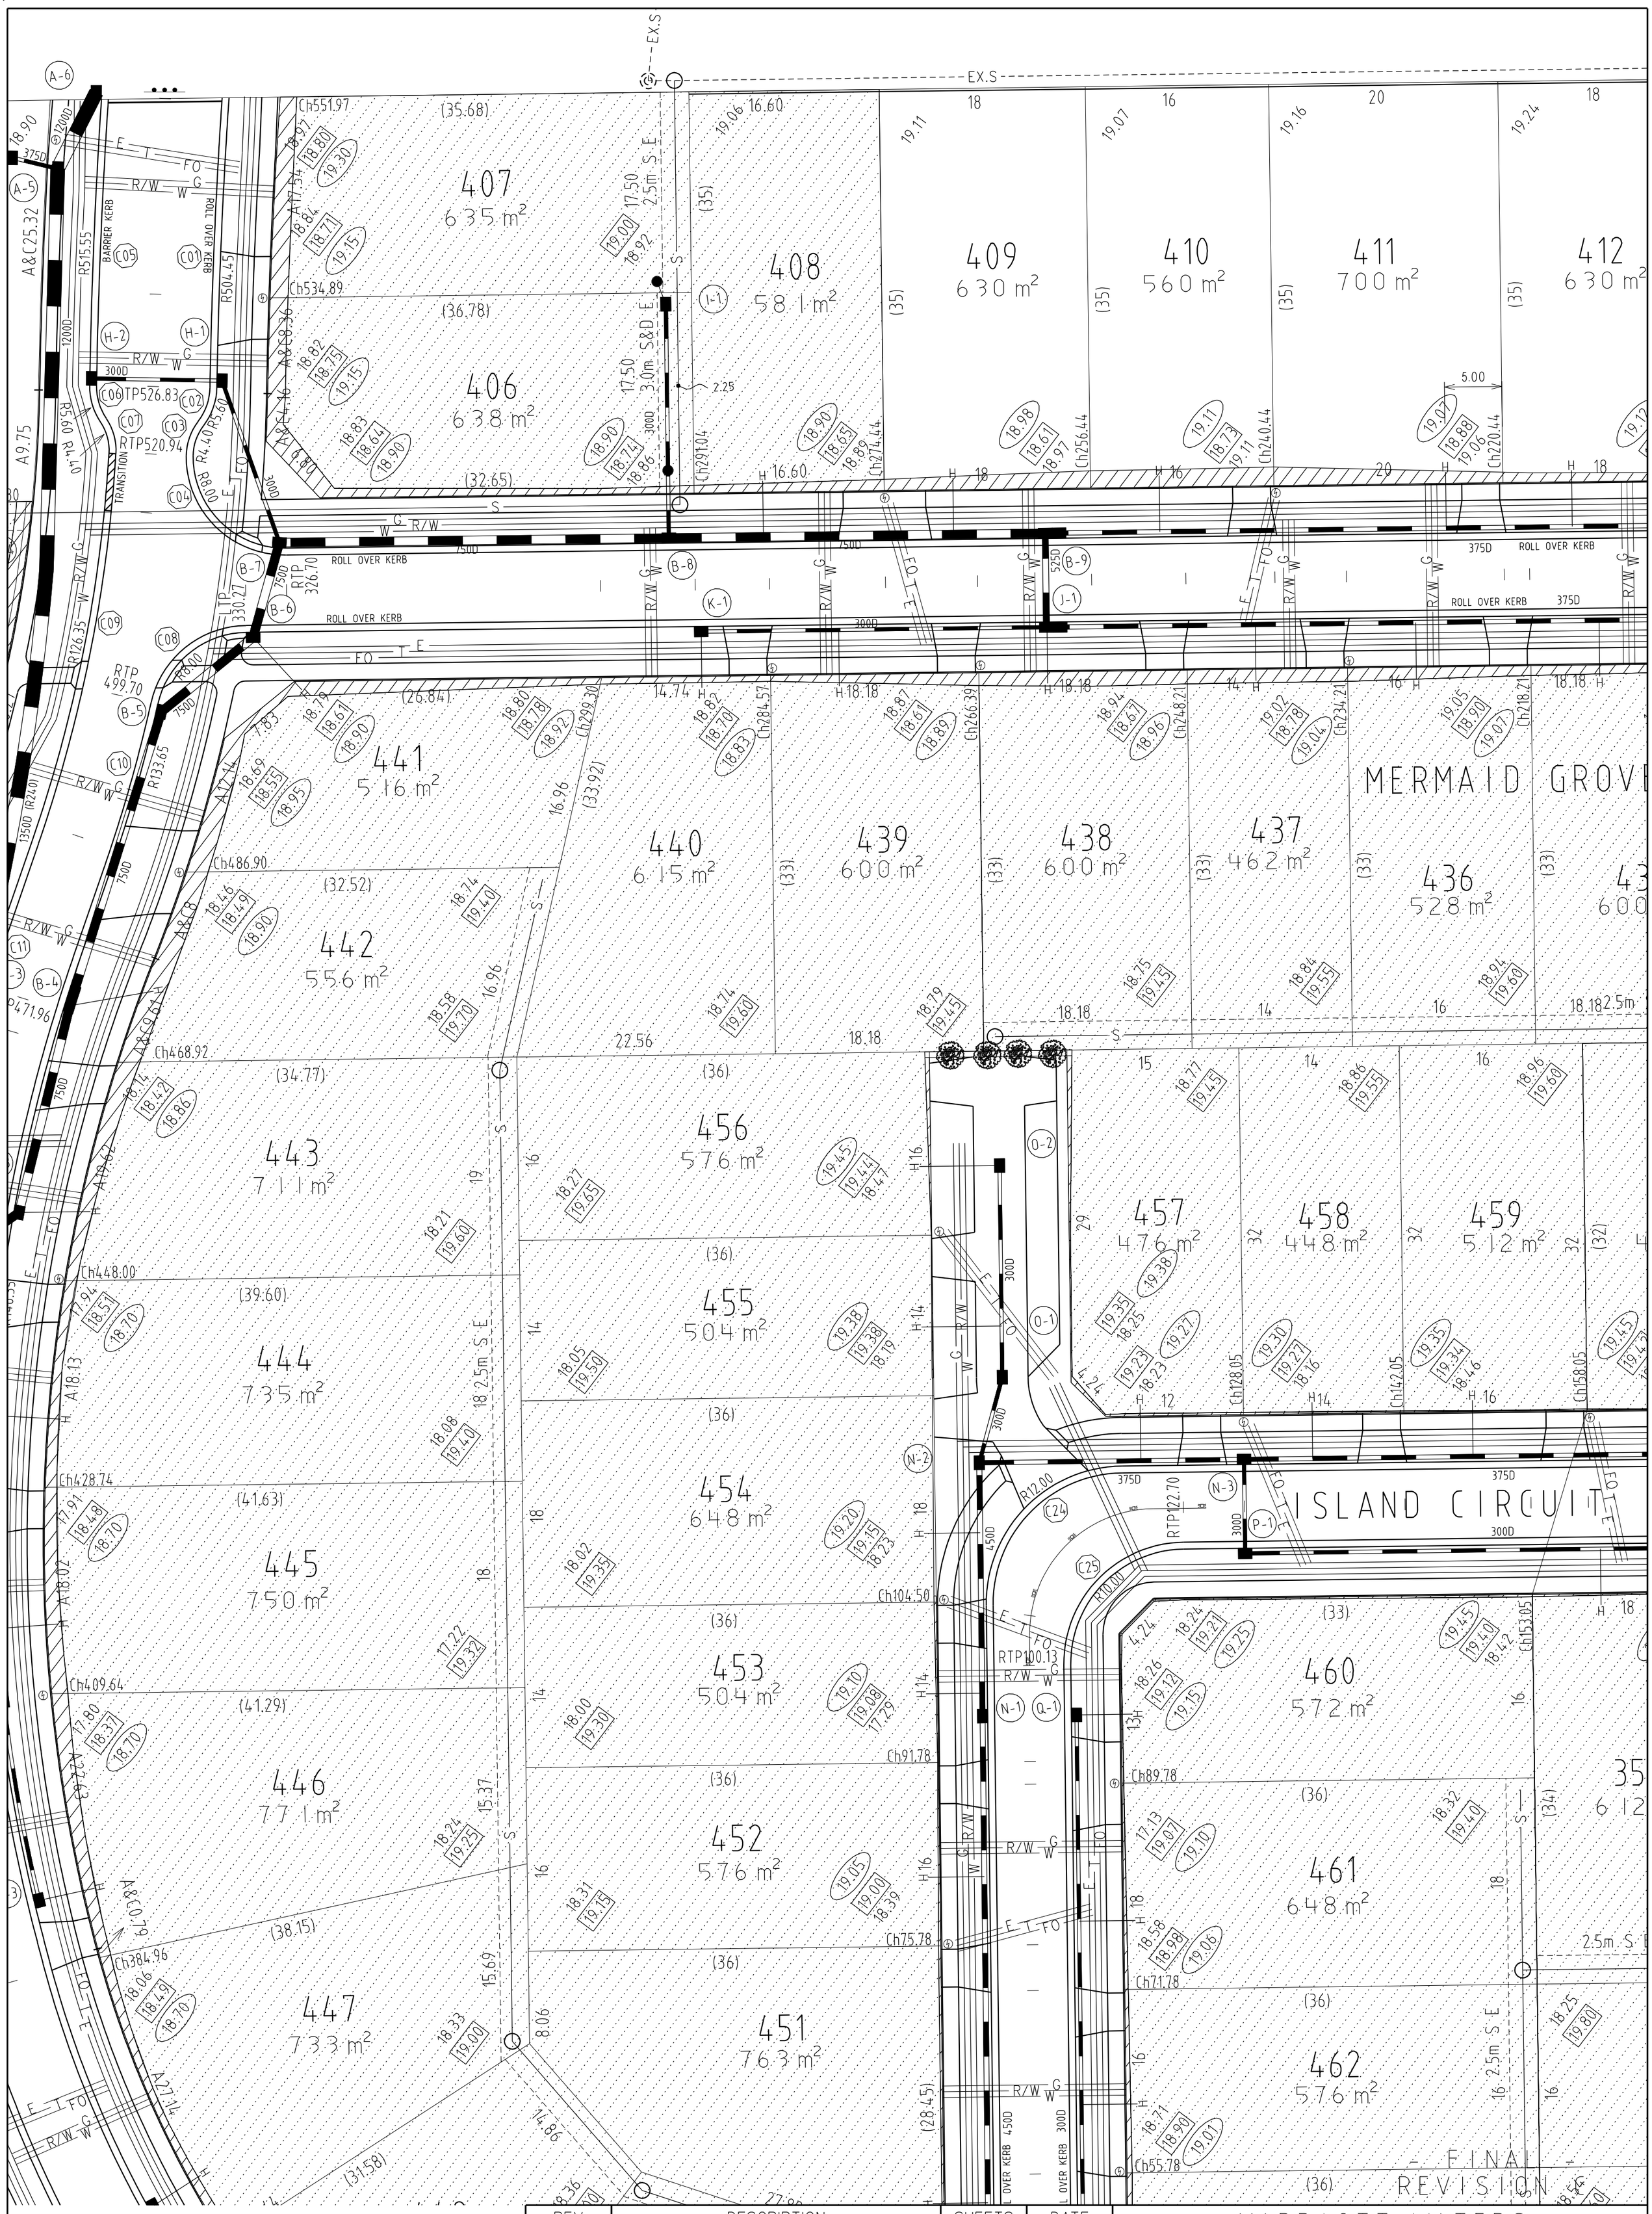

REV	DESCRIPTION	SHEETS	DATE
A	REVISED EASEMENTS	ALL	4/10/07
B	REVISED EASEMENTS	ALL	1/11/07
C	FINAL VERSION	ALL	22/4/8

Date Printed: 22/04/2008

Filename:

k:\34830\34830_3\DGN\C09.dgn

CLIENT _____

MARRIOTT WATERS
STAGE 3 & 4
THOMPSONS ROAD
LYNDHURST
Sheet 9 of 10

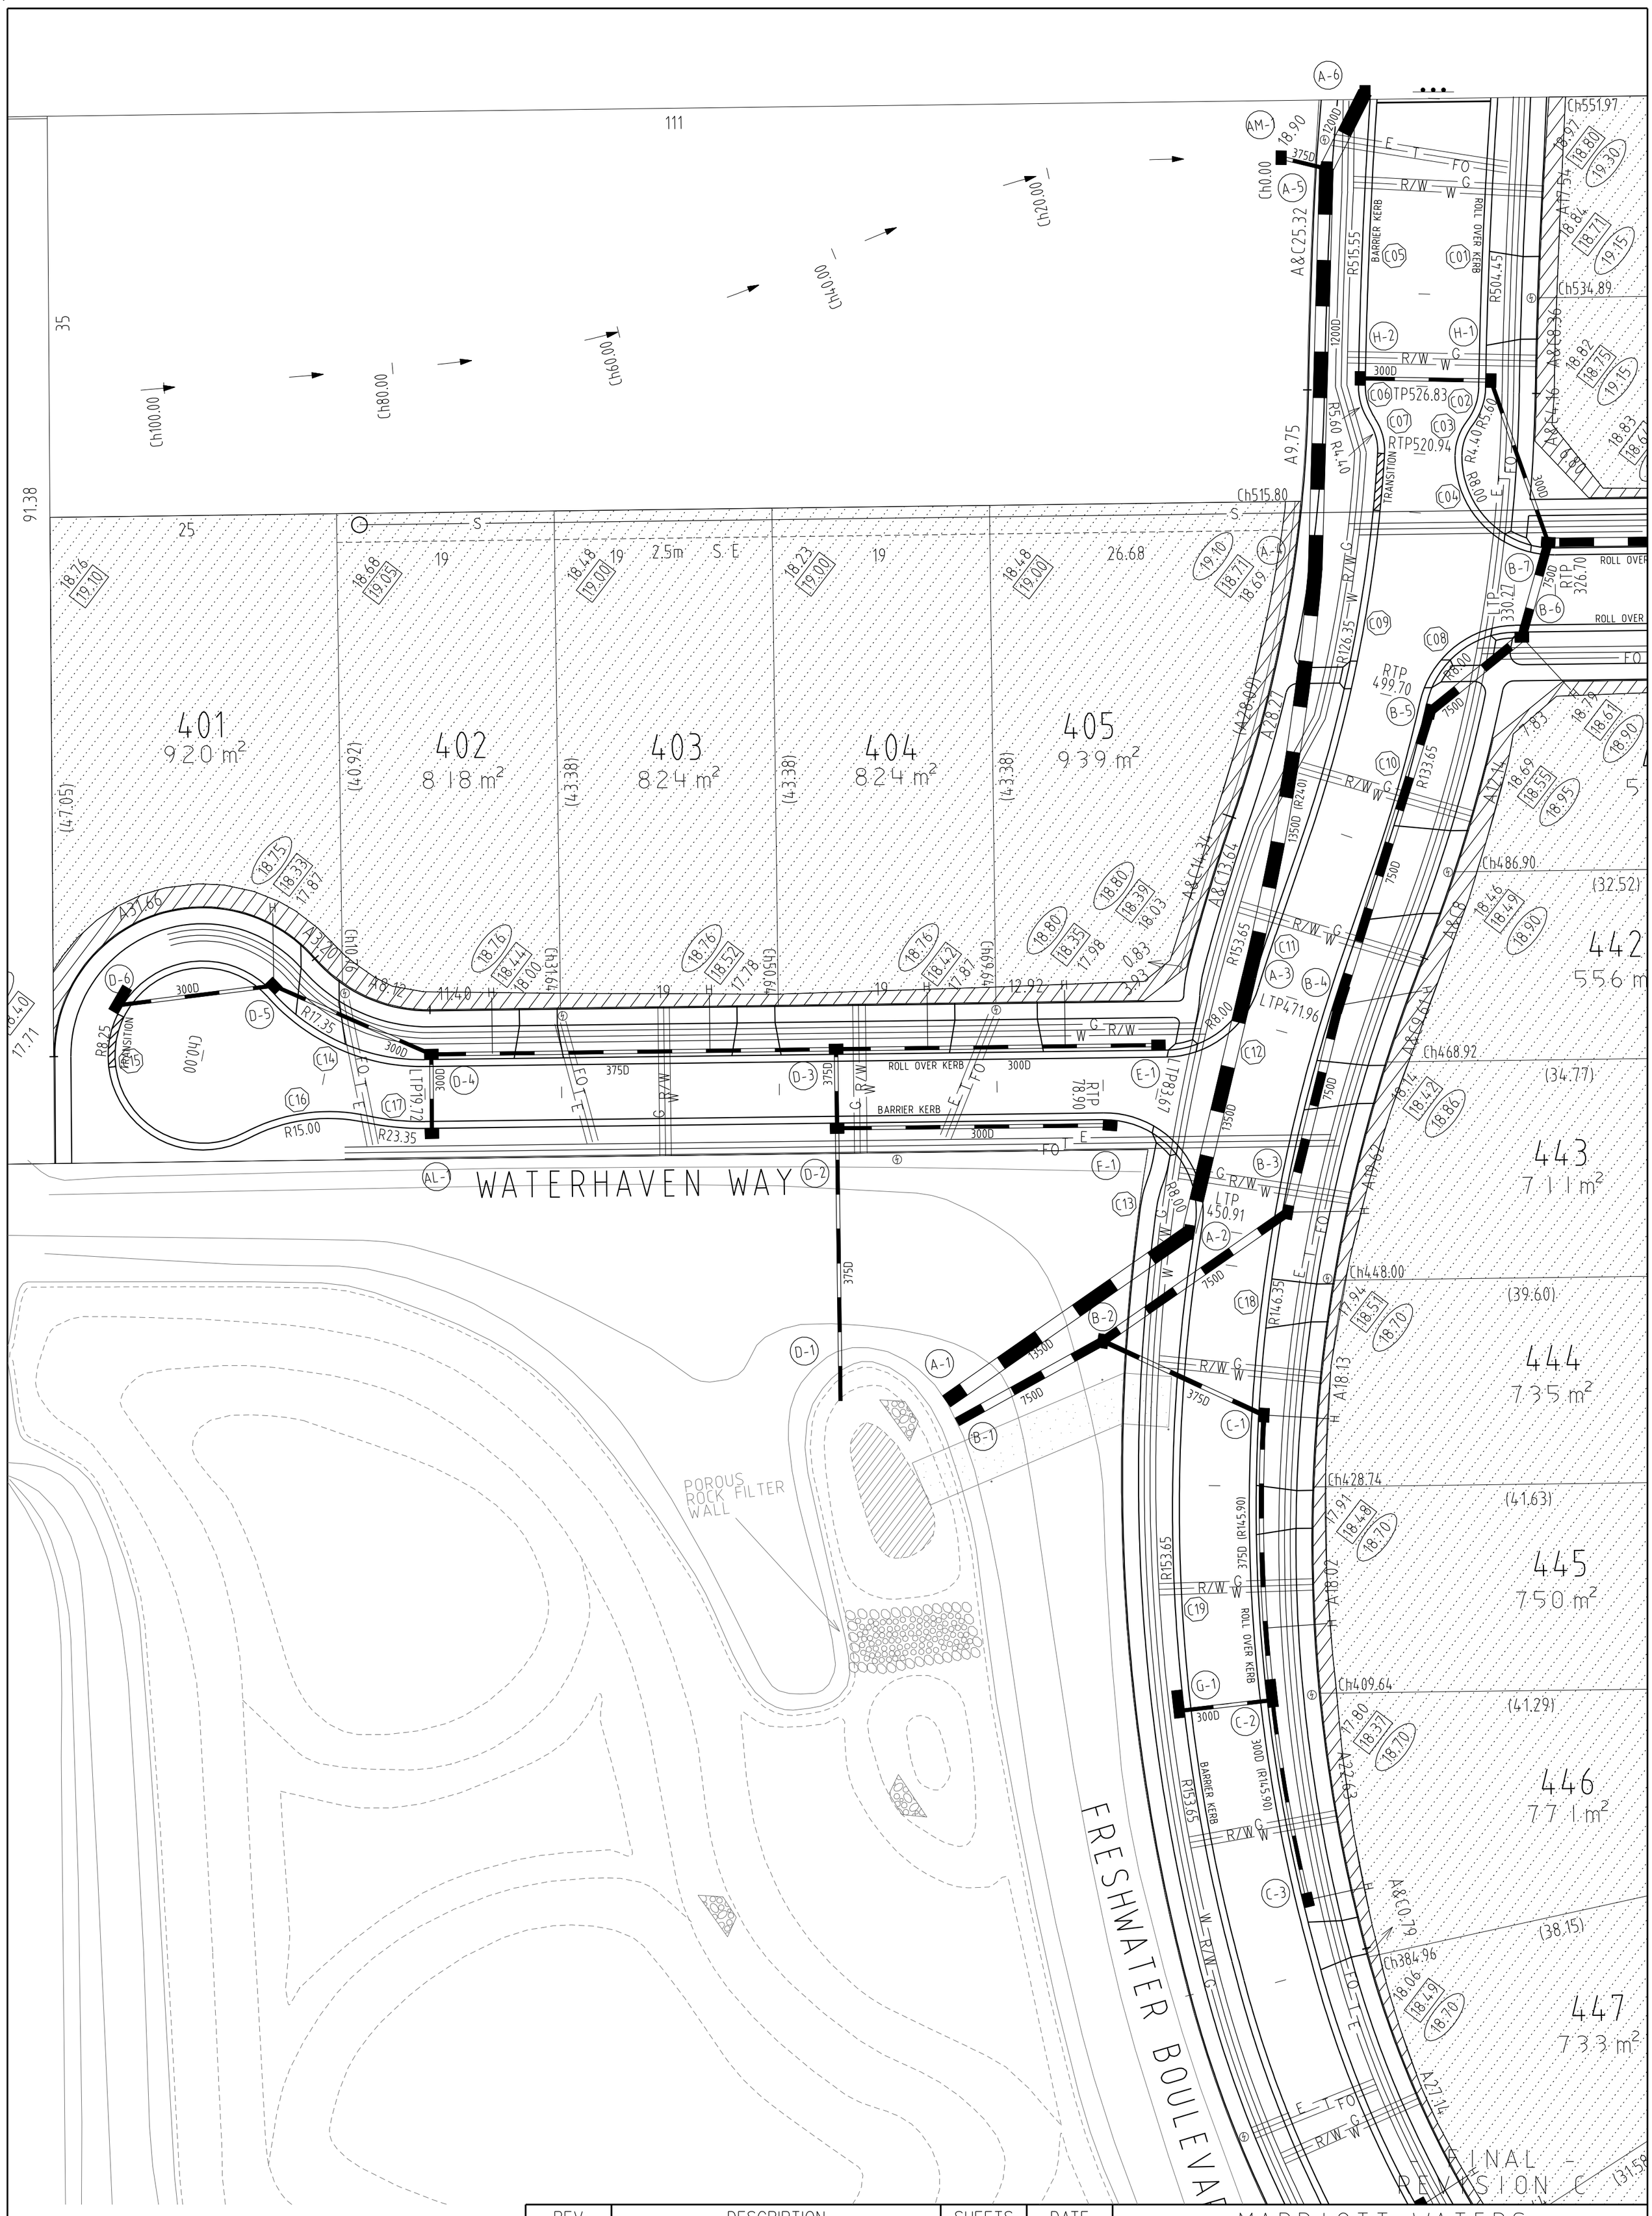

REV	DESCRIPTION	SHEETS	DATE
A	REVISED EASEMENTS	ALL	4/10/07
B	REVISED EASEMENTS	ALL	1/11/07
C	FINAL VERSION	ALL	22/4/8

MARRIOTT WATERS
STAGE 3 & 4
THOMPSONS ROAD
LYNDHURST
Sheet 10 of 10

Date Printed: 22/04/2008
Filename:
k:\34830\34830_3\DGN\C10.dgn
CLIENT _____