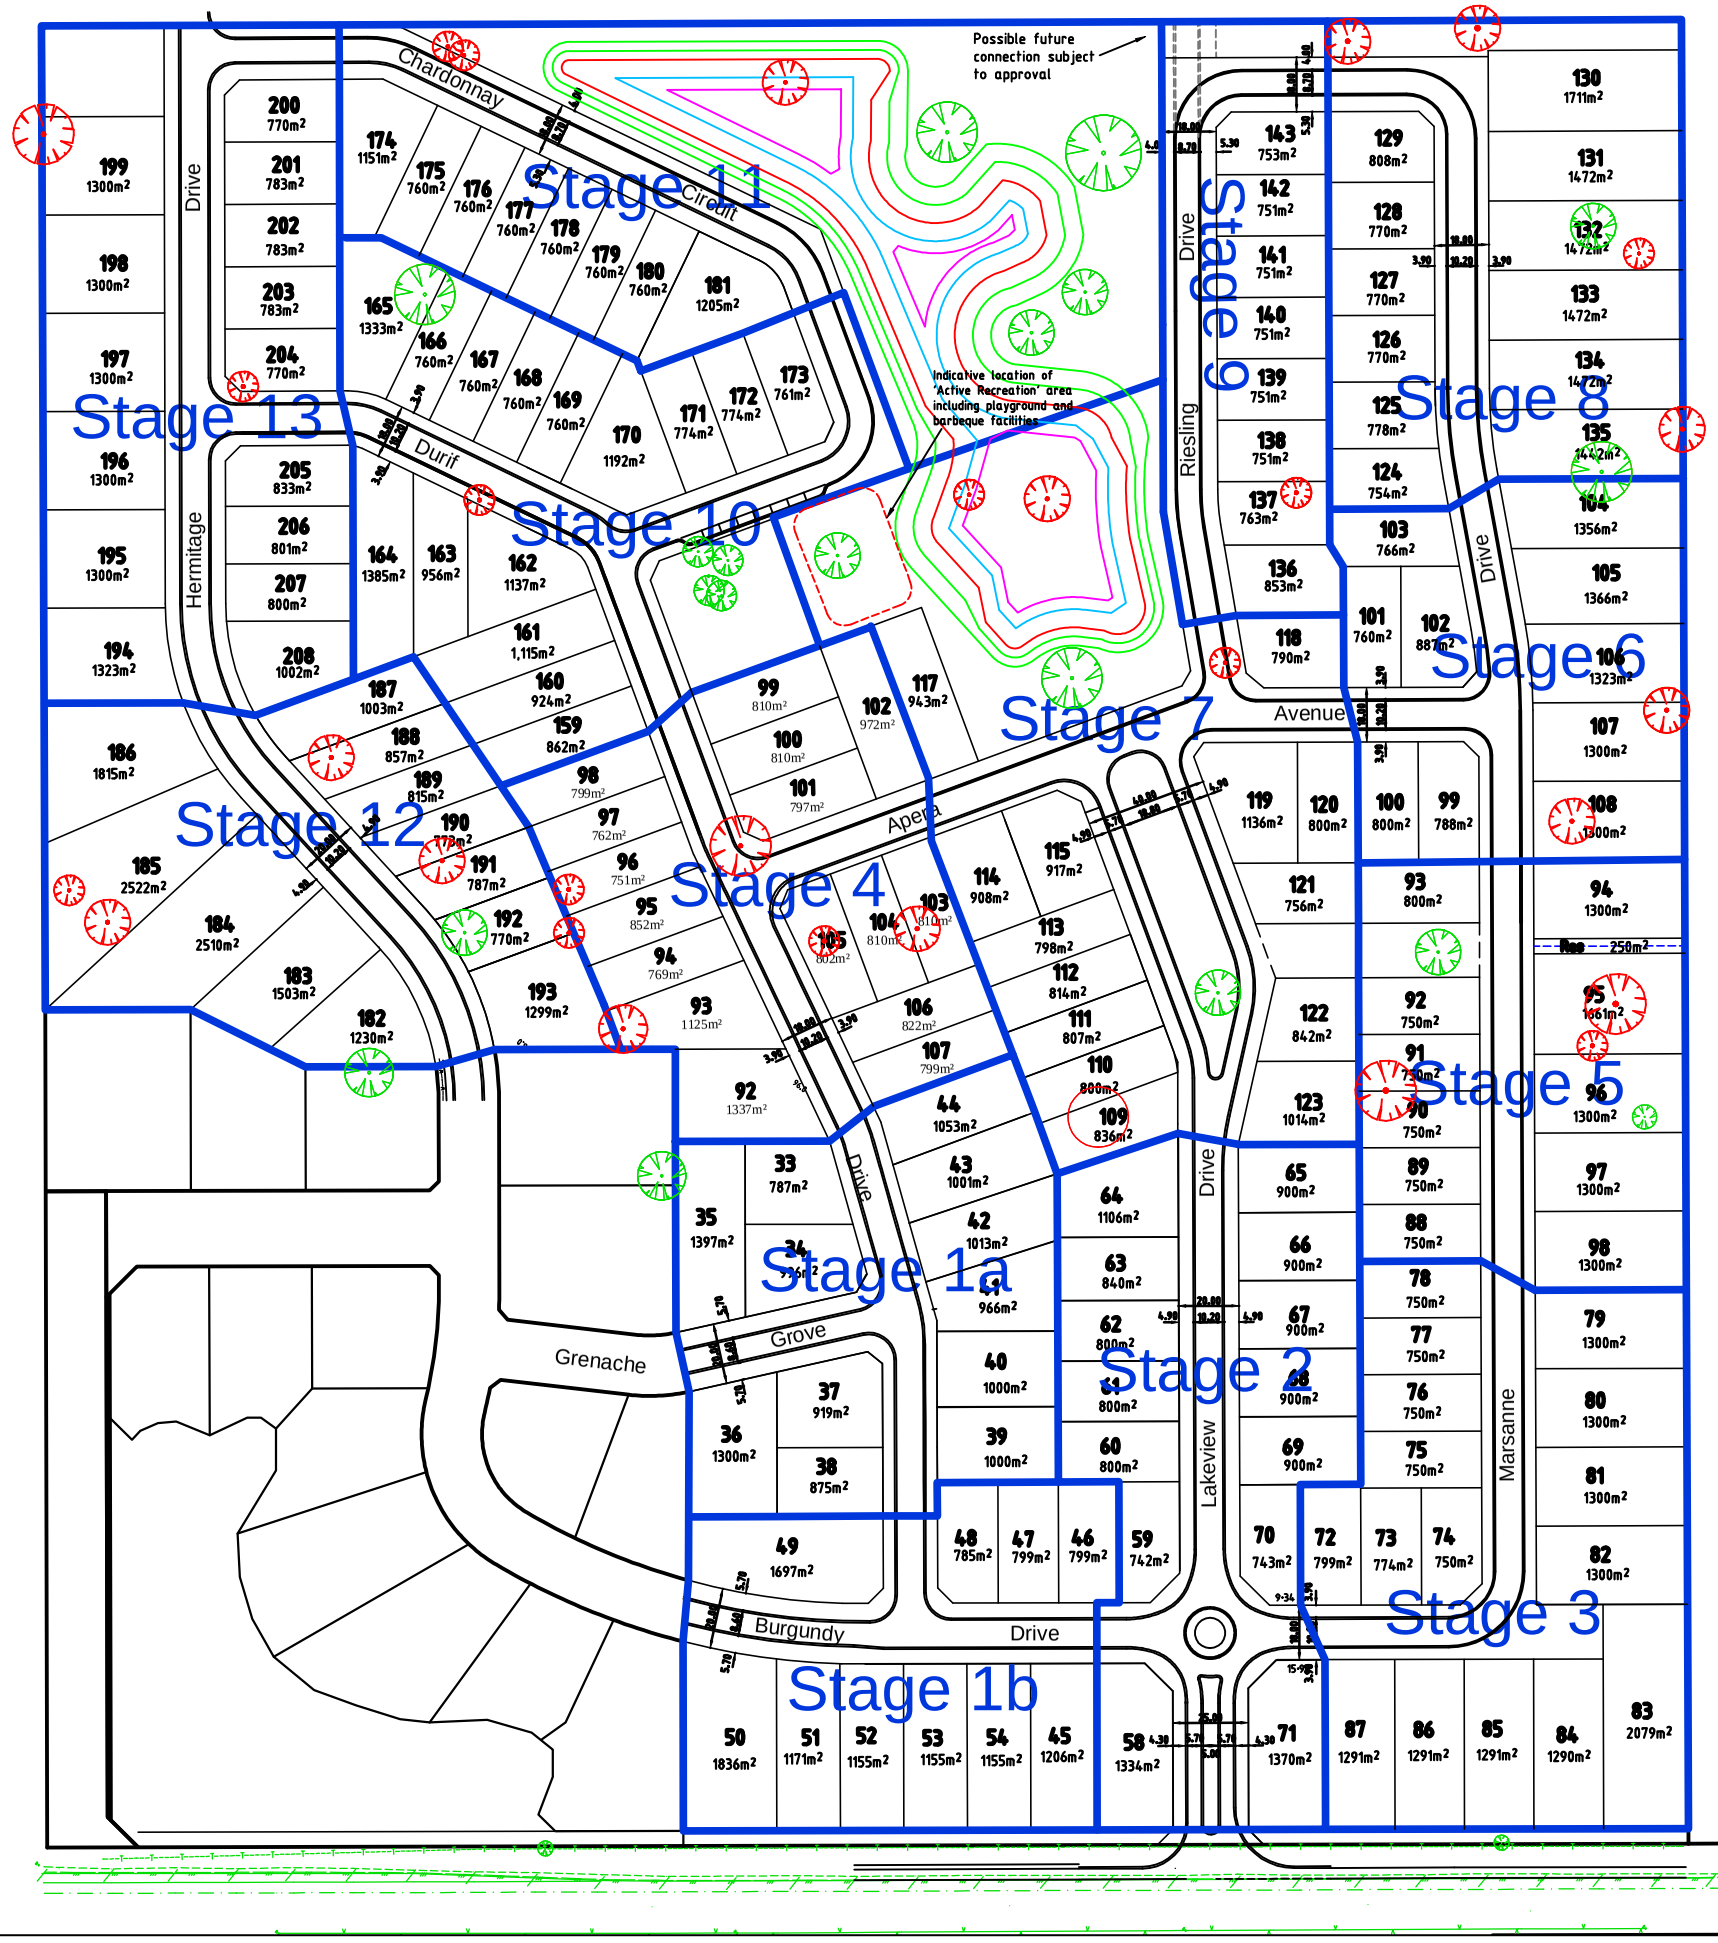

STAGE No.	LOTS
Stage 1A	- 12 Lots
Stage 1B	- 10 Lots
Stage 2	- 14 Lots
Stage 3	- 16 Lots
Stage 4	- 16 Lots
Stage 5	- 11 Lots
Stage 6	- 10 Lots
Stage 7	- 14 Lots
Stage 8	- 12 Lots
Stage 9	- 8 Lots
Stage 10	- 15 Lots
Stage 11	- 8 Lots
Stage 12	- 12 Lots
Stage 13	- 15 Lots

TOTAL - 173 Lots

DRAFT

ALL DIMENSIONS SUBJECT TO FINAL SURVEY

Ver	Revision Description	Date
6		
5	Altered Stages	01/02/2016
4	Amended lot sizes	27/11/2014
3	Stage 2 Boundary altered.	30/5/2014
2	Perricoota Rd Lots altered.	23/3/2014
1	Original Issue	15/2/2013
0	Draft	xx

Designed R. Davoren Feb 2013
Checked P. Bevan Feb 2013
Approved

TERRACO Civil Engineers Project Managers Development Consultants
Terraco P/L
ABN 12 681 695 776
Corner Jewell Court & Revens Street Bendigo Vic 3550
Ph: 03 5442 5399
Fax: 03 5441 5306
E: info@terraco.com.au

Scale (m) H1:1250 0 12.5 25
All lengths are in metres and all levels are to Australian Height Datum (Original Sheet Size is A1)

Drawing file: Preln layout v6 Nov 2014.dwg
LTO Ref: PS

Murray Shire - Moama
Villawood Properties Pty Ltd
Lakeview Estate
Preliminary Layout No.7

Council Ref:	Caliban Ref:	Our Ref:	Version	Sheet
PP	PA	08051	5	1 of 1