SERVICES OFFSET TABLE

STREET NAME	GAS		RECYCLED WATER		POTABLE WATER		TELSTRA		ELECTRICITY			SEWER	
	SIDE	OFFSET	SIDE	OFFSET	SIDE	OFFSET	SIDE	OFFSET	SIDE	OFFSET CABLE	OFFSET LIGHTING COLUMN	SIDE	OFFSET
GREEN GULLY ROAD (EAST)	NORTH	2.10	NORTH	2.60	NORTH	3.10	SOUTH	0.50/3.50	SOUTH	1.00 (RESERVE) /4.00 (LOTS)	-	SOUTH	VARIES
PASADENA BOULEVARD (SOUTH)	WEST	2.10	WEST	2.60	WEST	3.10	EAST	0.50/2.50	EAST	1.00 (RESERVE) /3.00 (LOTS)	-	-	-
GRAMPIAN WAY	SOUTH	2.10	SOUTH	2.60	SOUTH	3.10	NORTH	0.50	NORTH	1.00	-	-	-
BULLER AVENUE (N-S)	EAST	2.10	EAST	2.60	EAST	3.10	WEST	0.50	WEST	1.00	-	-	-
BULLER AVENUE (E-W)	SOUTH	2.10	SOUTH	2.60	SOUTH	3.10	NORTH	3.50	NORTH	4.00	-	-	-

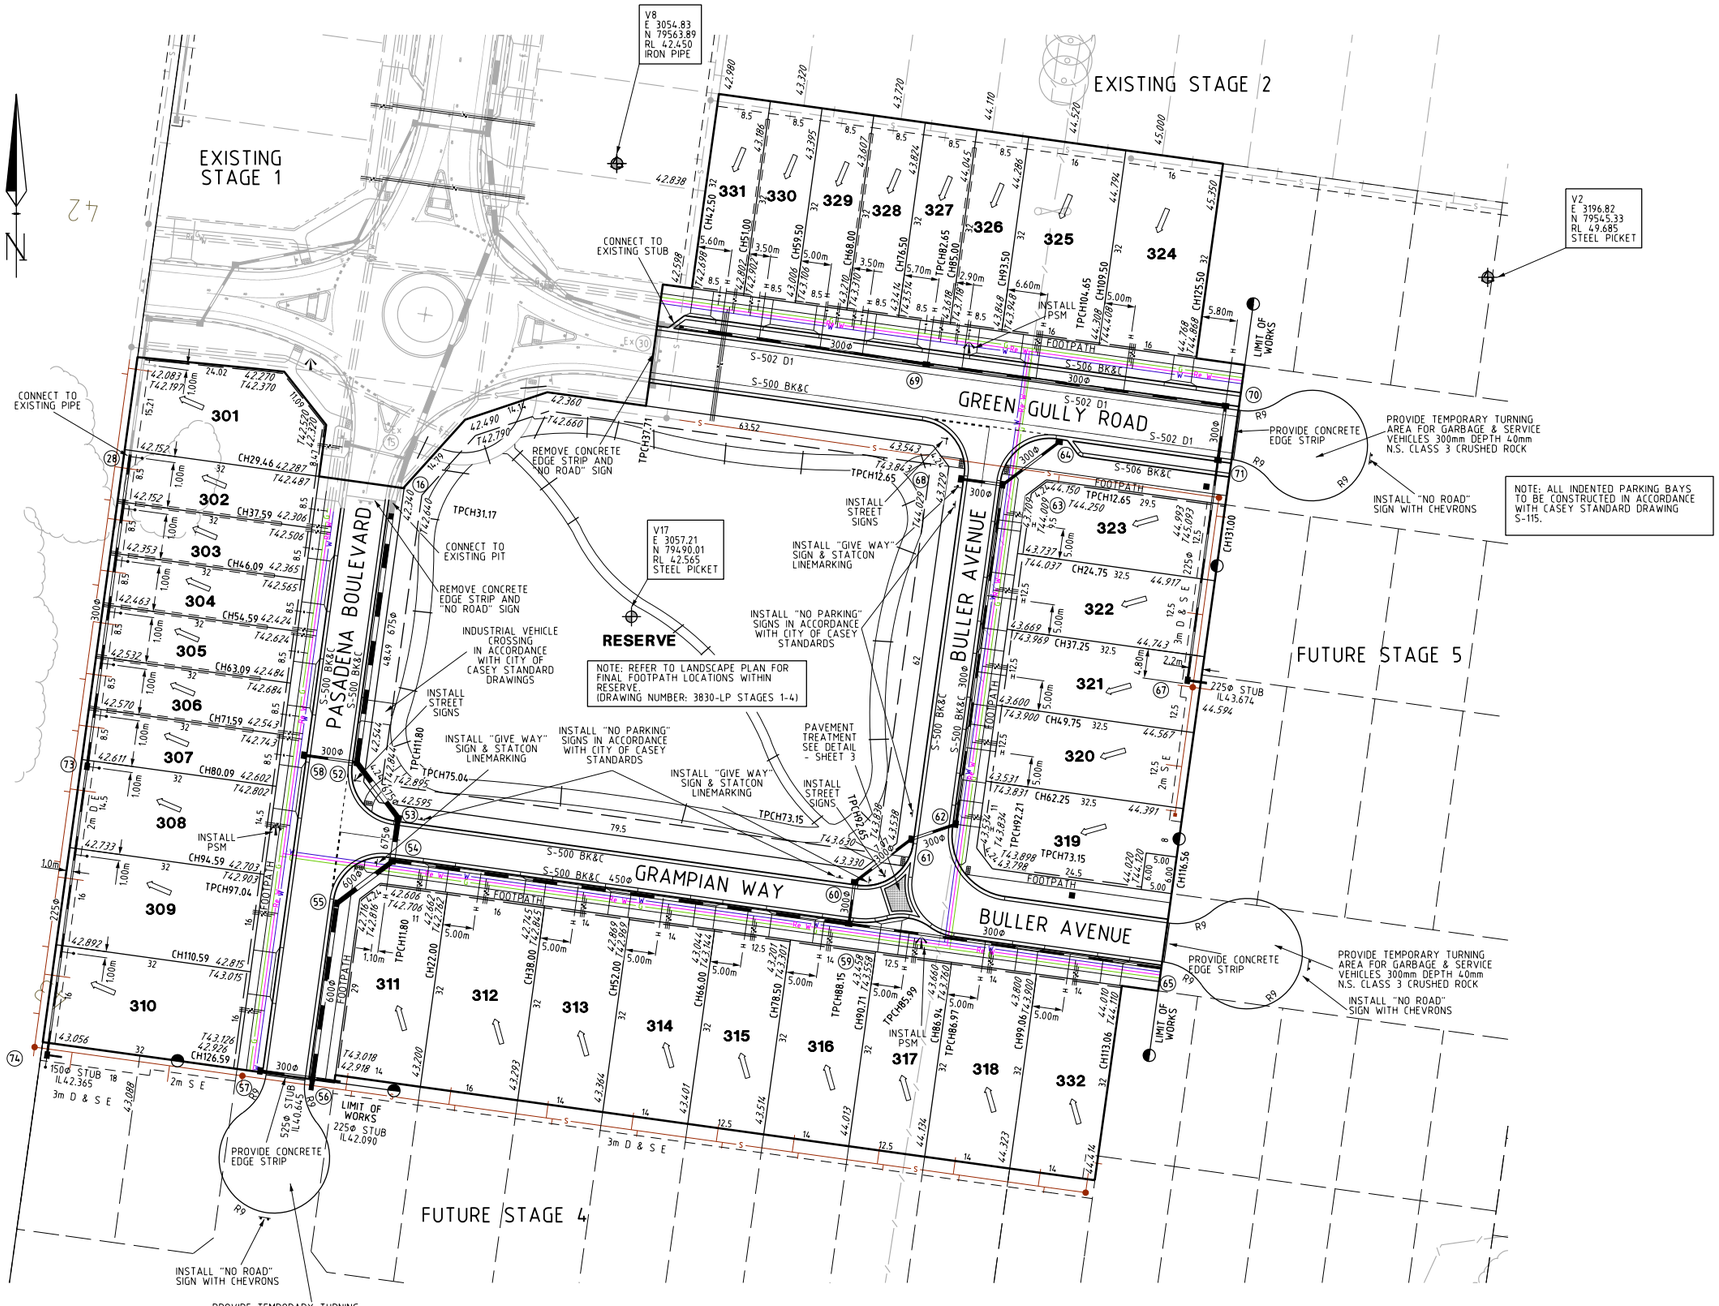

DETAIL PLAN

SCALE 1:500 (A1)
CONTOUR INTERVAL 0.50m

0 5 10 20 30 40 50

INDEX	DATE	REVISION	APPD.
G	19.09.11	LOT LEVELS AMENDED	LH
F	05.09.11	GRAMPIAN WAY – BULLER AVENUE INTERSECTION AMENDED	LH
E	20.07.11	CROSSOVER LOT 301 RELOCATED	LH
D	10.05.11	PIT 72 AND ASSOCIATED PIPE DELETED, DRAINAGE OFFSET AMENDED	LH
C	07.04.11	CONDUITS IN PARK ADDED, PARK ACCESS MOVED	LH

BEVERIDGE WILLIAMS & Co
DEVELOPMENT & ENVIRONMENT CONSULTANTS
Melbourne – Suite 6 /115 Hawthorn Road, Caulfield North 3161 Ph (03) 9528 4444
Ballarat – 96 Main Road, Ballarat 3350 Ph (03) 5327 2000
Traralgon – 18 Hotham Street, Traralgon 3844 Ph (03) 5176 0374
Leongatha – 52A Bair Street, Leongatha 3953 Ph (03) 5662 2630
Wonthaggi – 134 Graham Street, Wonthaggi 3995 Ph (03) 5672 1505
Sale – 45 Macalister Street, Sale 3850 Ph (03) 5144 3877
Maffra – 119 Johnson Street, Maffra 3860 Ph (03) 5147 2126
Quality Endorsed Company

SURVEY	B.WILLIAMS & CO.	PS NUMBER	Melway Reference: 134 J 8
DESIGN	L.NICKELS		
DRAWN	L.SUTHERLAND		
CHECKED	L.HADDON		

© COPYRIGHT
BEVERIDGE WILLIAMS & CO PTY. LTD. HAS GRANTED A LICENCE TO THE PRINCIPAL TO USE THIS DOCUMENT FOR ITS INTENDED PURPOSE. NO UNAUTHORISED COPYING IS PERMITTED.

MUNICIPALITY: CITY OF CASEY

SCHEME: PASADENA STAGE 3, CLYDE
DETAIL PLAN

PRINCIPAL: VILLAWOOD PROPERTIES PTY. LTD.

Scale: As shown @ A1 size

Drawing No. 3830 /3 / 2

Sheet 2 of 13

version G